


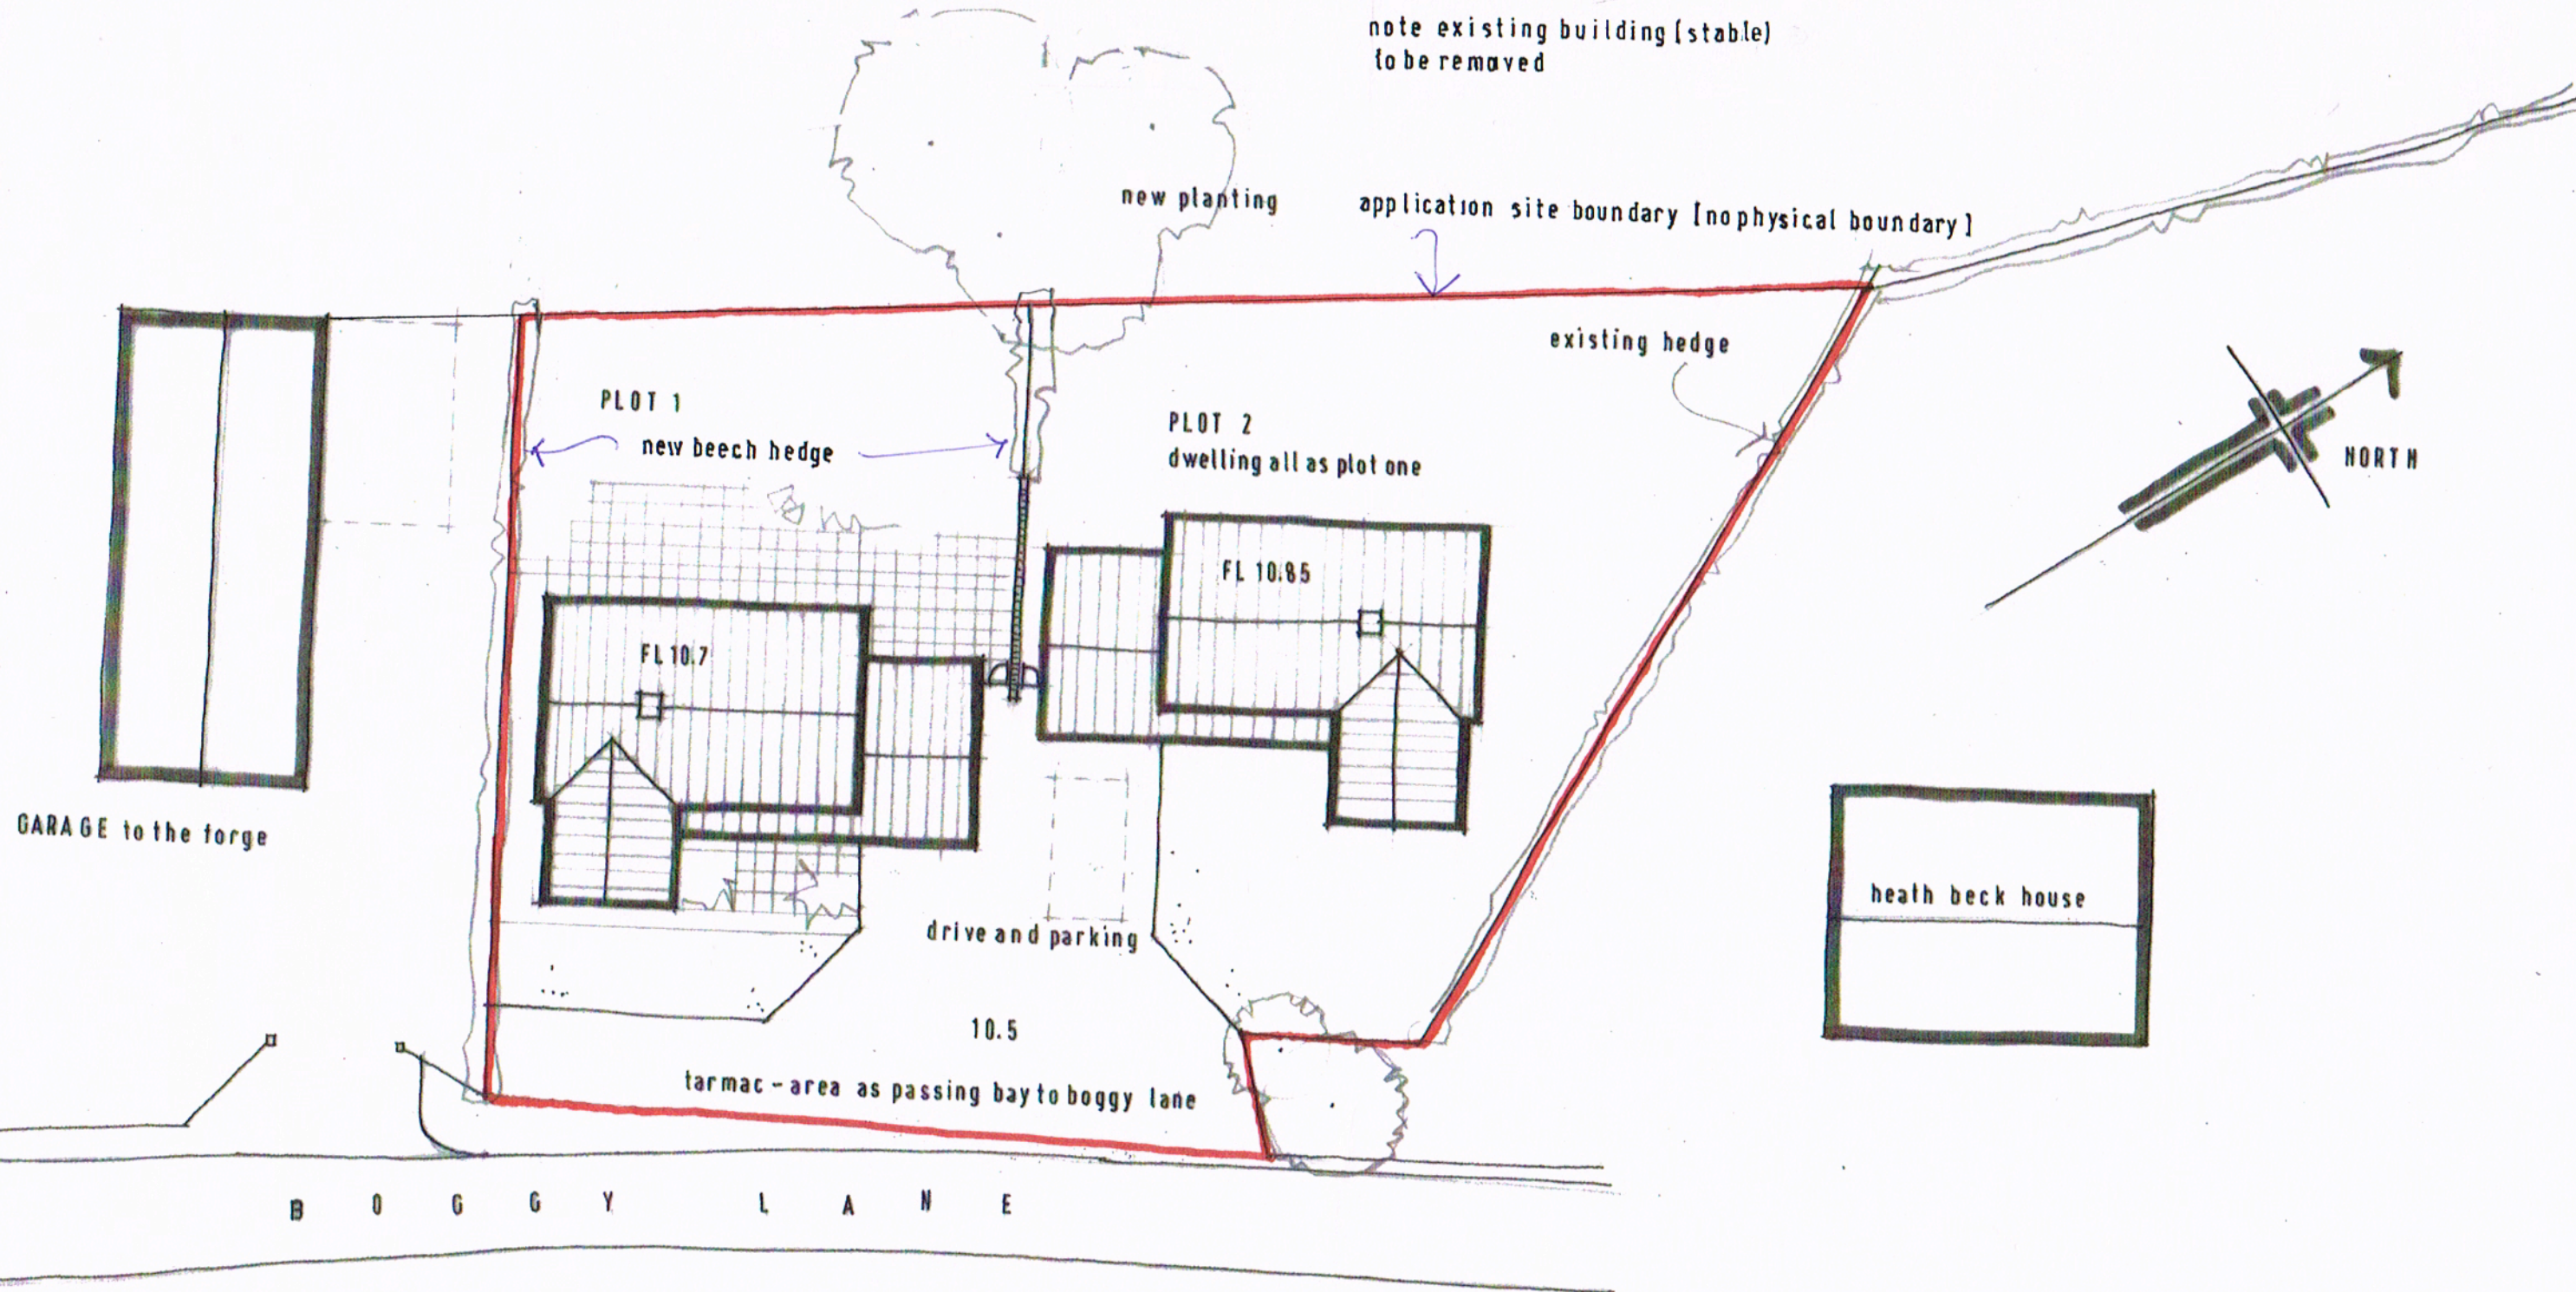

SCALE 1:200 AT A3

to be read in conjunction with topographical survey DRAWING NO

3