




SIDE ELEVATION

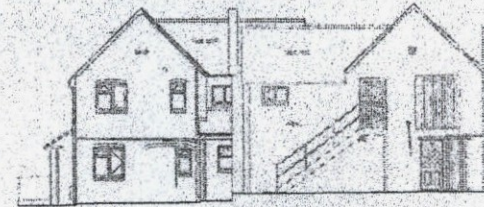

REAR ELEVATION

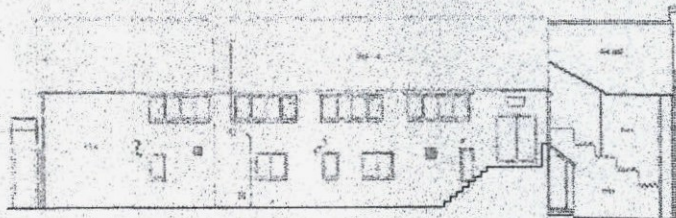

SIDE ELEVATION

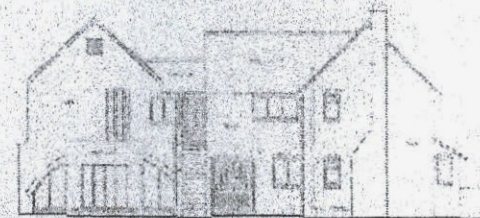

FRONT ELEVATION

ELEVATIONS AS EXISTING

South Derbyshire District Council


27 JUN 2016

Community & Planning Services

92016/0609

NTS

NOTES		
PROJECT THE MILL WHEEL P.H. HARTSHORNE		
CLIENT MILFORD TAVERNS LTD.		
DRAWING ELEVATIONS		
 OAKLEY BUILDING SURVEYORS "EXCELLENCE IN SERVICE"		
SCALE 1:100 (A1)	DRAWN BY 3897-04	REV
DATE NOV 15		

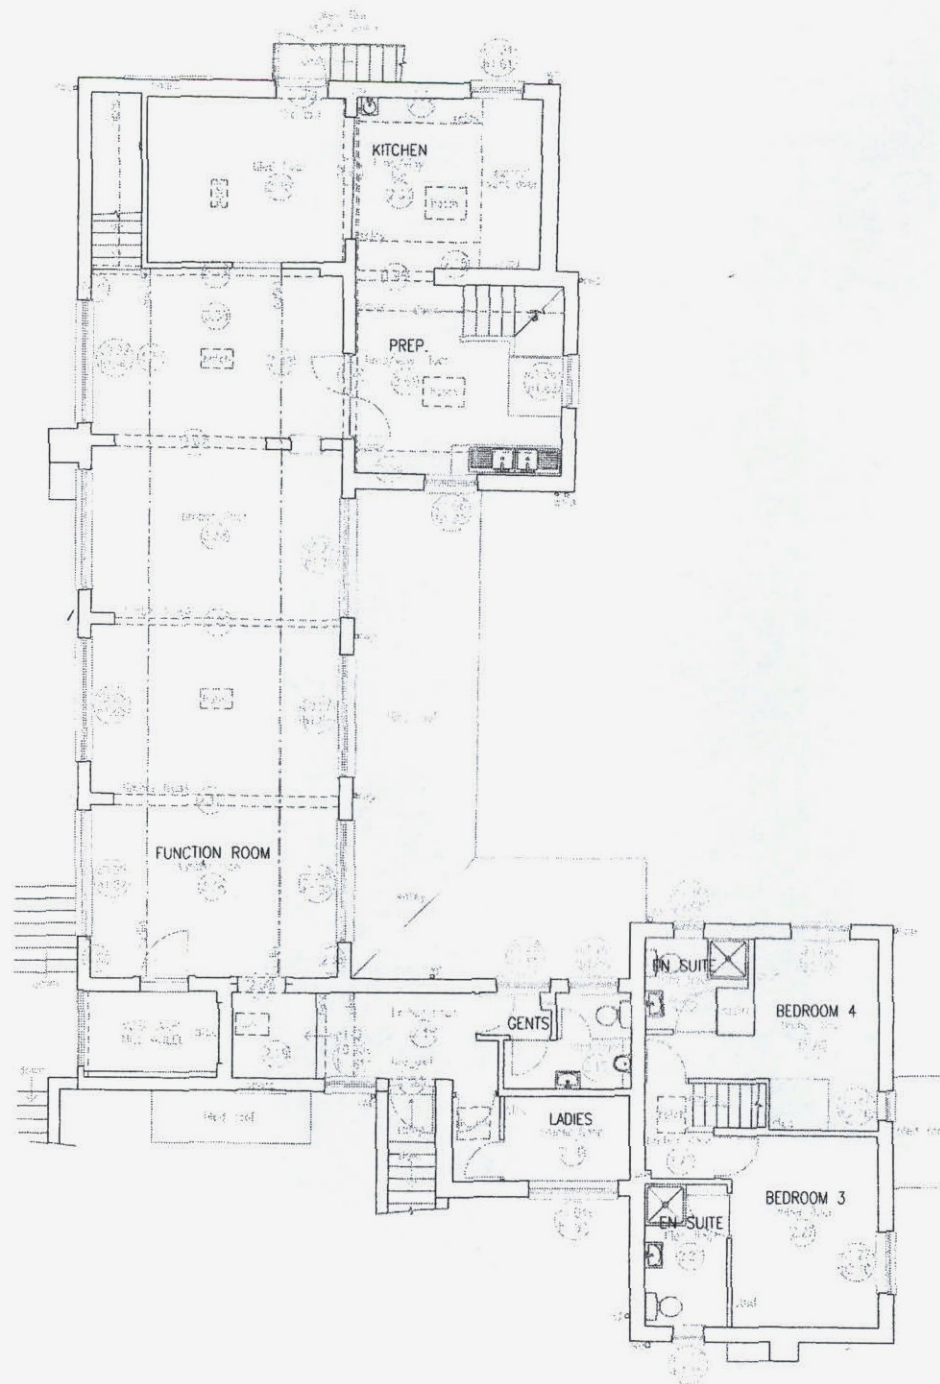

EXISTING FIRST FLOOR PLAN


South Derbyshire District Council

27 JUN 2016

Community & Planning Services

NOTES		
PROJECT THE MILL WHEEL P.H. HARTSHORNE		
CLIENT MILFORD TAVERNS LTD		
DRAWING FIRST FLOOR PLAN		
 OAKLEY BUILDING SURVEYS		
SCALE 1:50 (A1)	DWG No 3897-03	REV
DATE NOV 15		

NTS

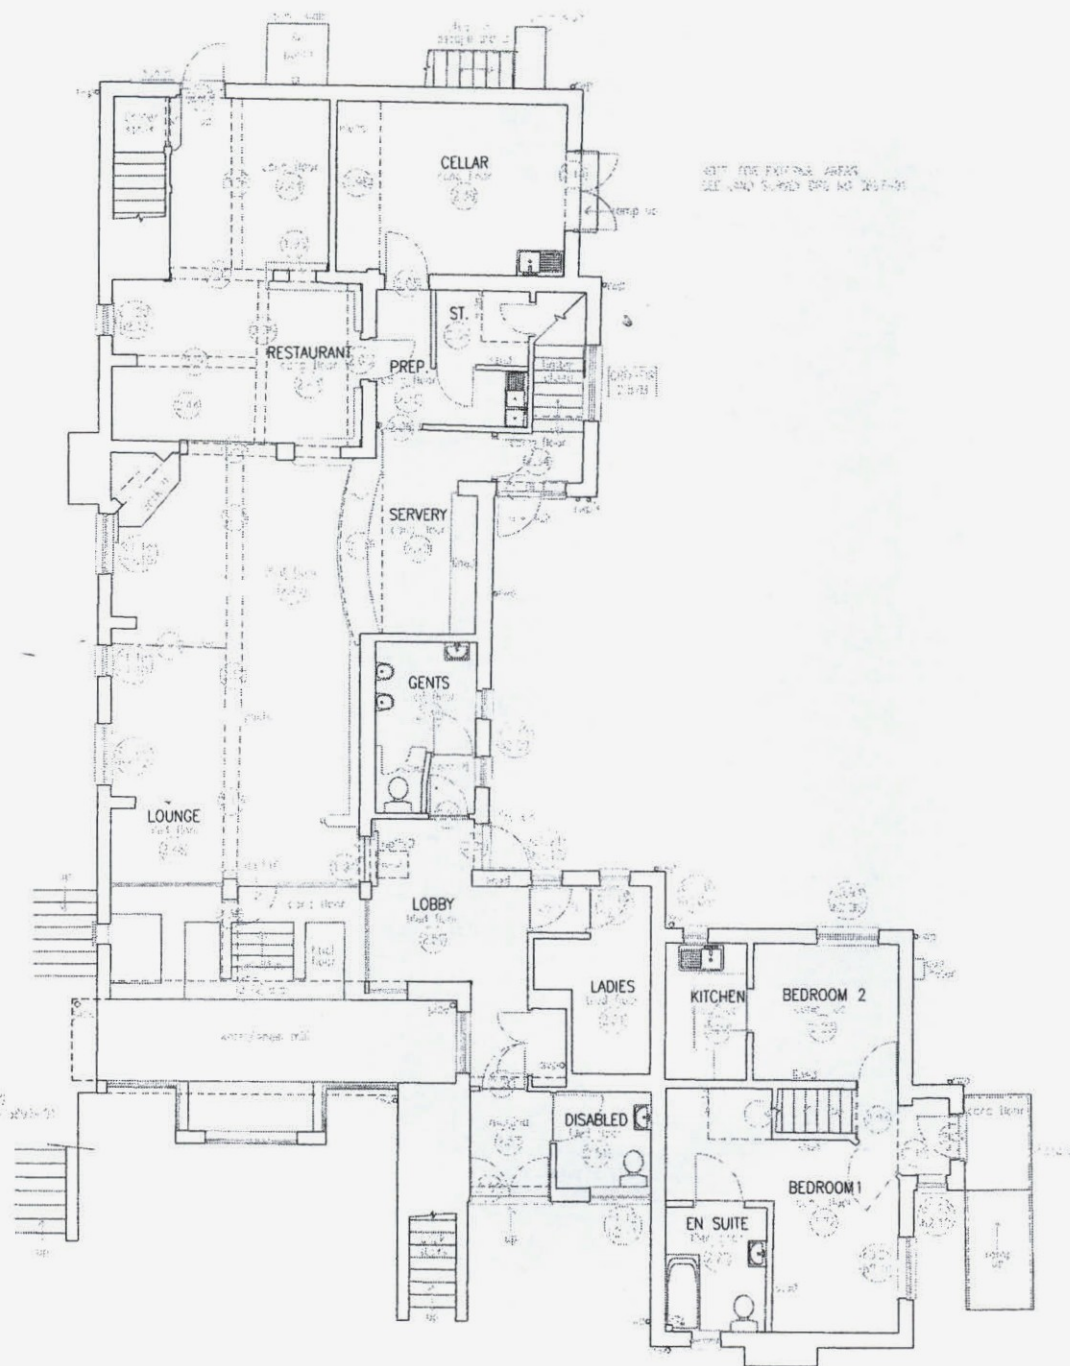


EXISTING GROUND FLOOR PLAN

South Derbyshire District Council
27 JUN 2016
Community & Planning Services

6090/91026


NOTES		
PROJECT THE MILL WHEEL P.H. HARTSHORNE		
CLIENT MILFORD TAVERNS LTD		
DRAWING GROUND FLOOR PLAN		
 OAKLEY BUILDING SURVEYORS "ANALYSING THE PAST - PREPARING THE FUTURE"		
SCALE 1:50 (A1)	DRG No 3897-02	REV
DATE NOV 15		

NTS

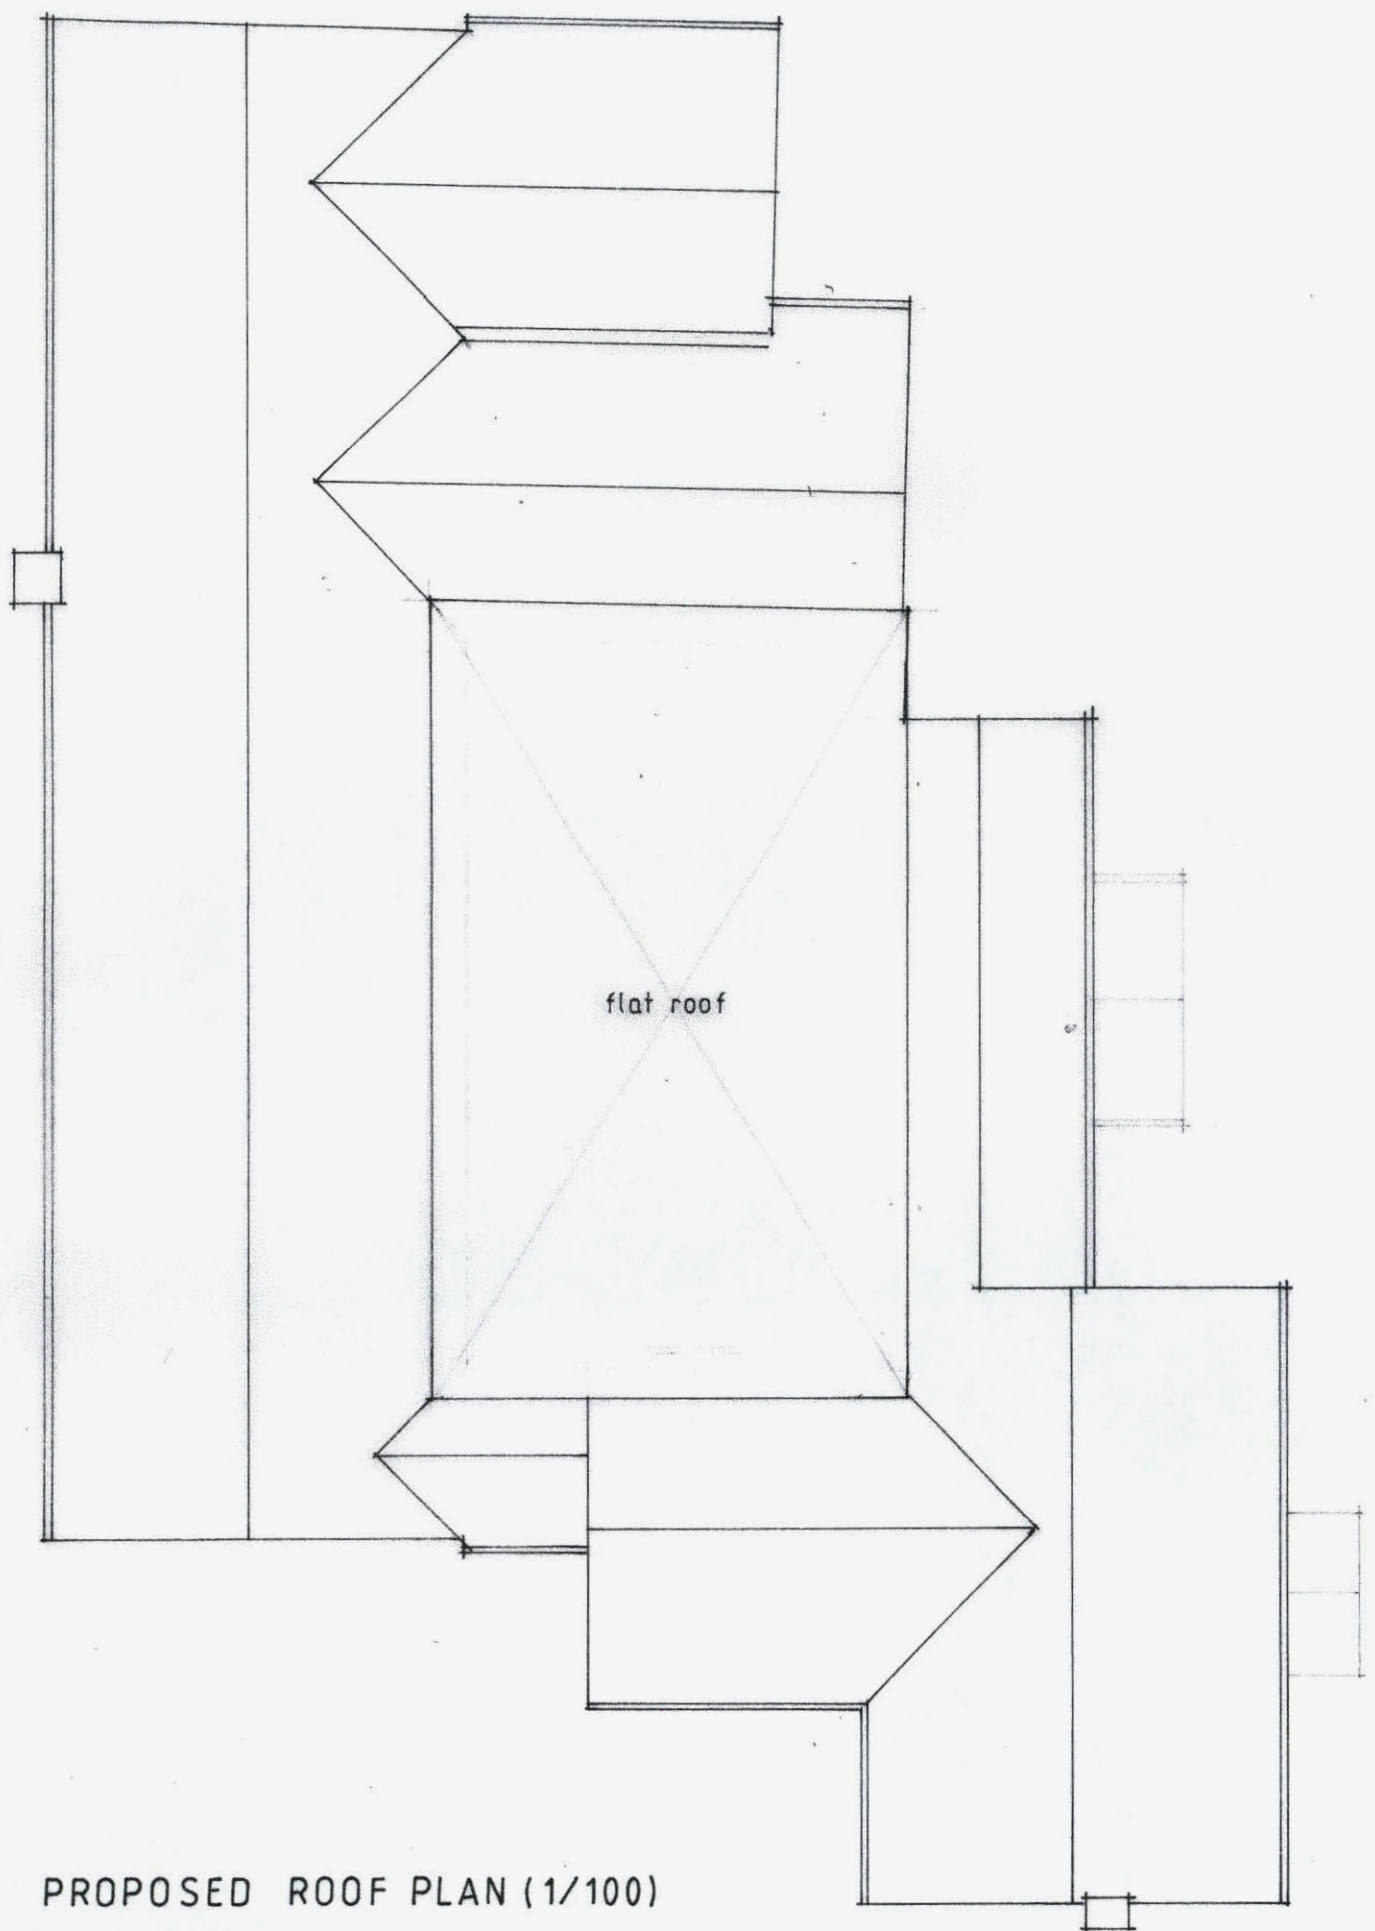

PROPOSED ROOF PLAN (1/100)

South Derbyshire District Council
27 JUN 2016
Community & Planning Services

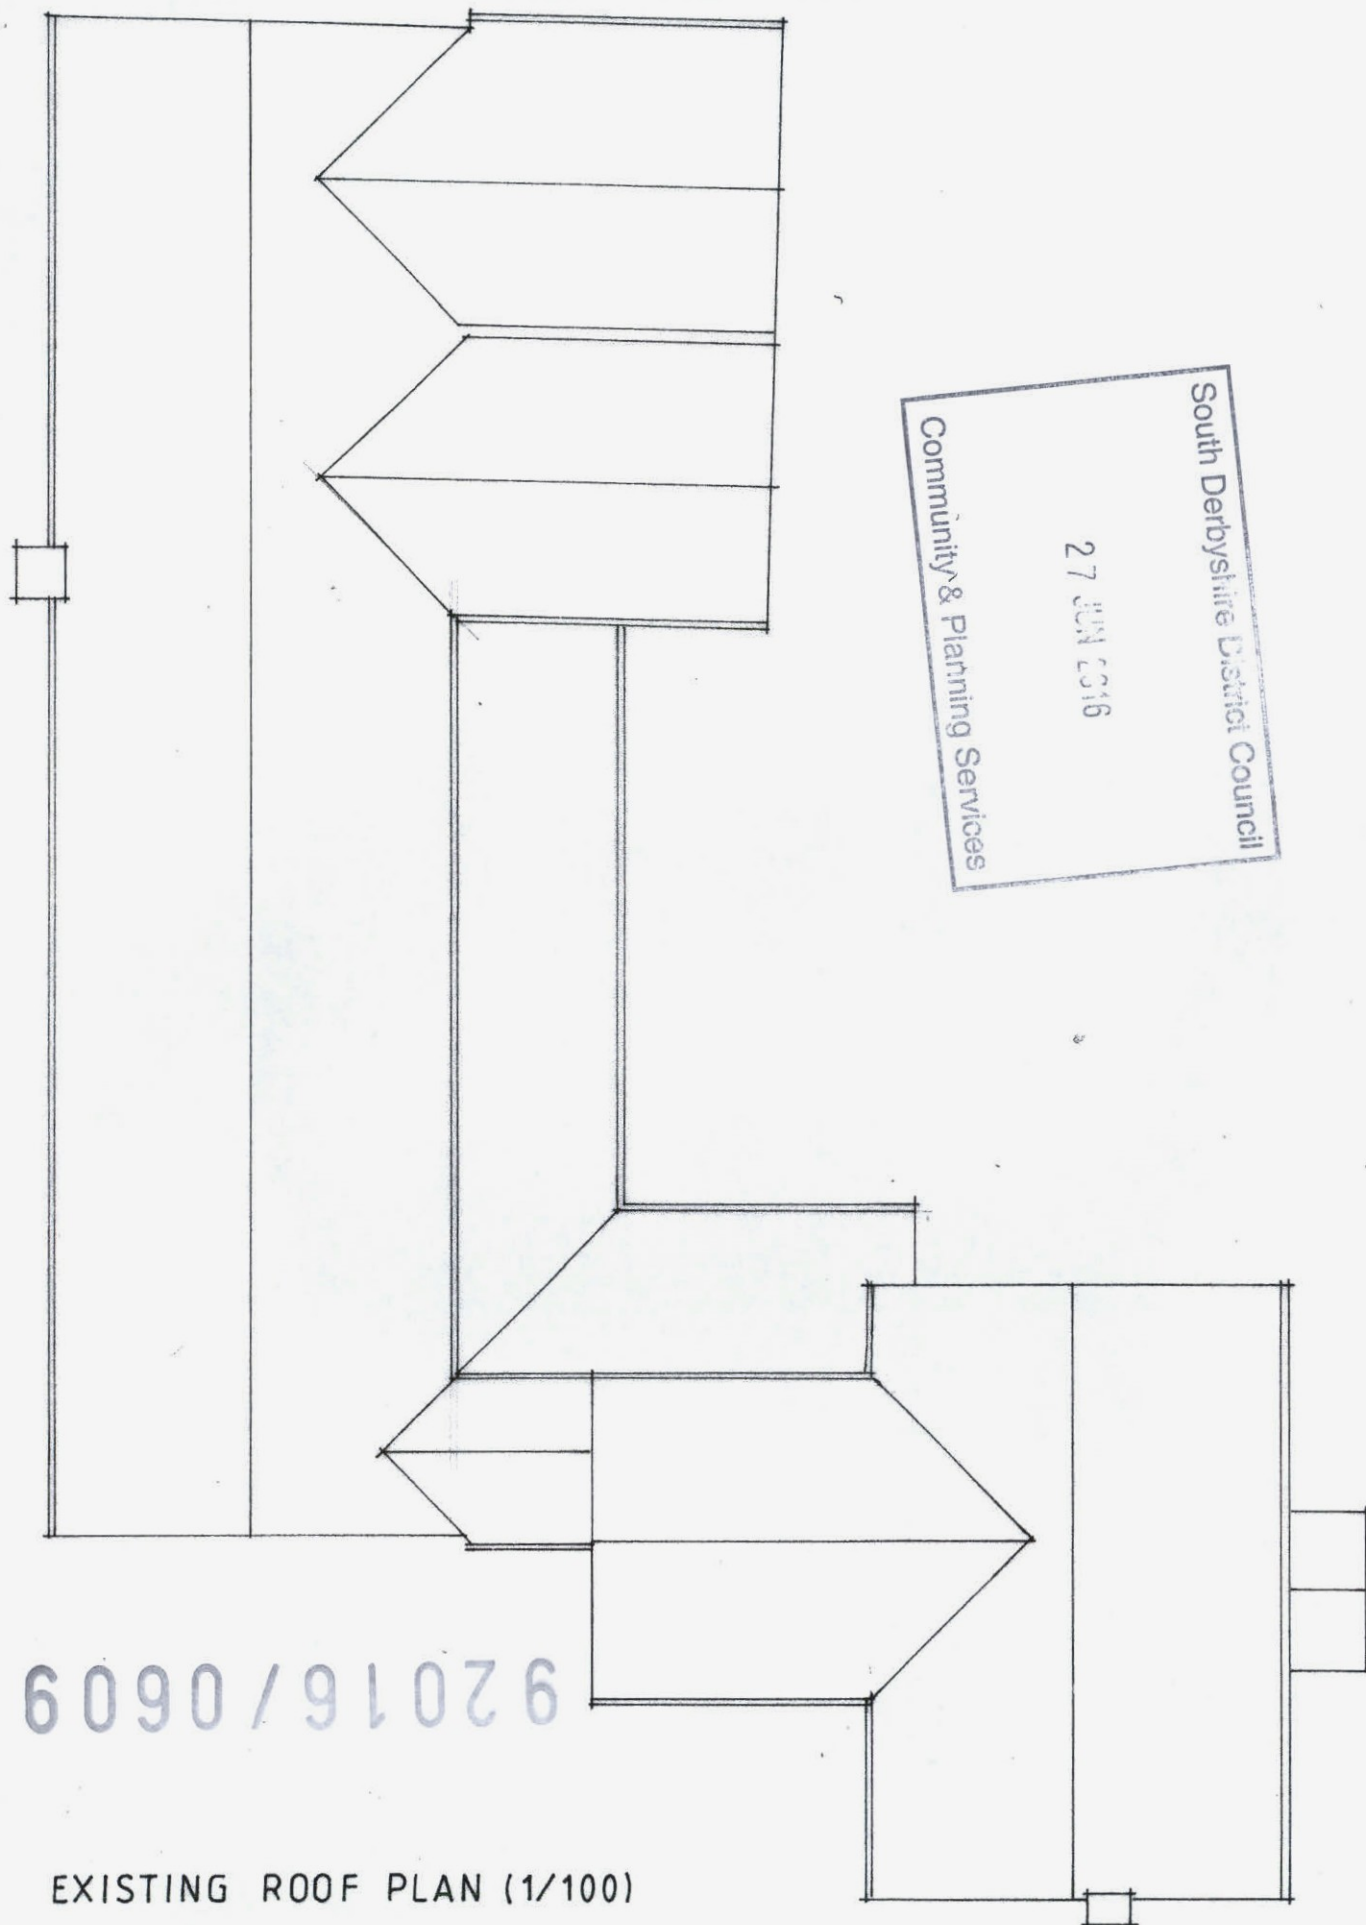

THE MILL WHEEL PUBLIC HOUSE, HARTSHORNE