


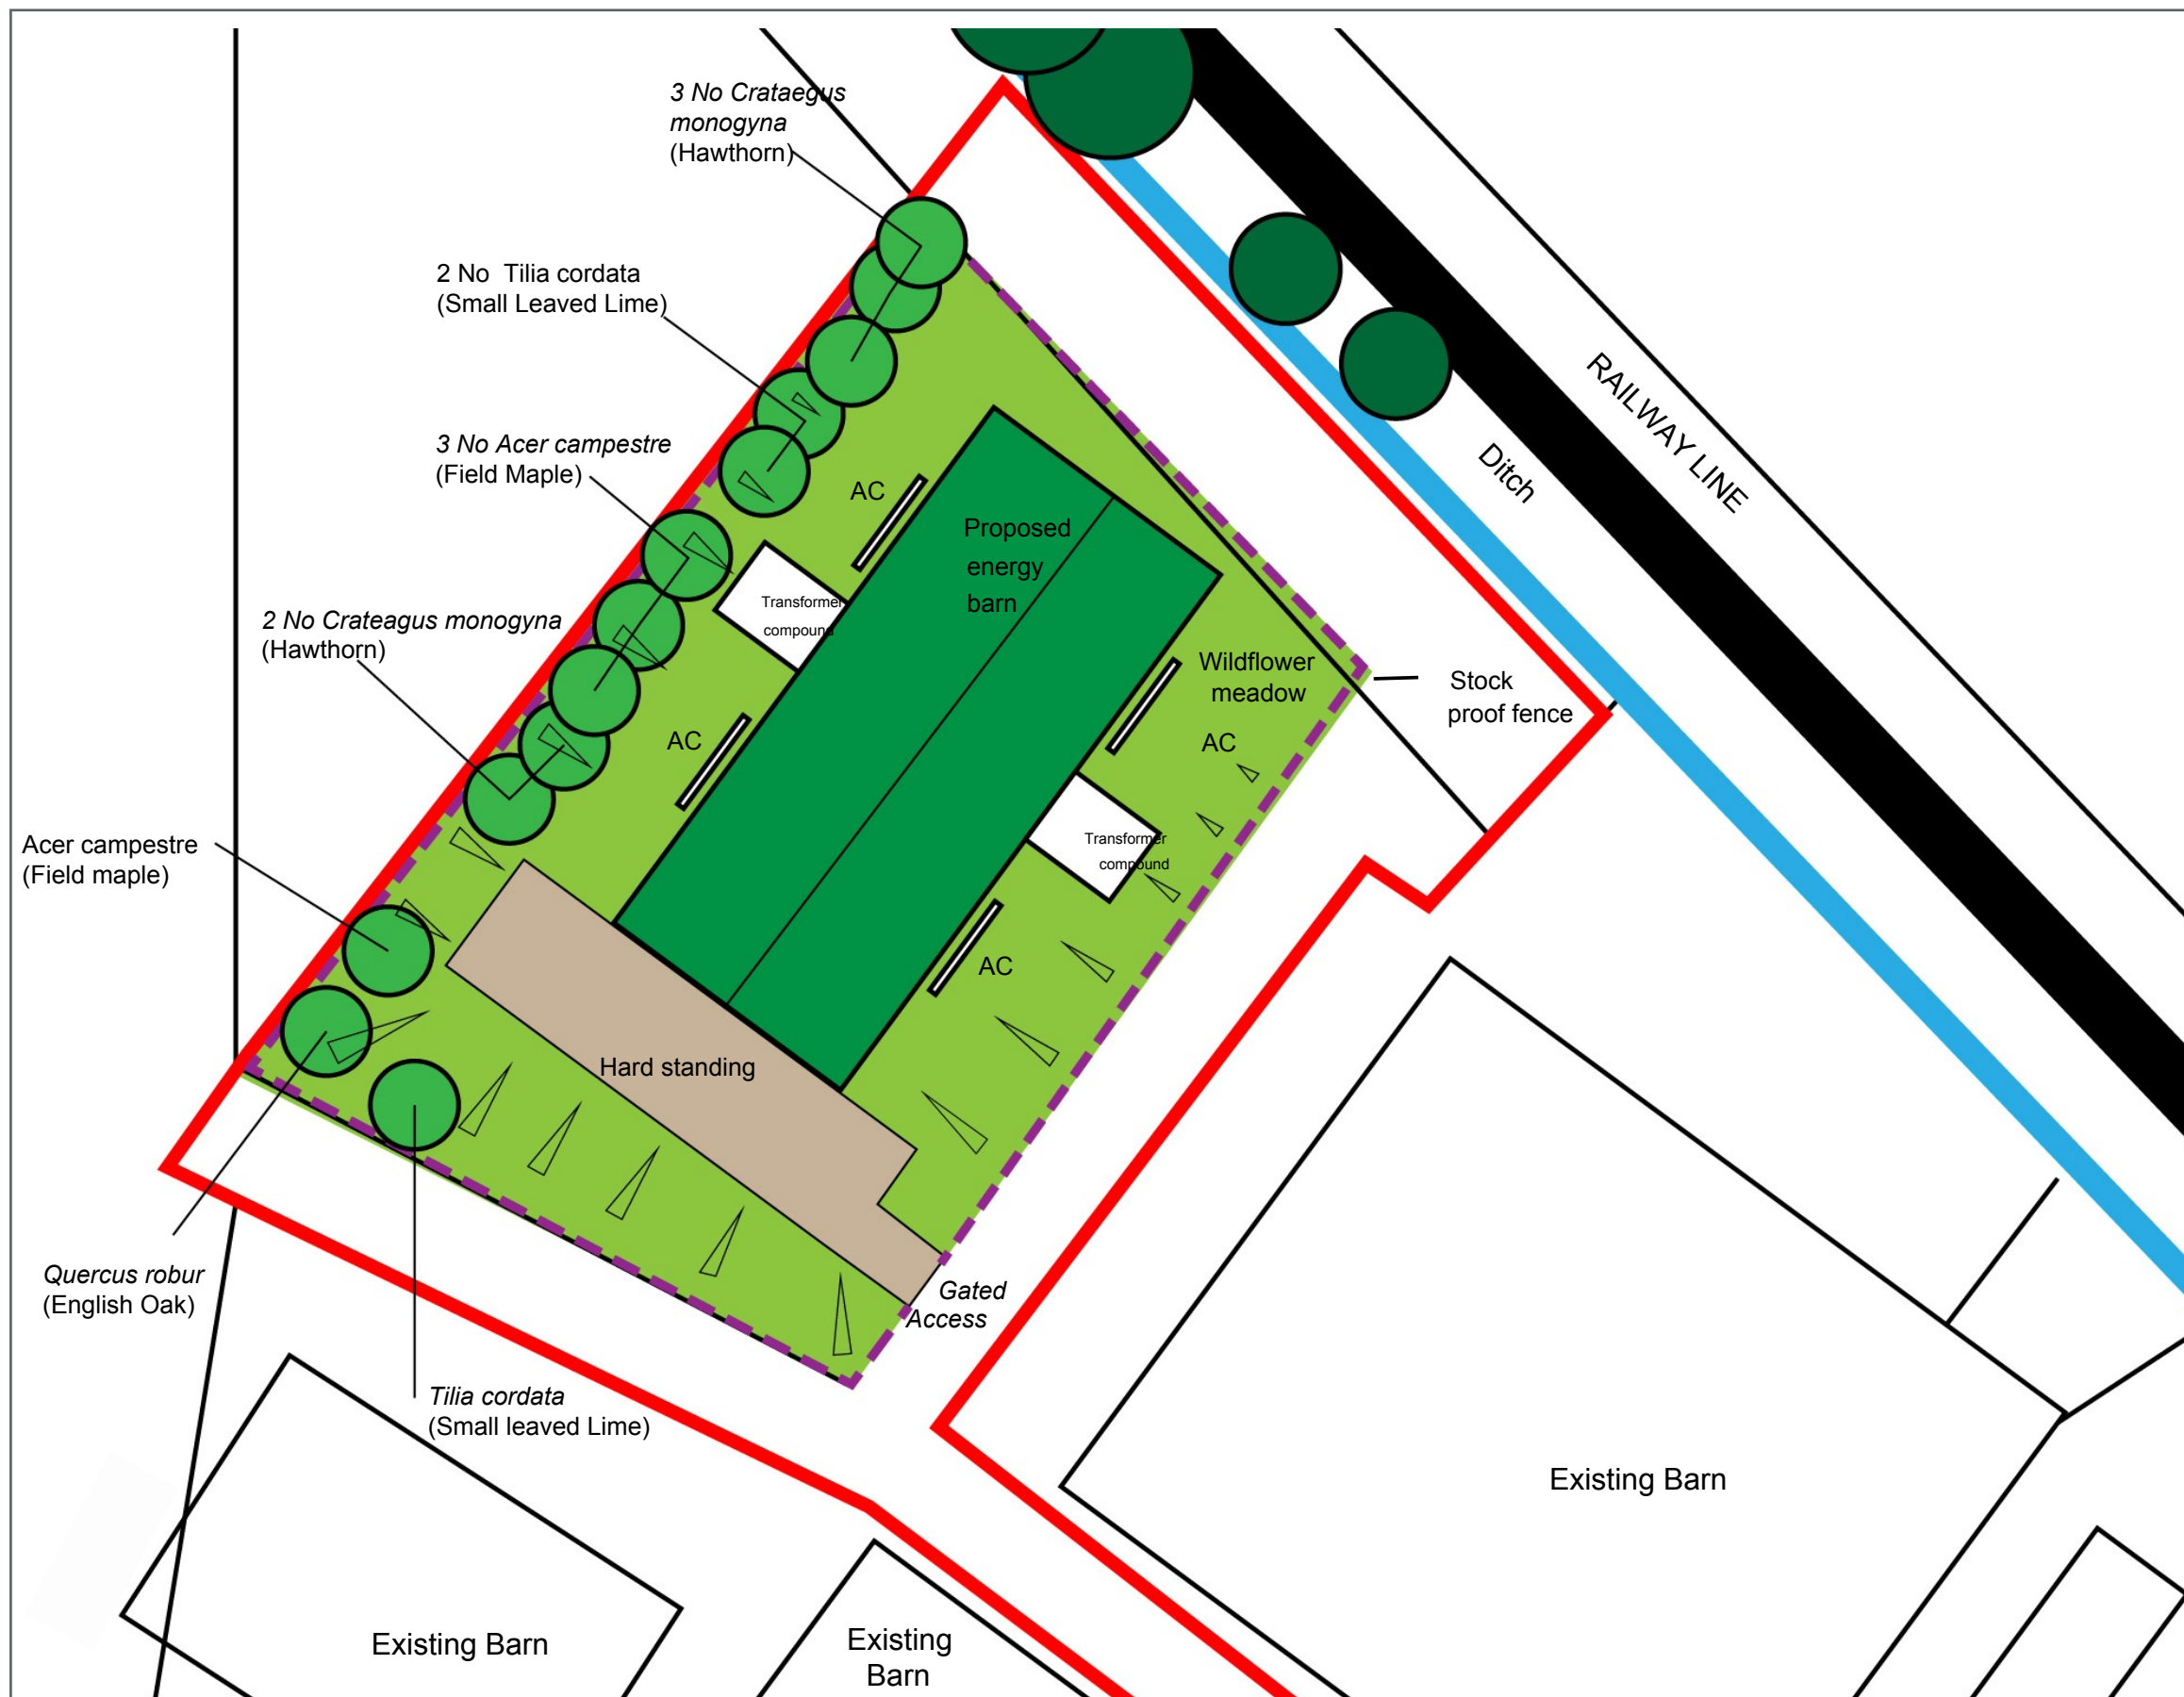

Establishment of wildflower meadow

Following construction remove all deleterious builders material and alleviate compaction. Make up levels with subsoil. Rotovate 75 mm topsoil saved from the start of construction into the top 150 mm of subsoil. Allow to lie fallow for a month and then kill the emergent weed growth with herbicide. Re-cultivate to a fine tilth and sow with Emorsgate EM2 General Purpose Meadow Mix, sown on the surface at a rate of 4 gms per metre sq. Only sow in in warm wet weather, typically Autumn or Spring. For the first year keep mown within the height range 50 - 150 mm. In the second year allow to flower, cutting down in late June. Allow arisings to dry, collect and remove. Keep mown in the height range 50 -150 mm until October and then allow to regrow for next year. Remove undesirable weed growth by either spot spraying or hand pulling. Cultivate and over seed any bare patches.

PLANTING NOTES

All trees to be bare root feathered trees 2000 mm to 2500 mm high of UK provenance fixed to a 75 mm stake, driven in until firm and cut off 600 mm above ground level. Trunks to be 1.5 m in from fence and the trees are to be secured with a tie and spacer. The tree pit is to be excavated into the existing agricultural sward with the pit being the depth of the rootstock and 200 mm wider in all directions, back filled with weed and grass free excavated topsoil.

An area of 1 metre radius around the tree is to be kept free from grass and weeds and is to be mulched to a depth of 75 mm with a propriety bark mulch. It shall be maintained in this condition for the next 5 years. If necessary during the first 2 years of establishment the trees are to be kept watered to ensure healthy growth.

For the first 5 years the trees are to be inspected annually in late September and a note of any dead or dying trees made. Any dead or dying trees are to be replaced with the same species (and size) during the next winter planting period.



0 12.5m 25m



Sightline Landscape, 57 Stirlingale Road, Bath BA2 2NG

M 07857 877693

E chrismcdermott.sightline@gmail.com

W www.sightlinelandscape.com

ON BEHALF OF

Green Hedge Energy Ltd

PROJECT

Proposed Energy Barn at
Breach Farm (DE12 6RJ)

TITLE

Landscaping Plan

SCALE

DATE

DWG NO.

1:500 at A3 09 Aug 2016 136_BF_PA 01