

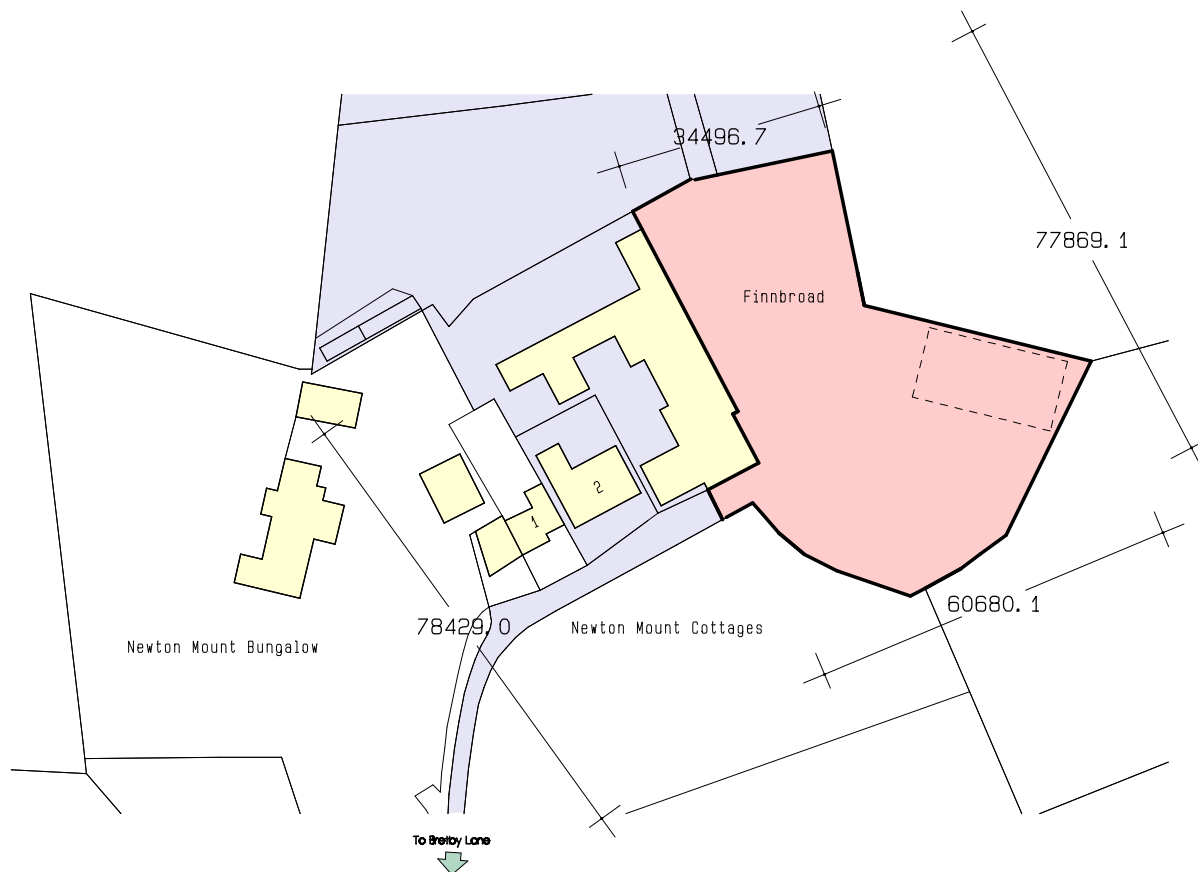


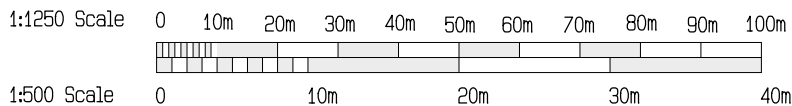

Crown Copyright. All rights reserved. Licence Number 100020449

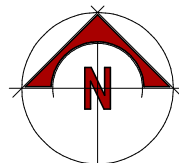

A4 Sheet

project: Mr John Finnegan, 2 Newton Mount
Off Bretby Lane, Bretby, DE14 0QS

drawings: Location Plan

scale: 1:1250

date: 07.01.17

Contractor is not to scale
the drawing. All dimensions
are to be checked prior to
construction and fabrication.

this drawing is copyright ©

Hanbury Design

architectural design, building and dispute consultants

9 Oakfields, Hanbury, Burton upon Trent, Staffordshire, DE13 8TP
Telephone: 01283 813932 e-mail: hanbury.design@btopenworld.com

drawing number: revision:

1606/2