




SIDE ELEVATION SHOWING EXISTING STONE WALL

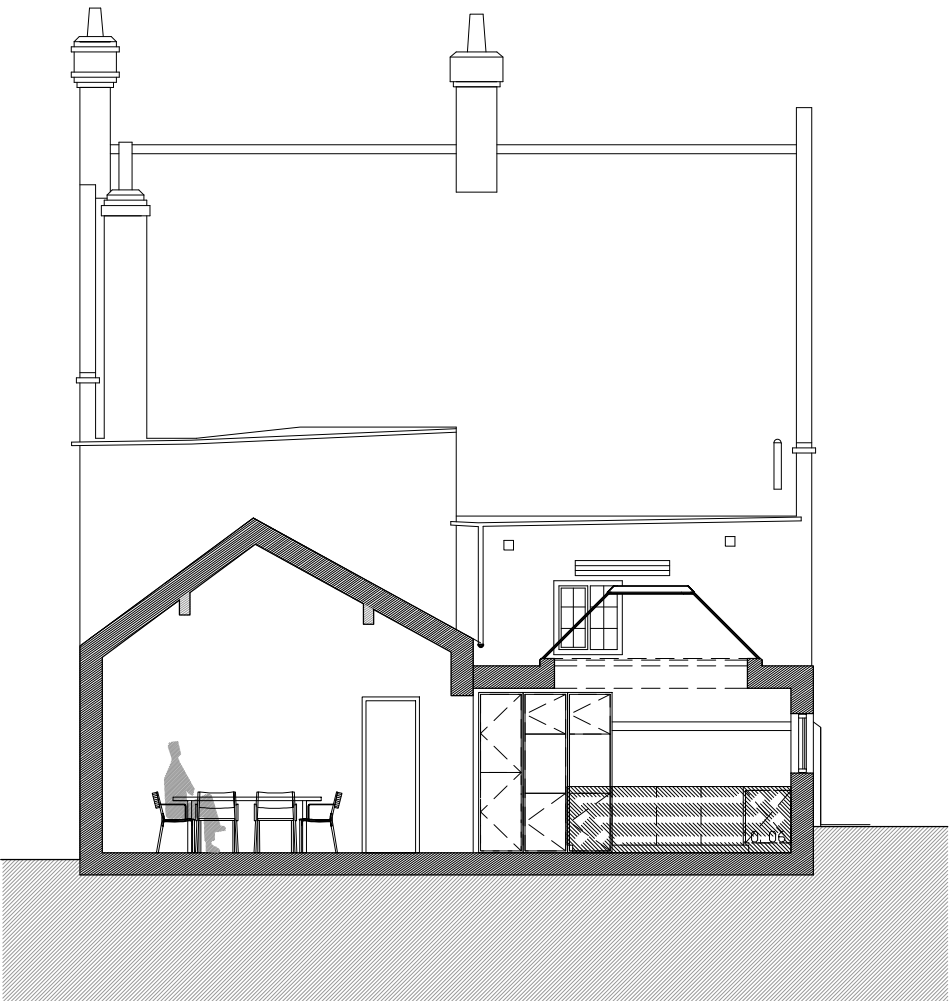

SECTION AA

Rev:	Details:	By / Chk:	Date:
Client: GEMMA AND RUSS			
Project: THE PUMP HOUSE			
Drawing Title: PROPOSED SIDE ELEVATION AND SECTION AA			
Scale: 1:100			@ A3
This drawing is copyright of HarmerFitz. Do not scale from this drawing - Refer to figured dimensions only. Notify HarmerFitz of any discrepancies or site variations immediately.			
16004 AL 006			X
HarmerFitz 4 Penn Lane/Melbourne/South Derbyshire/DE73 8EQ mail@harmerfitz.co.uk			