



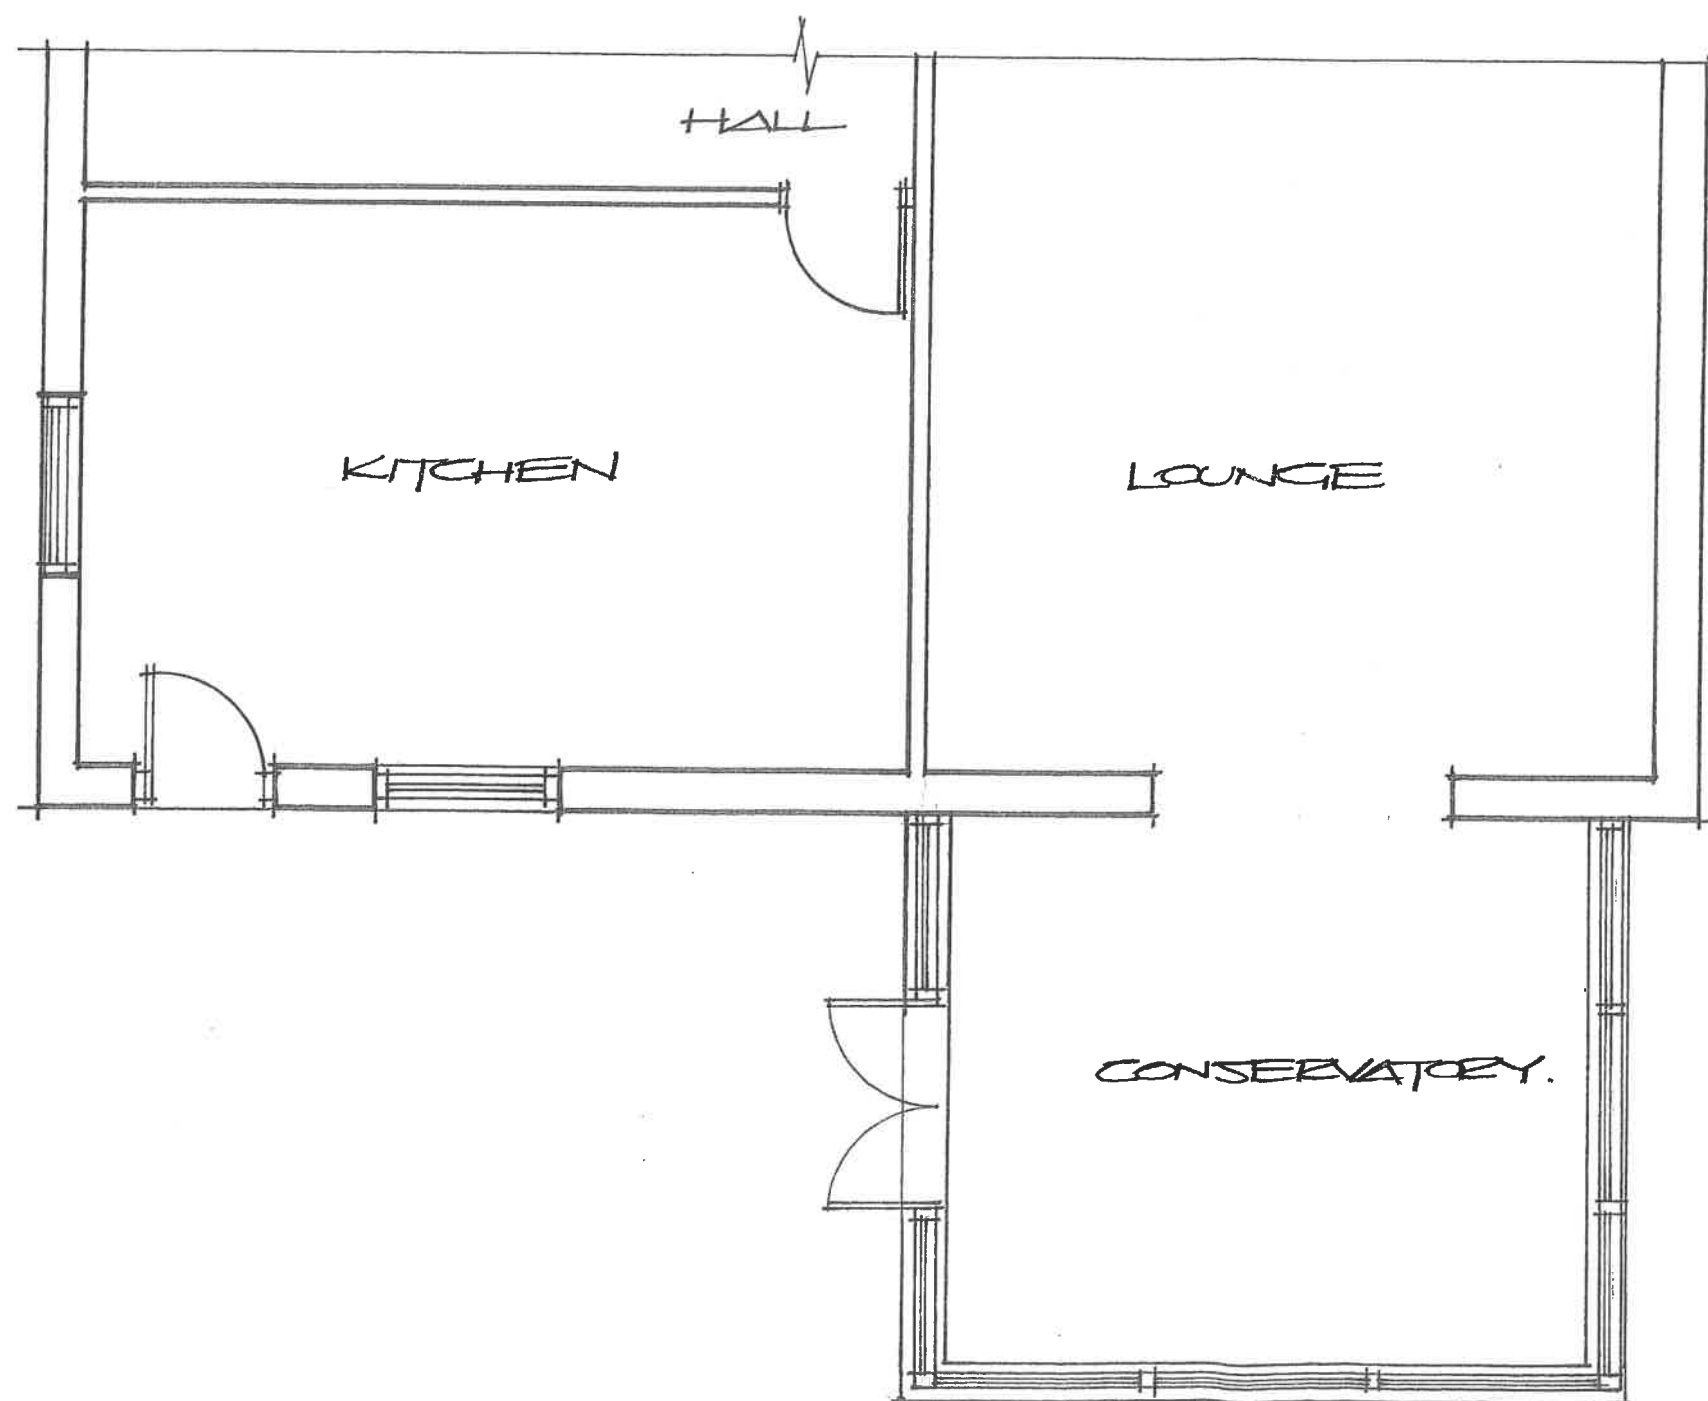

GROUND FLOOR PLAN AS EXISTING.

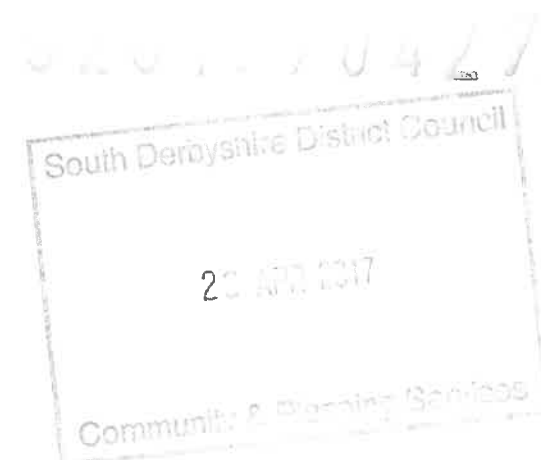


DRG/01.




REAR ELEVATION AS EXISTING.

Scale = 1:50

DRG /02.

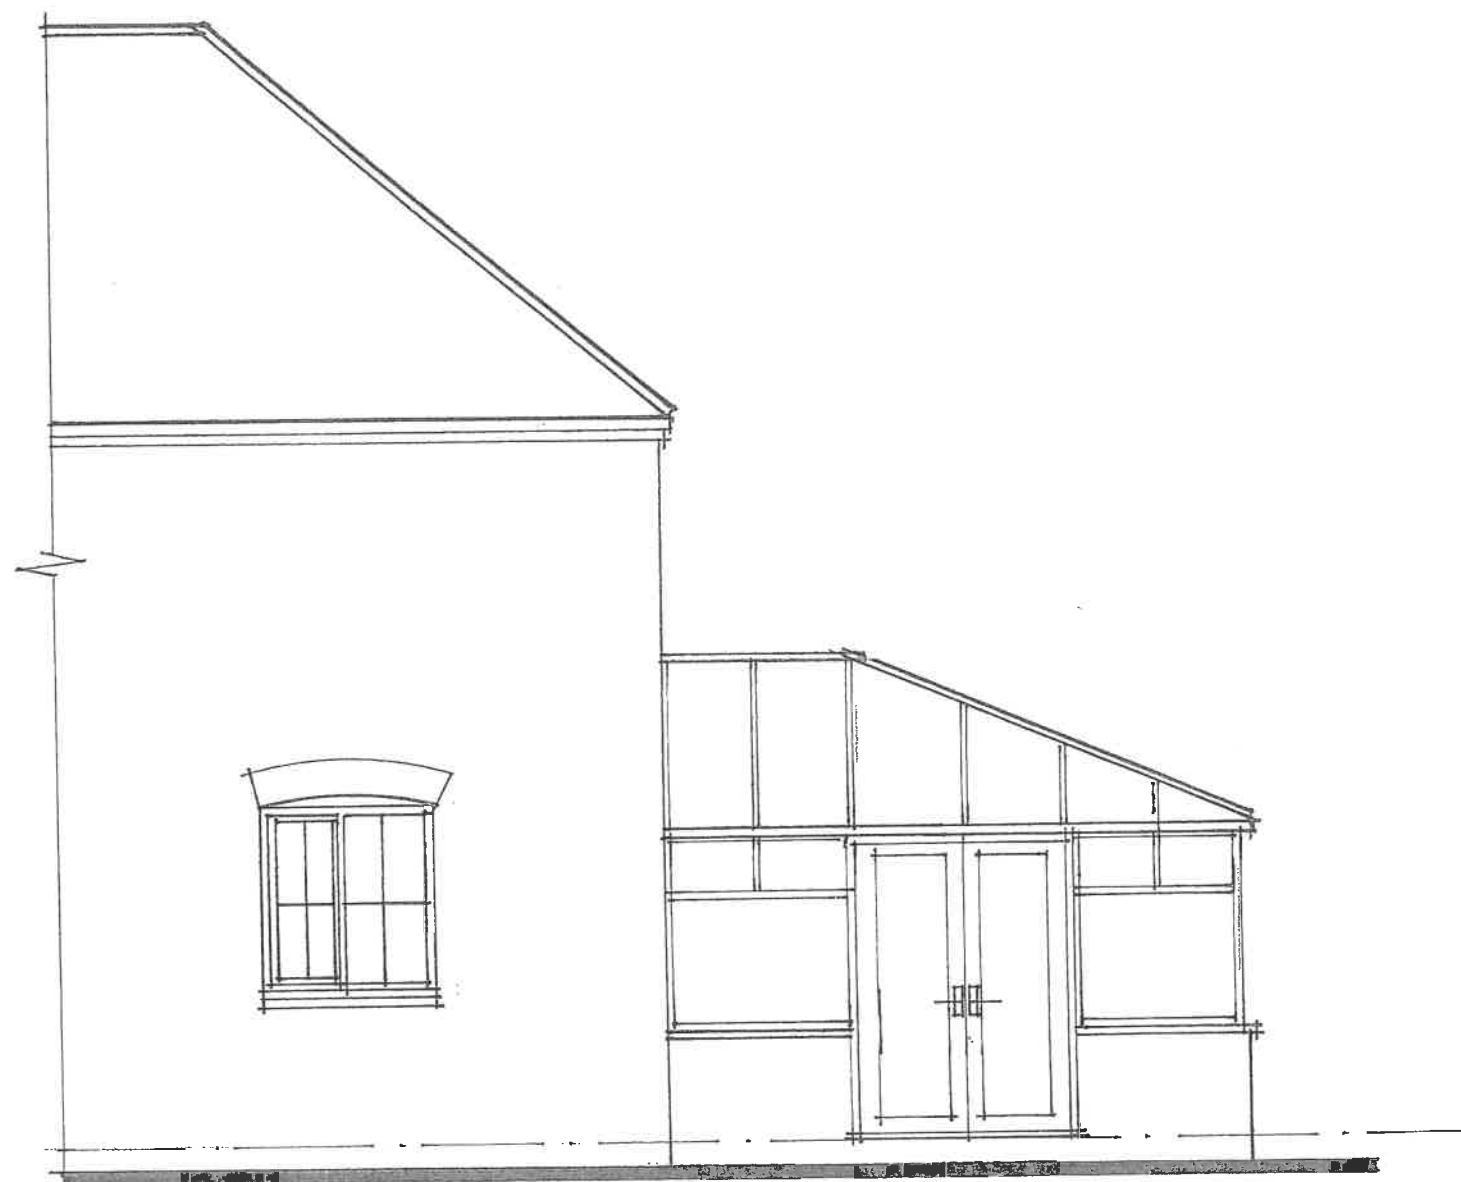

SIDE ELEVATION AS EXISTING

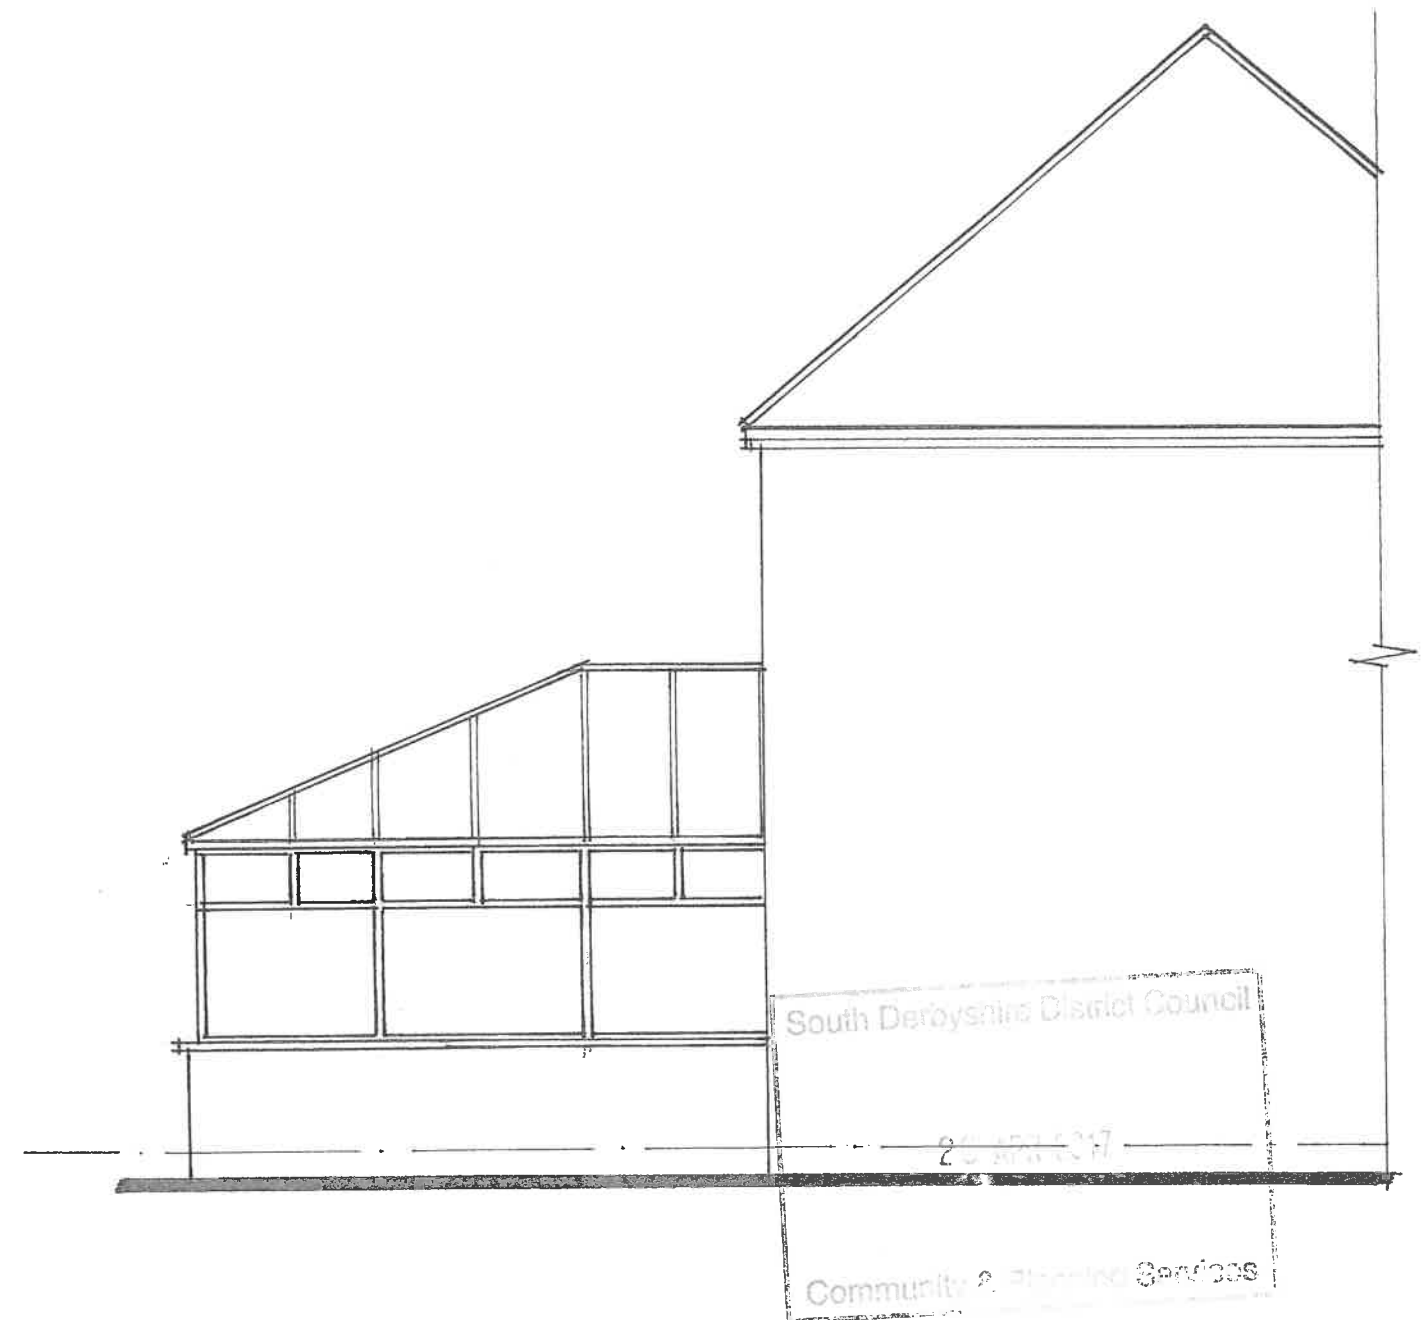

SIDE ELEVATION AS EXISTING

scale = 1:50

1/02