
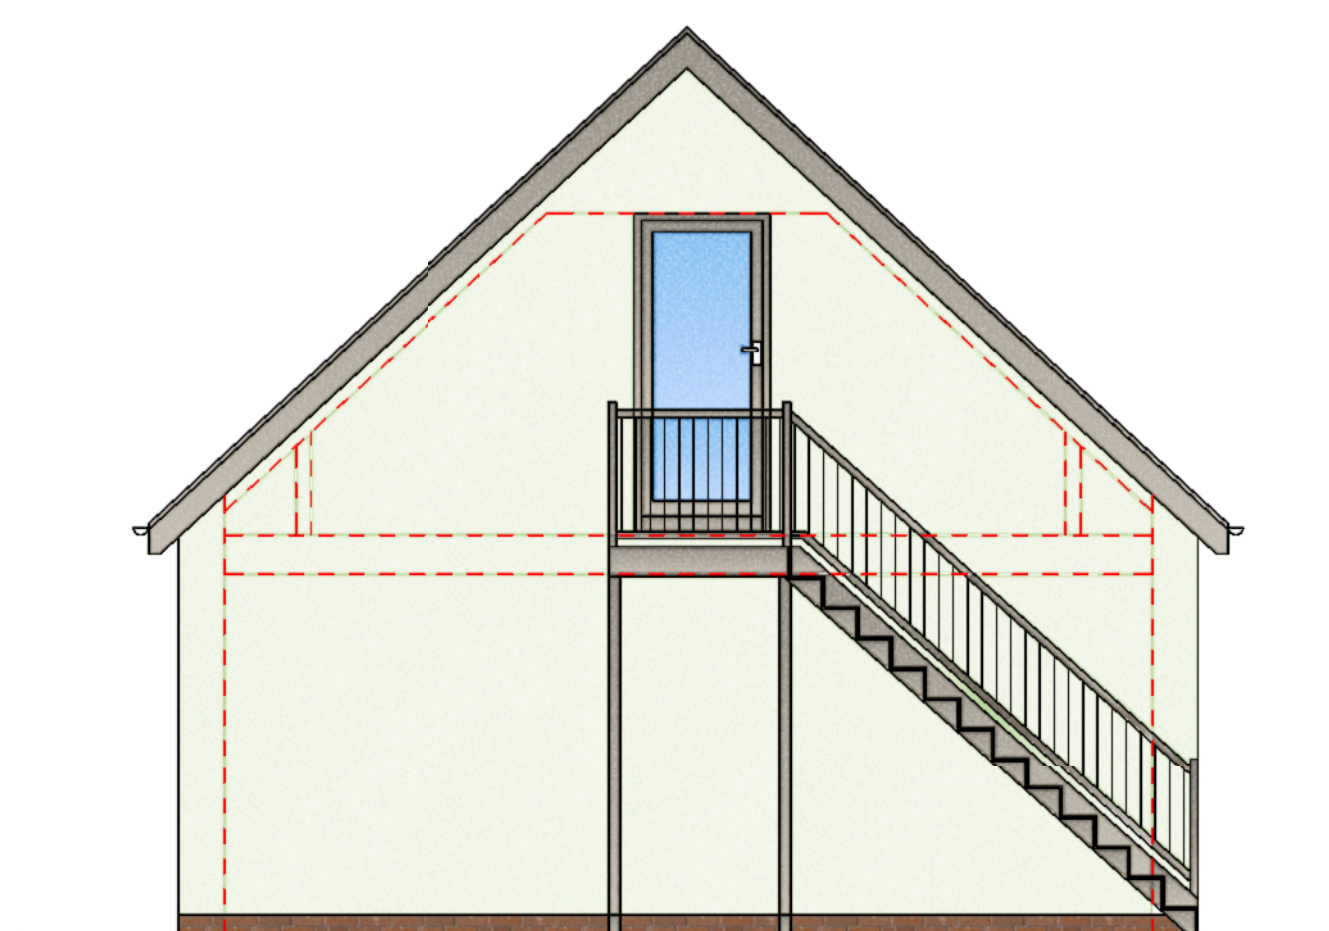
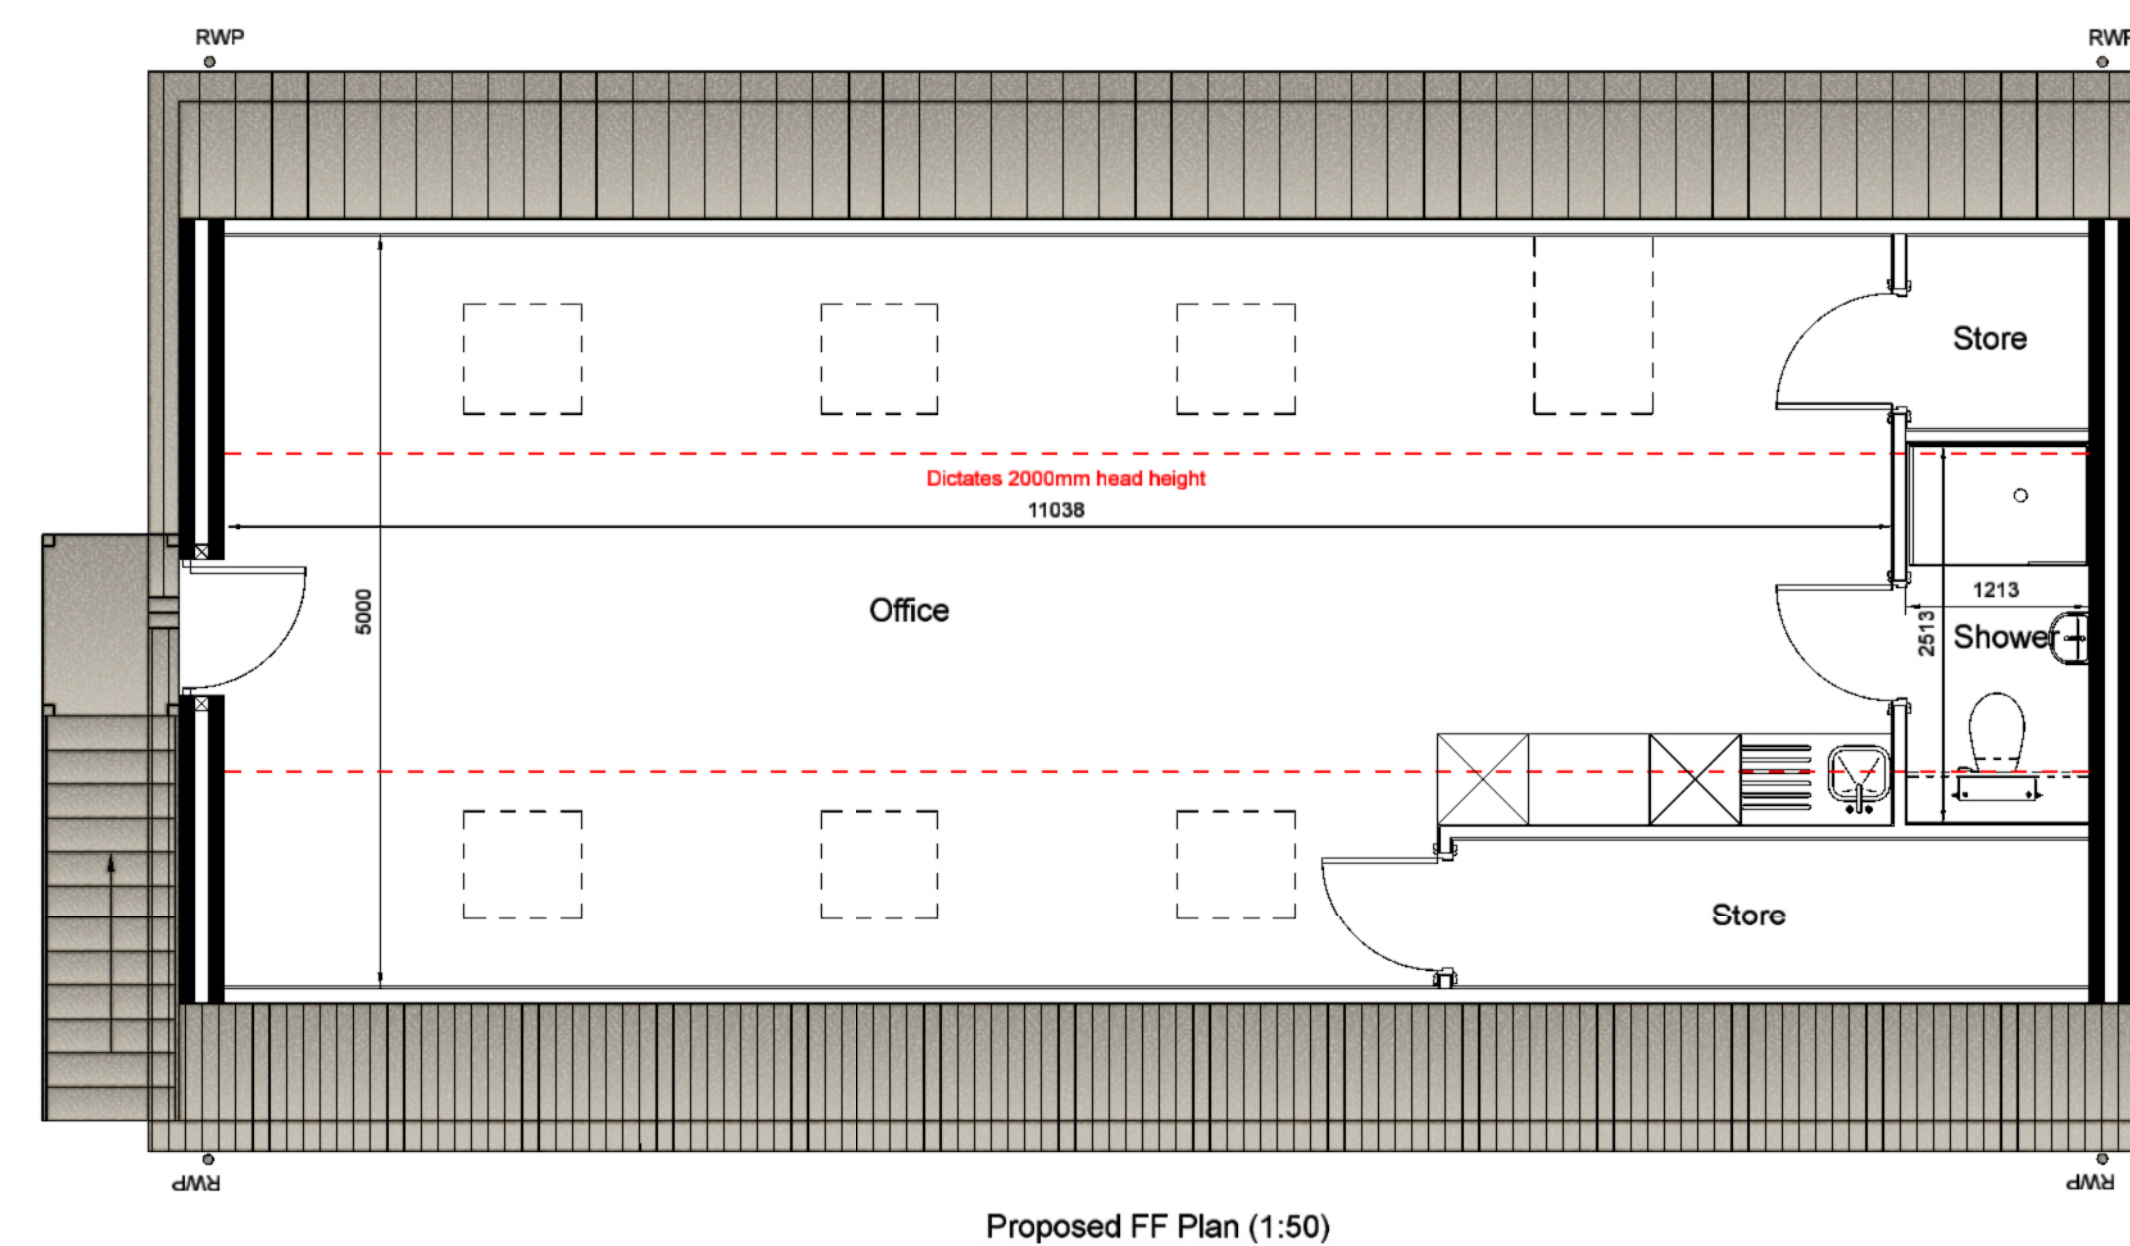


NOTE!


All dimensions, levels and notes are to be checked on site prior to commencement of any works.

Any discrepancies found or uncertainties should be informed immediately!


It is the Builders Responsibility to check all measurements on site and take full responsibility for the construction phase of the project, including all H & S responsibilities under CDM 2015.

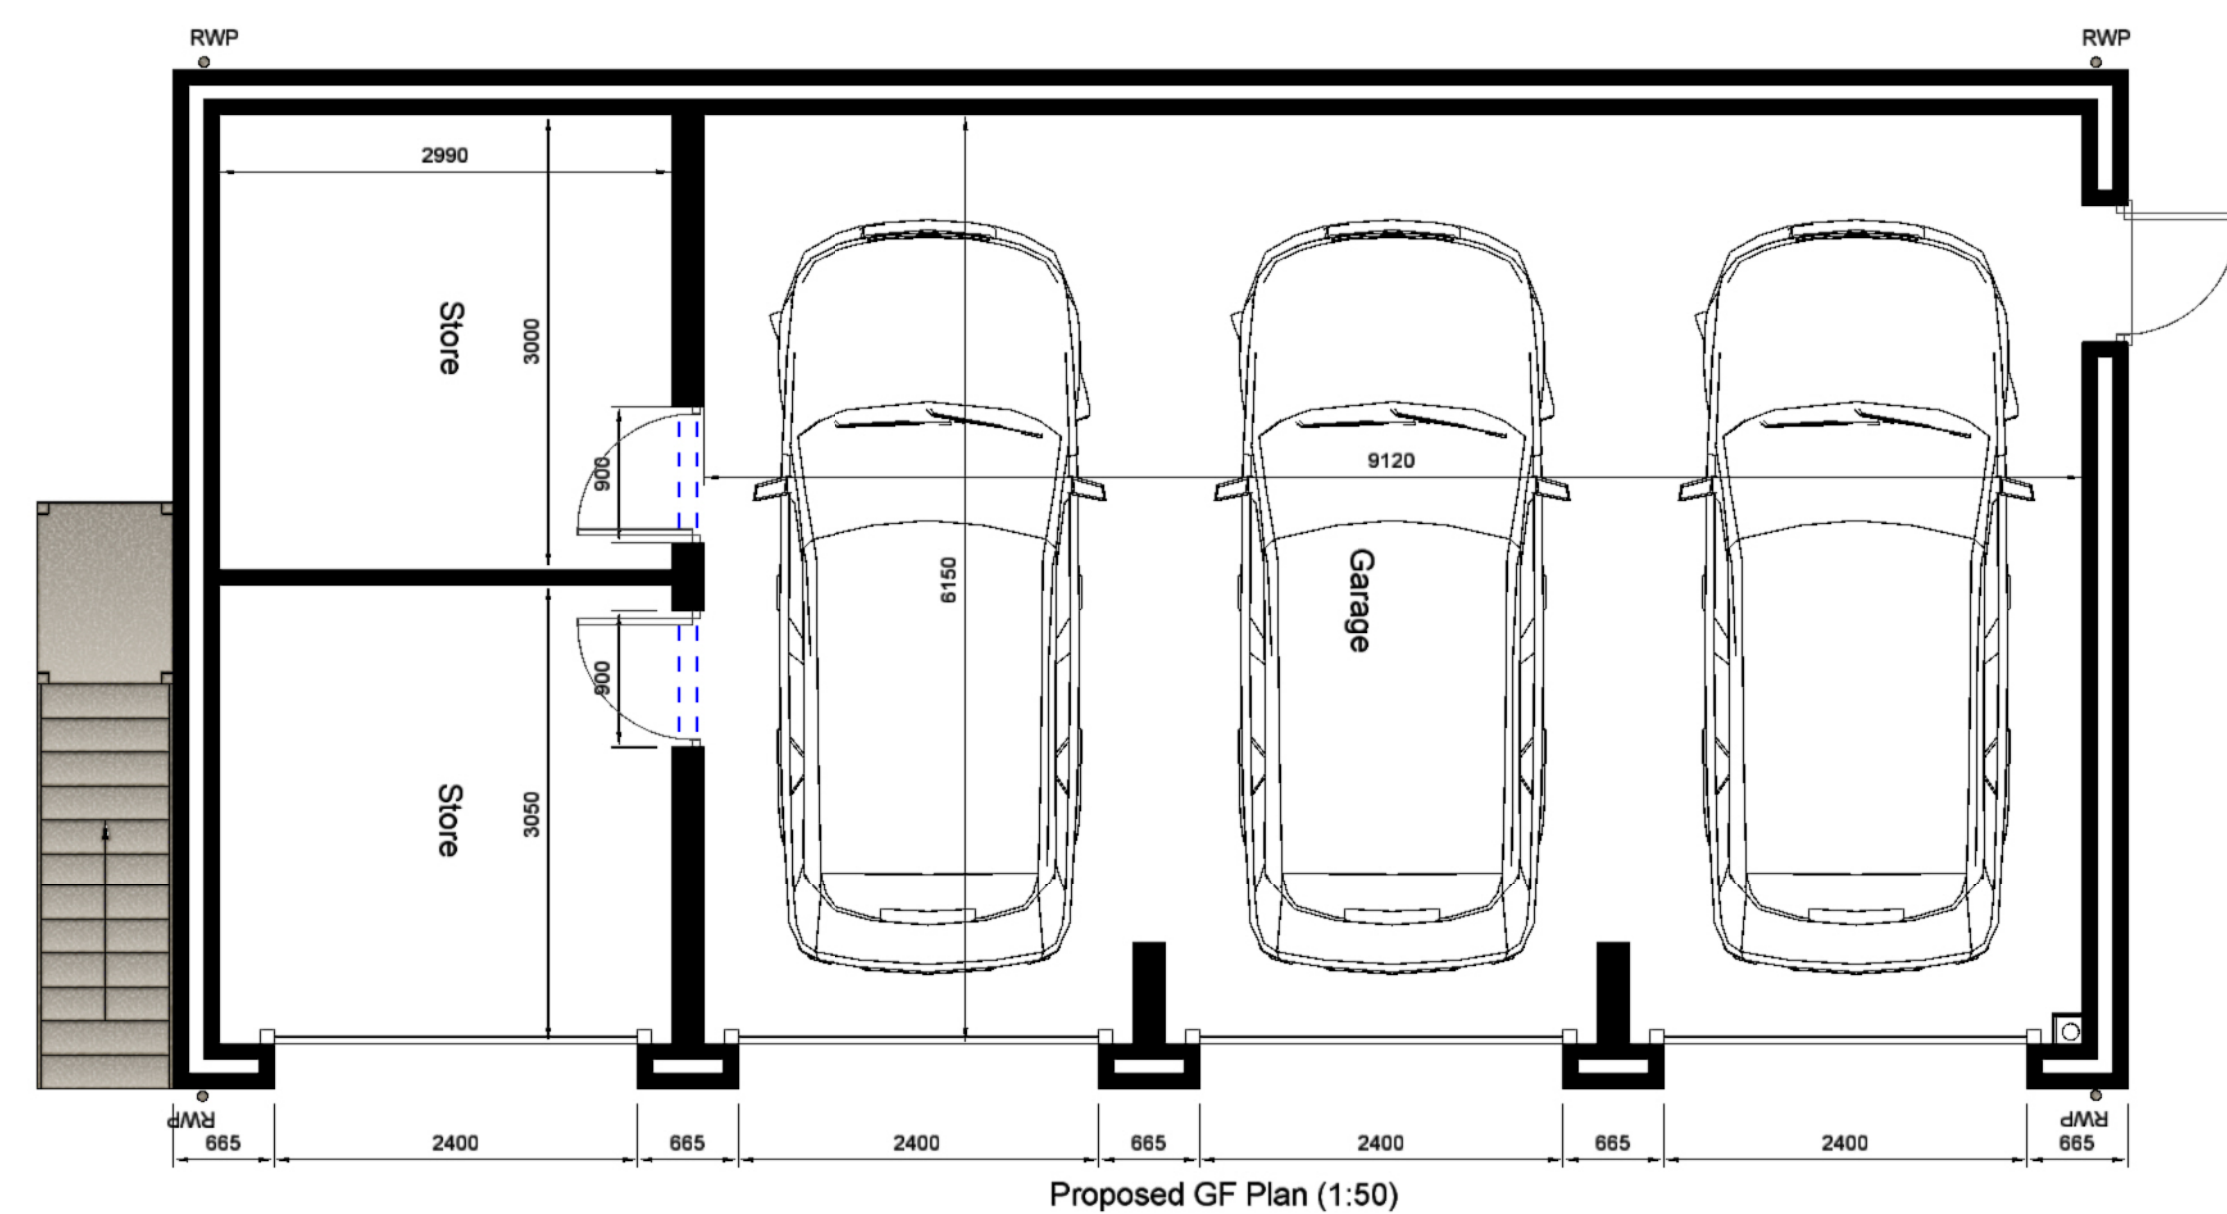


Proposed Side Elevation (1:50)

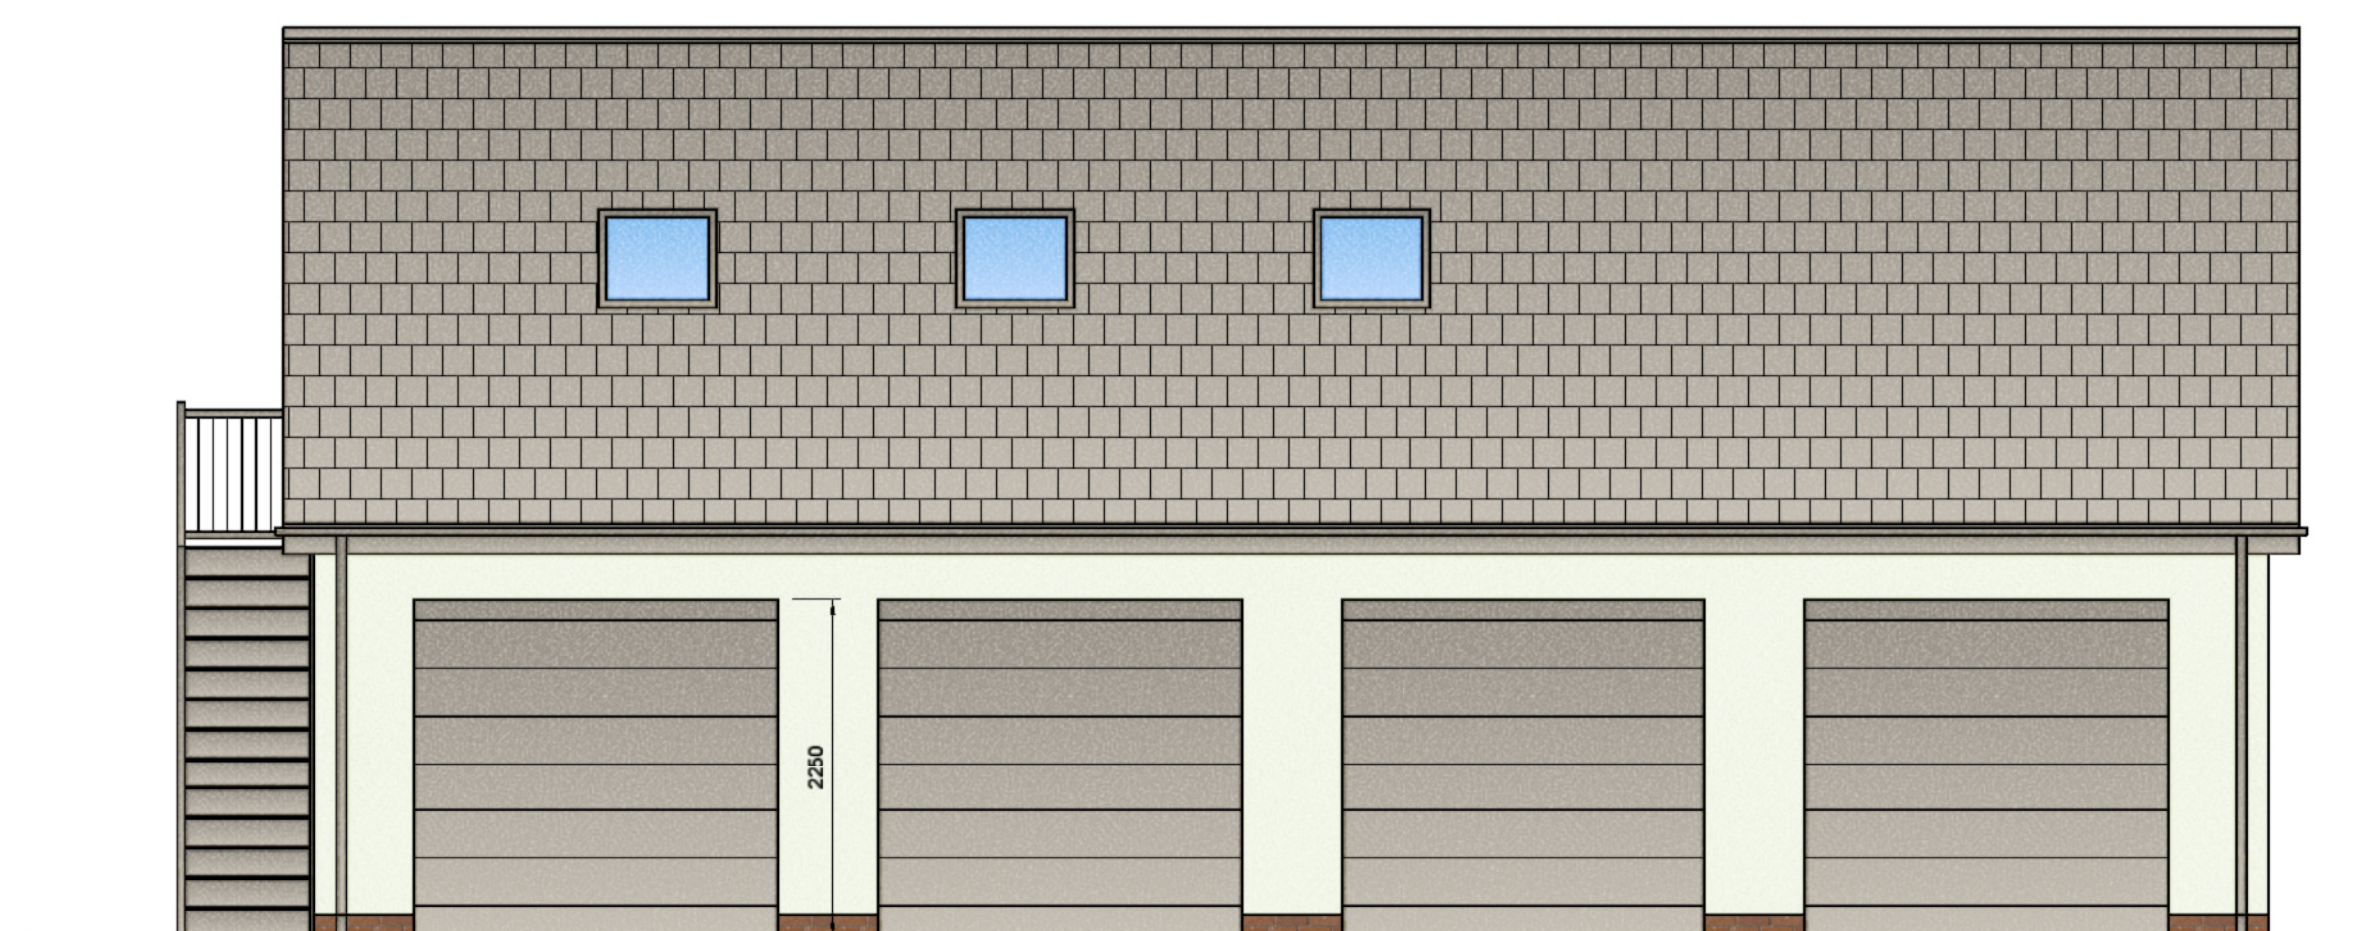

Proposed Front Elevation (1:50)

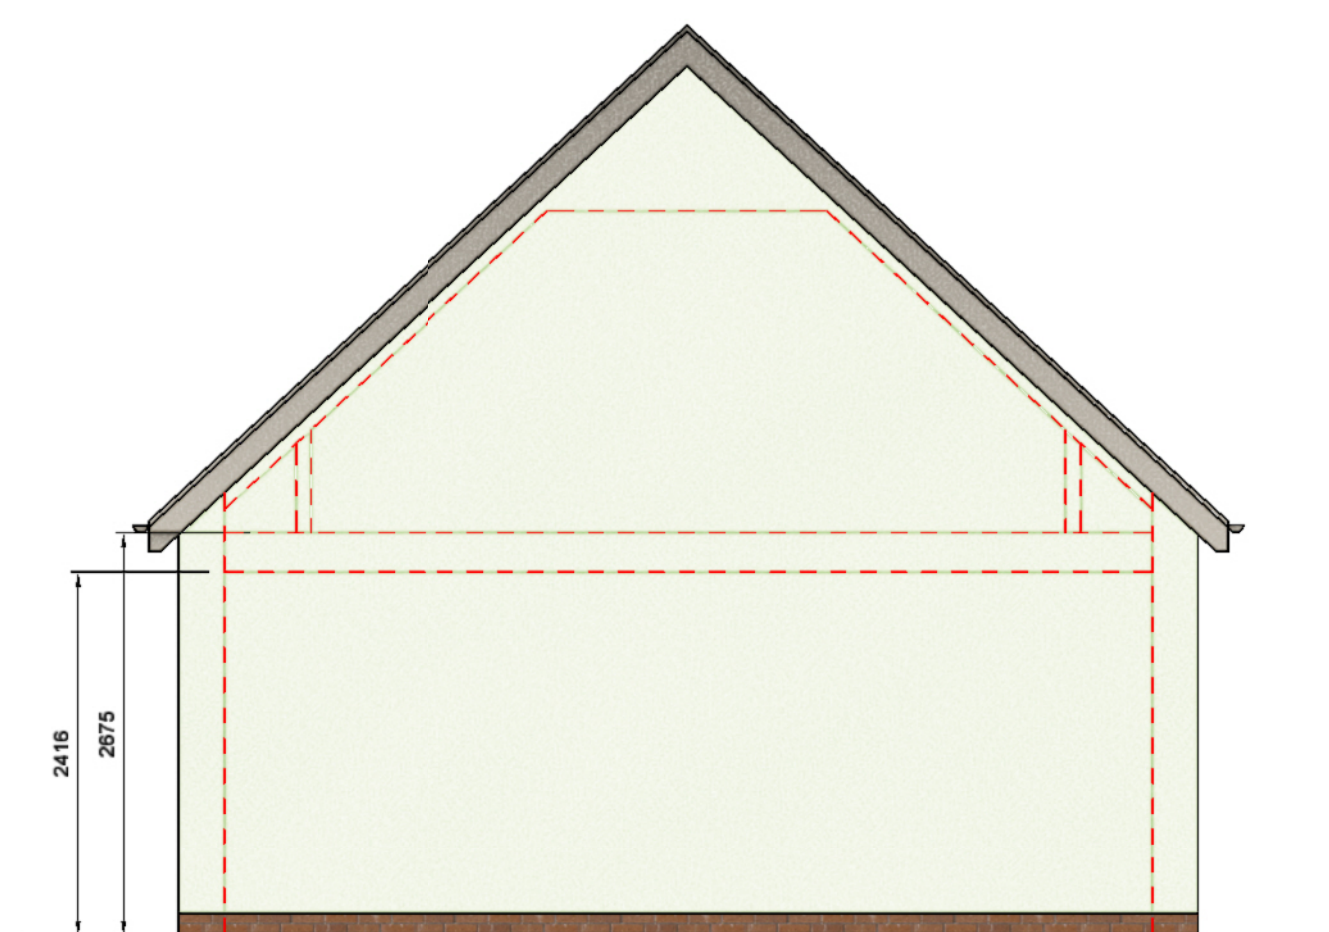

Proposed Side Elevation (1:50)

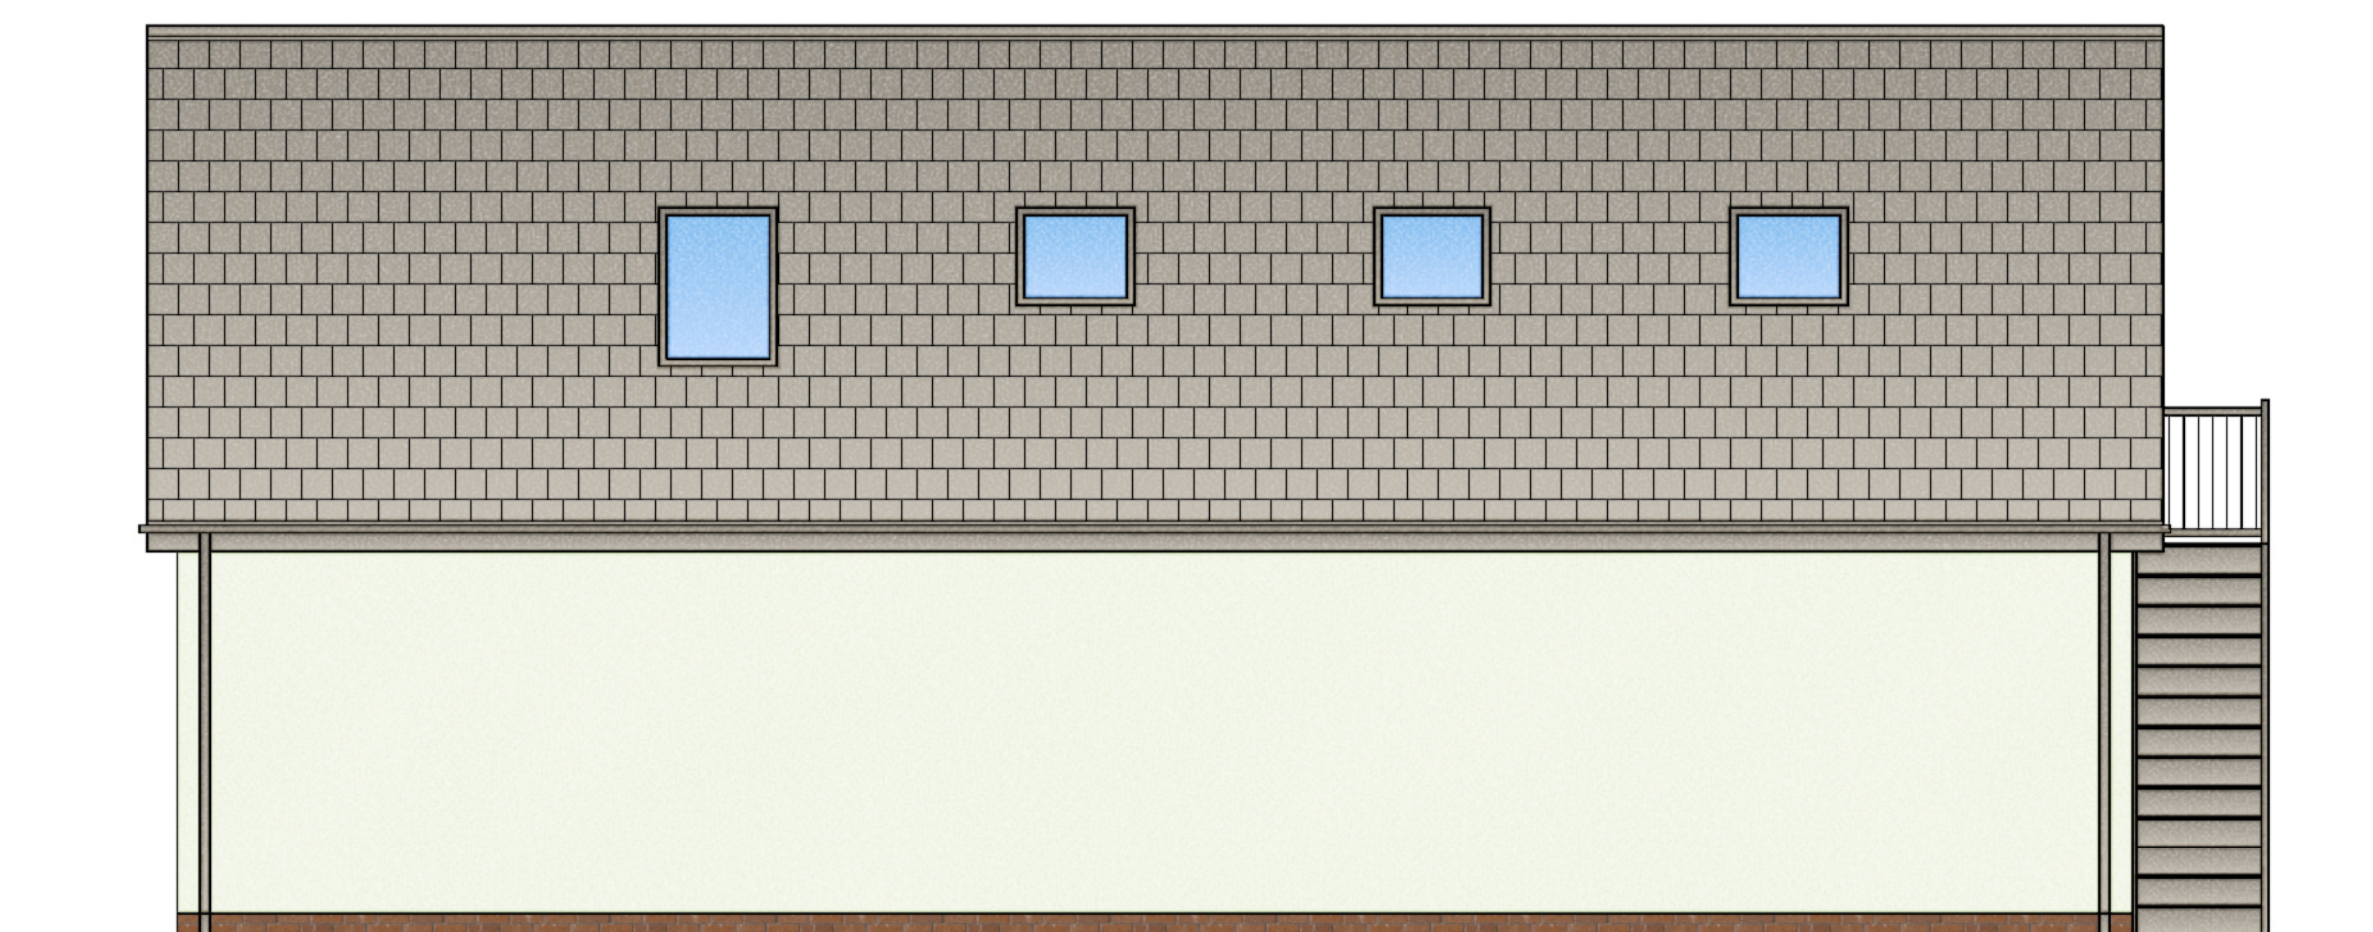

Proposed Rear Elevation (1:50)