
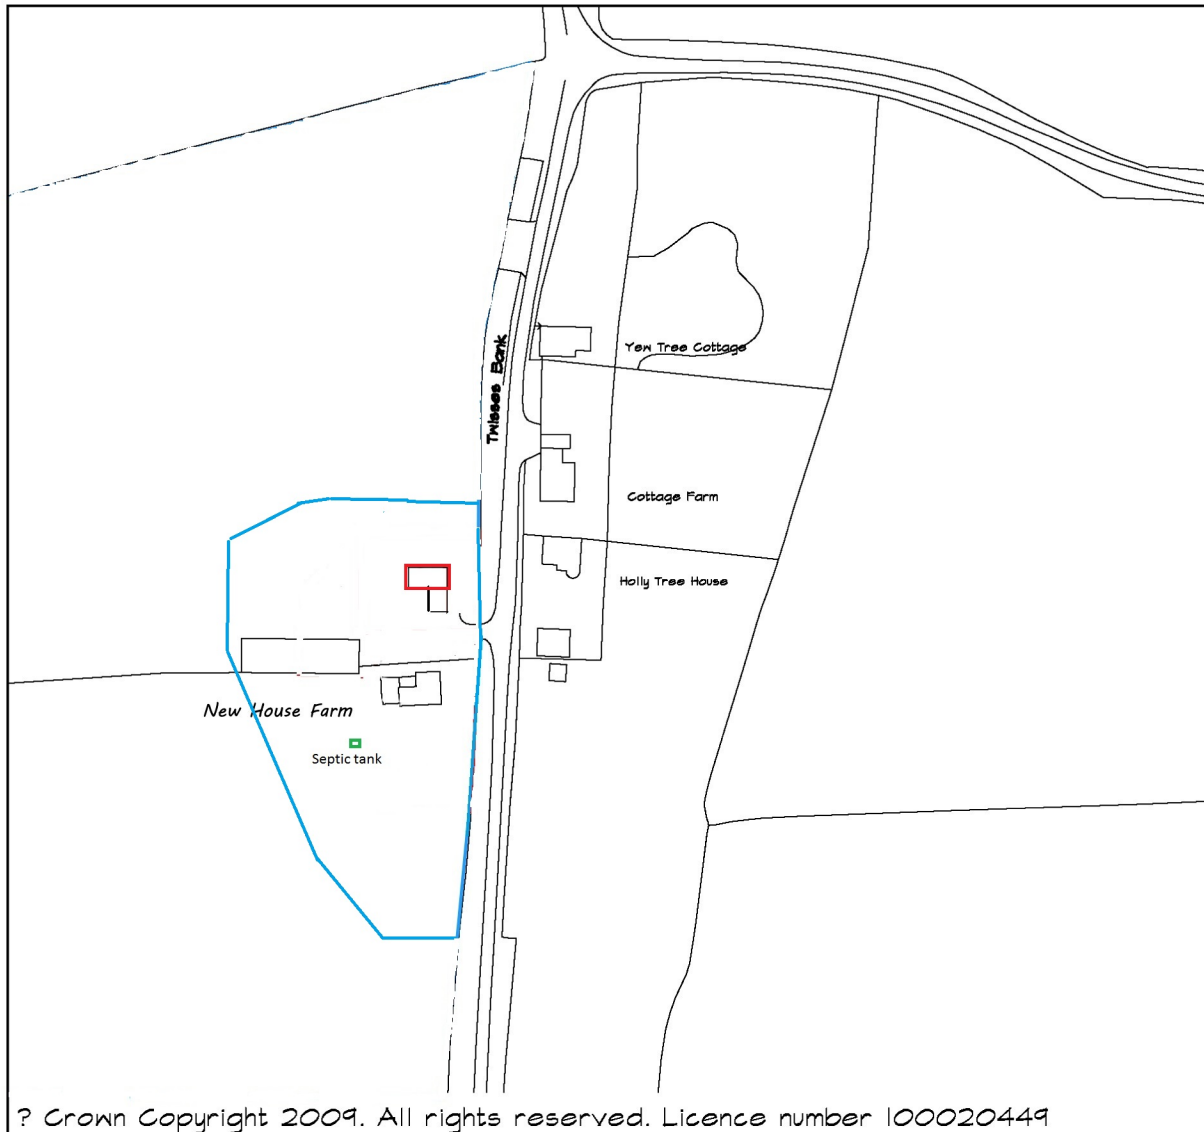


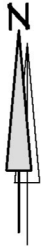

Site Location Plan

1:1250

CLIENT MR P FORMAN

ADDRESS

NEW HOUSE FARM
TWISSES BANK, BOYLESTONE
DERBYSHIRE DE6 5AA

DRAWING TITLE

SITE LOCATION PLAN

SCALE 1:1250

DATE Jan 2012

DRAWING No
100/025P