




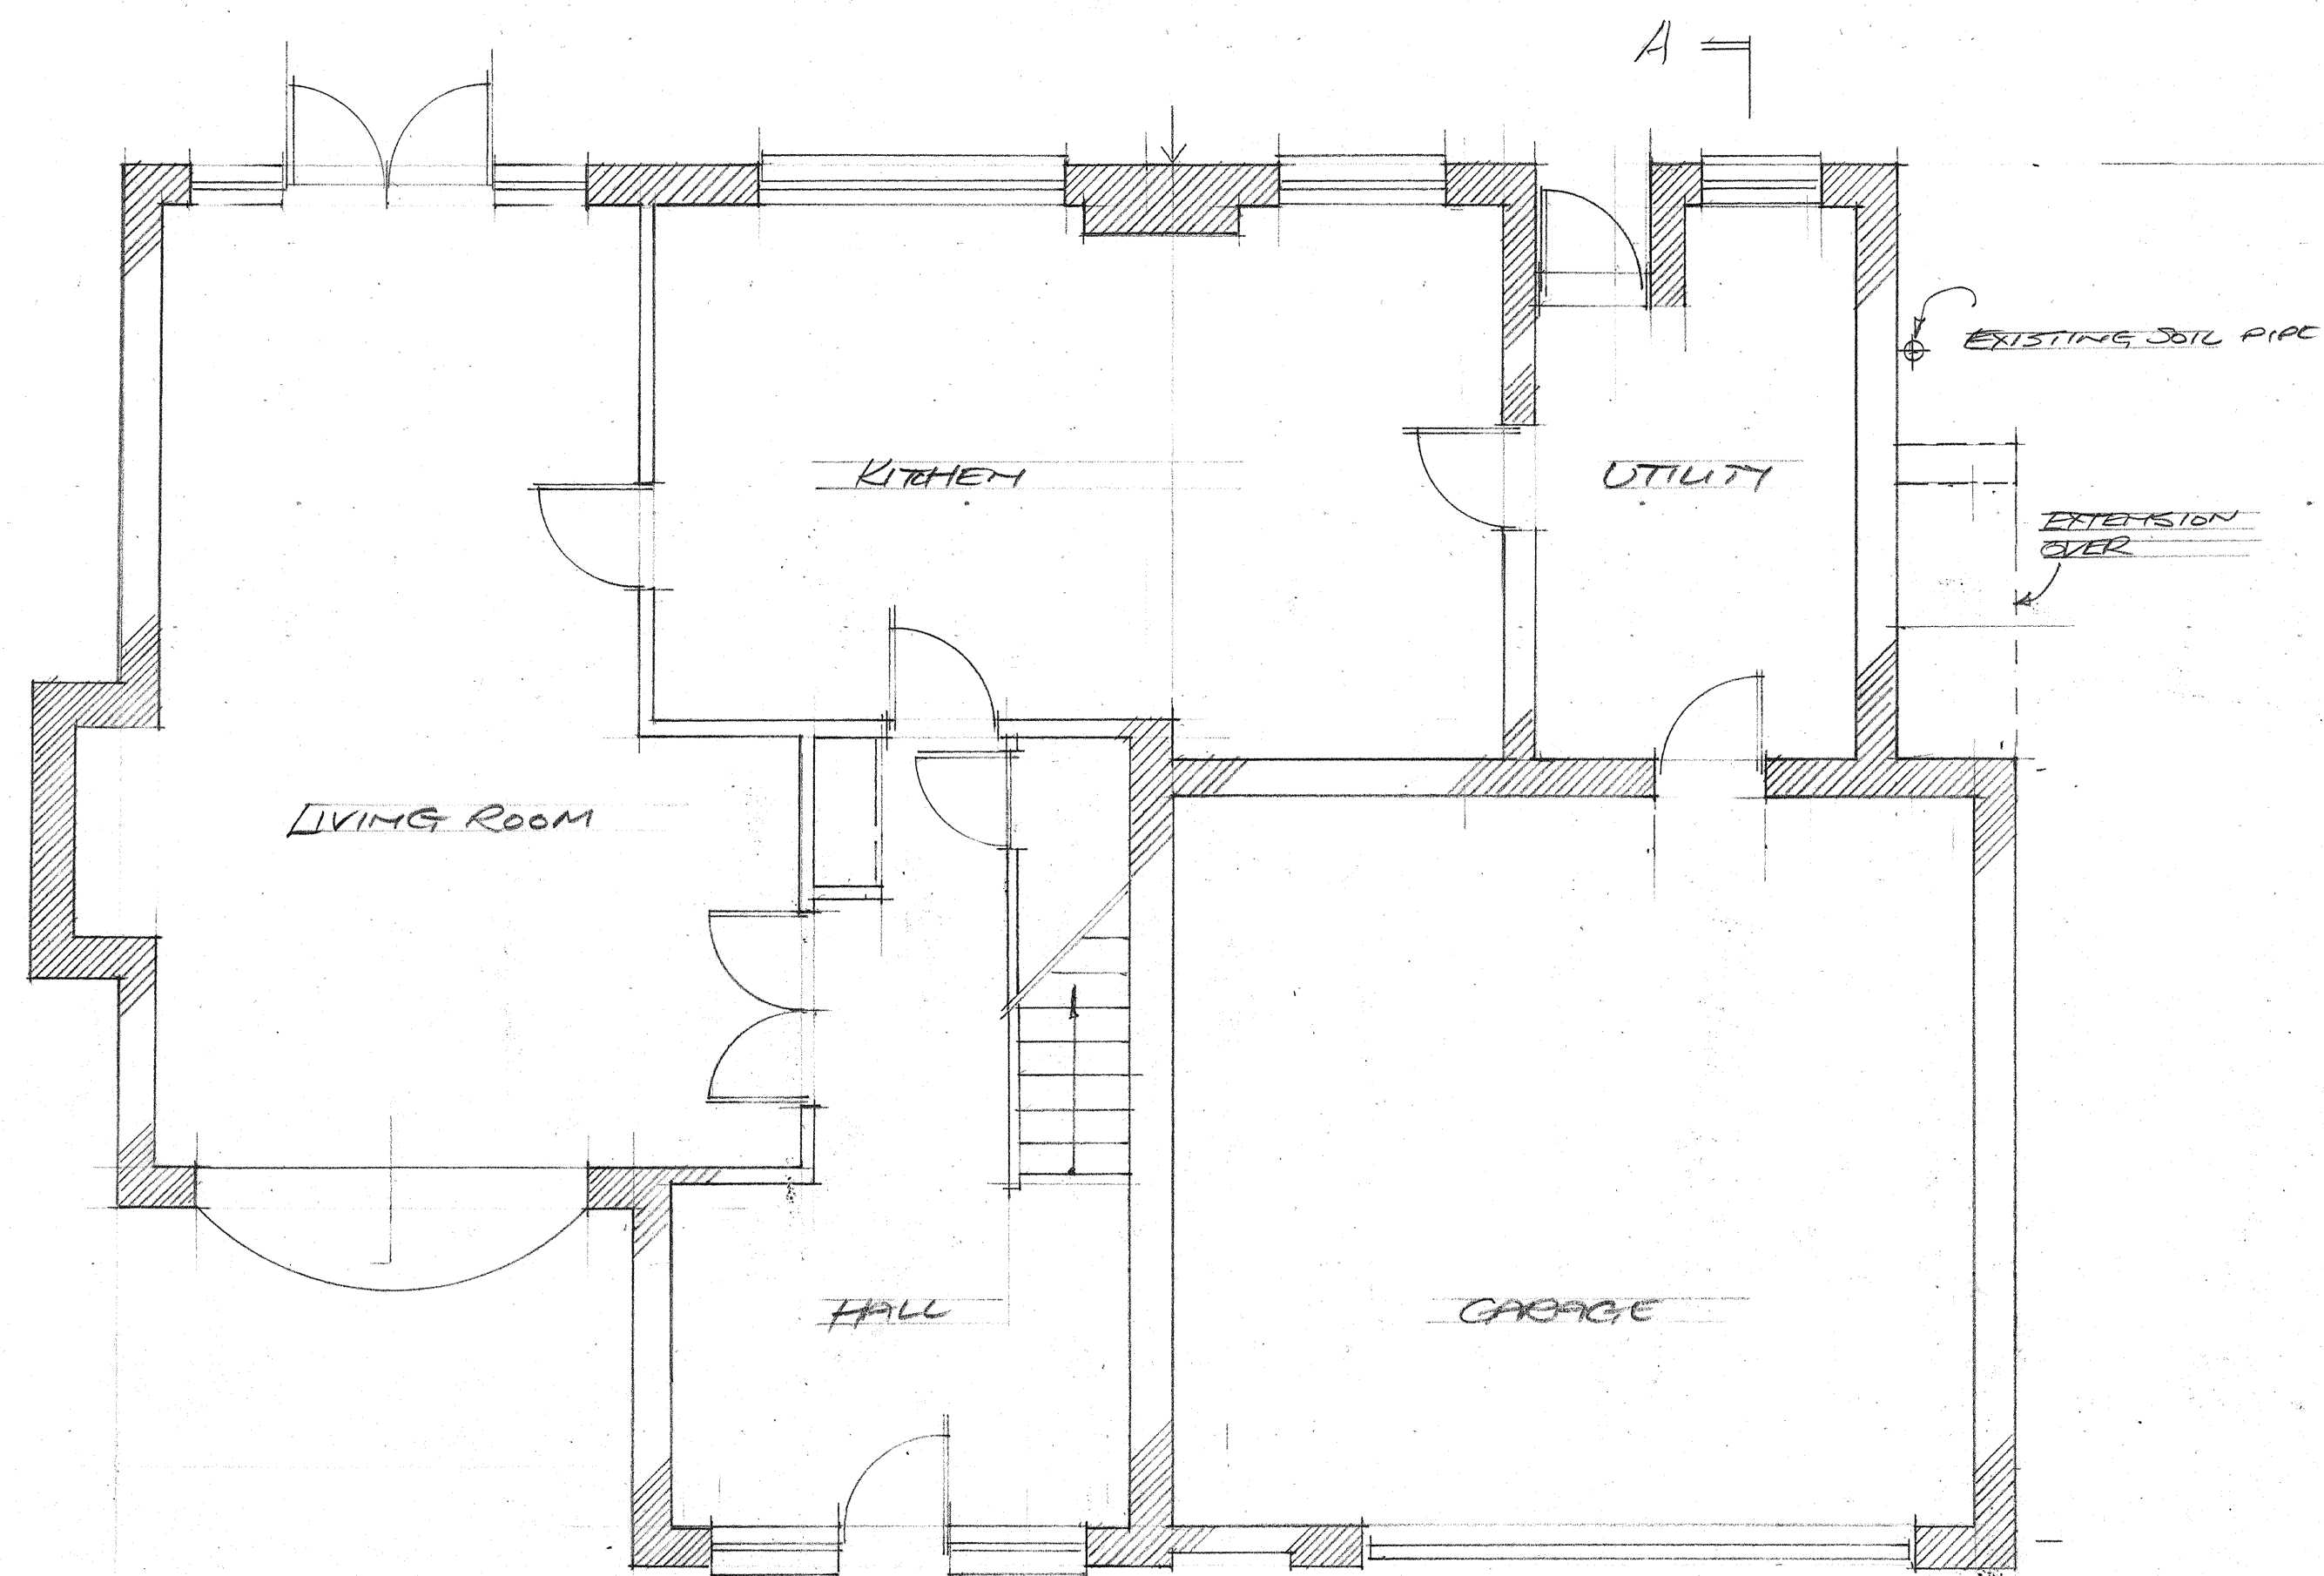



GROUND FLOOR - EXISTING

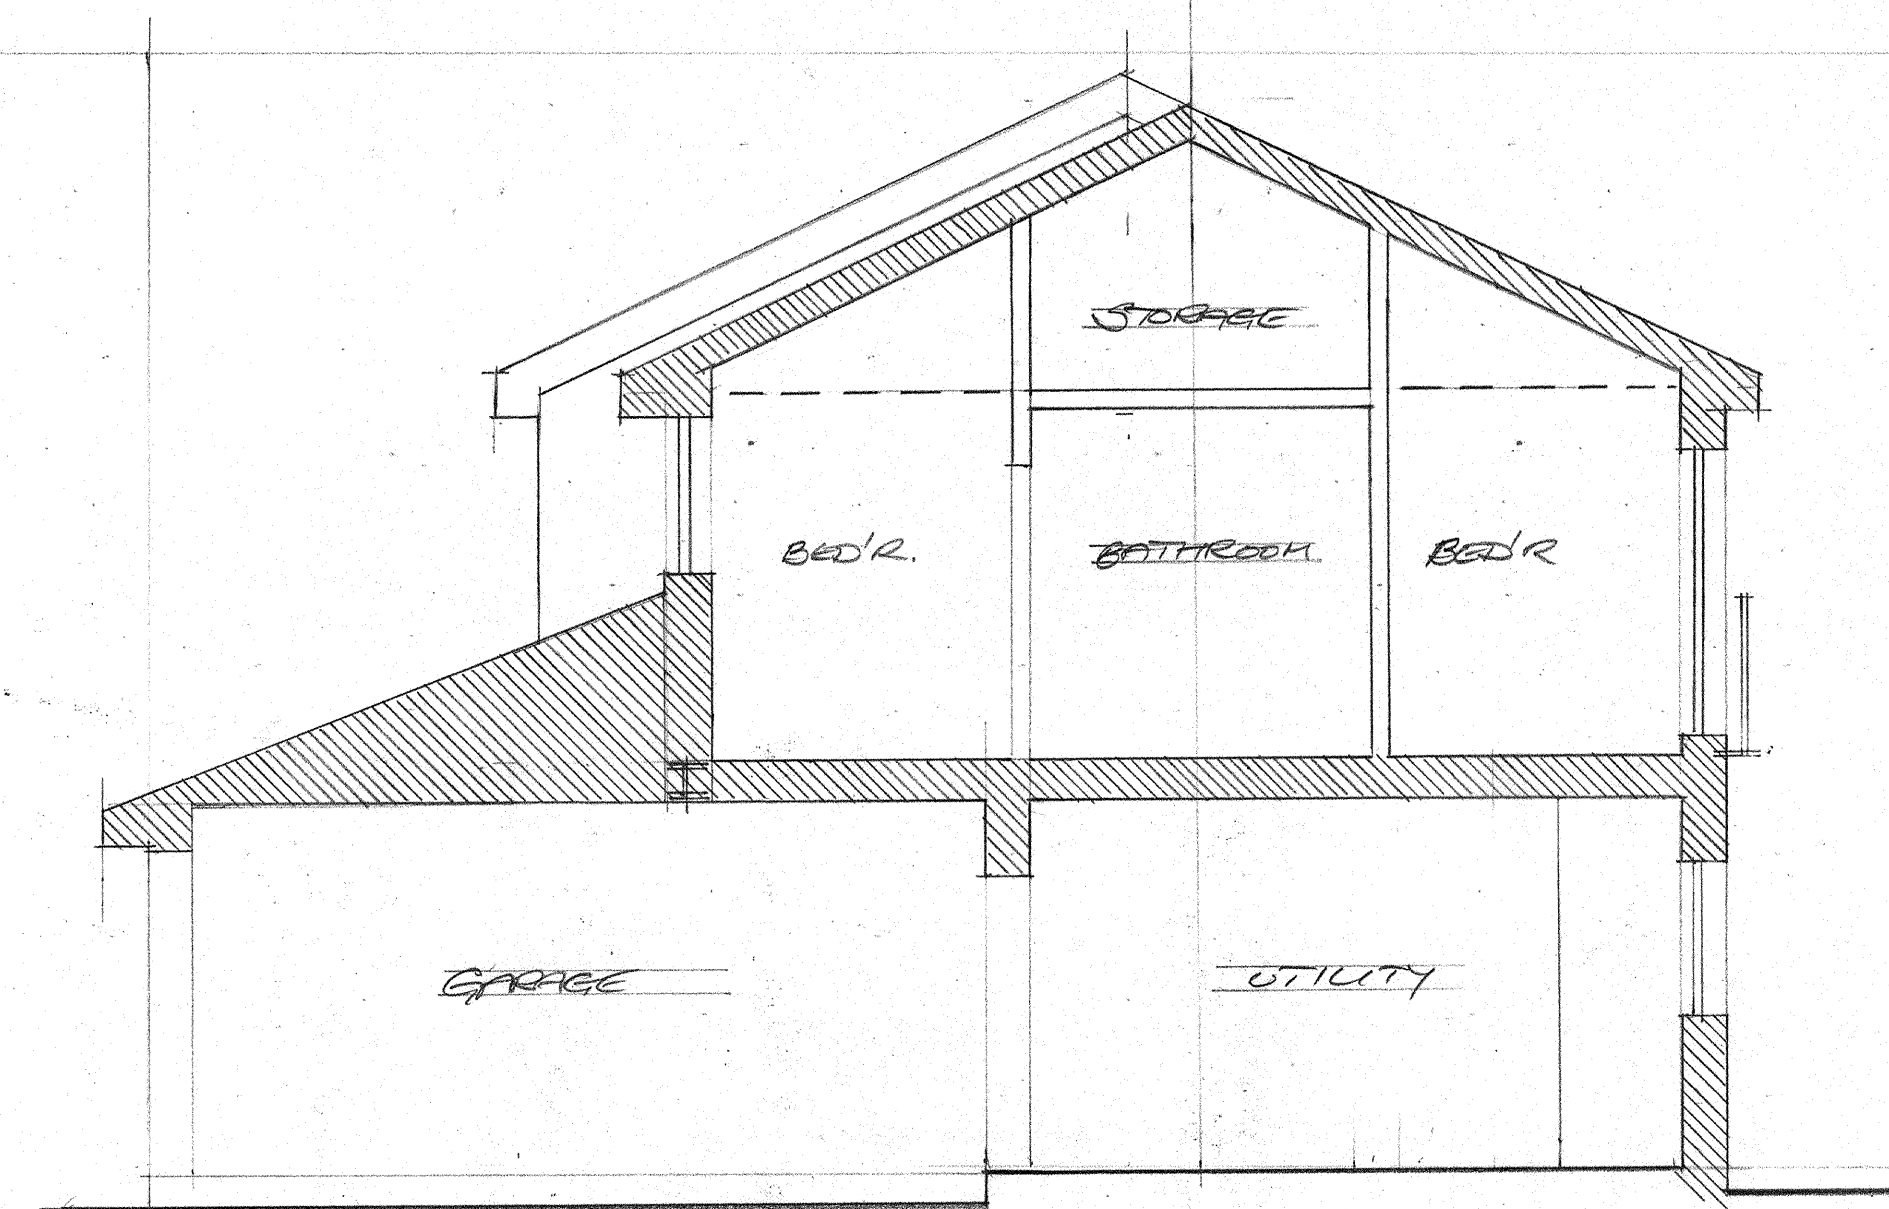

PROPOSED - SECTION AT A-A

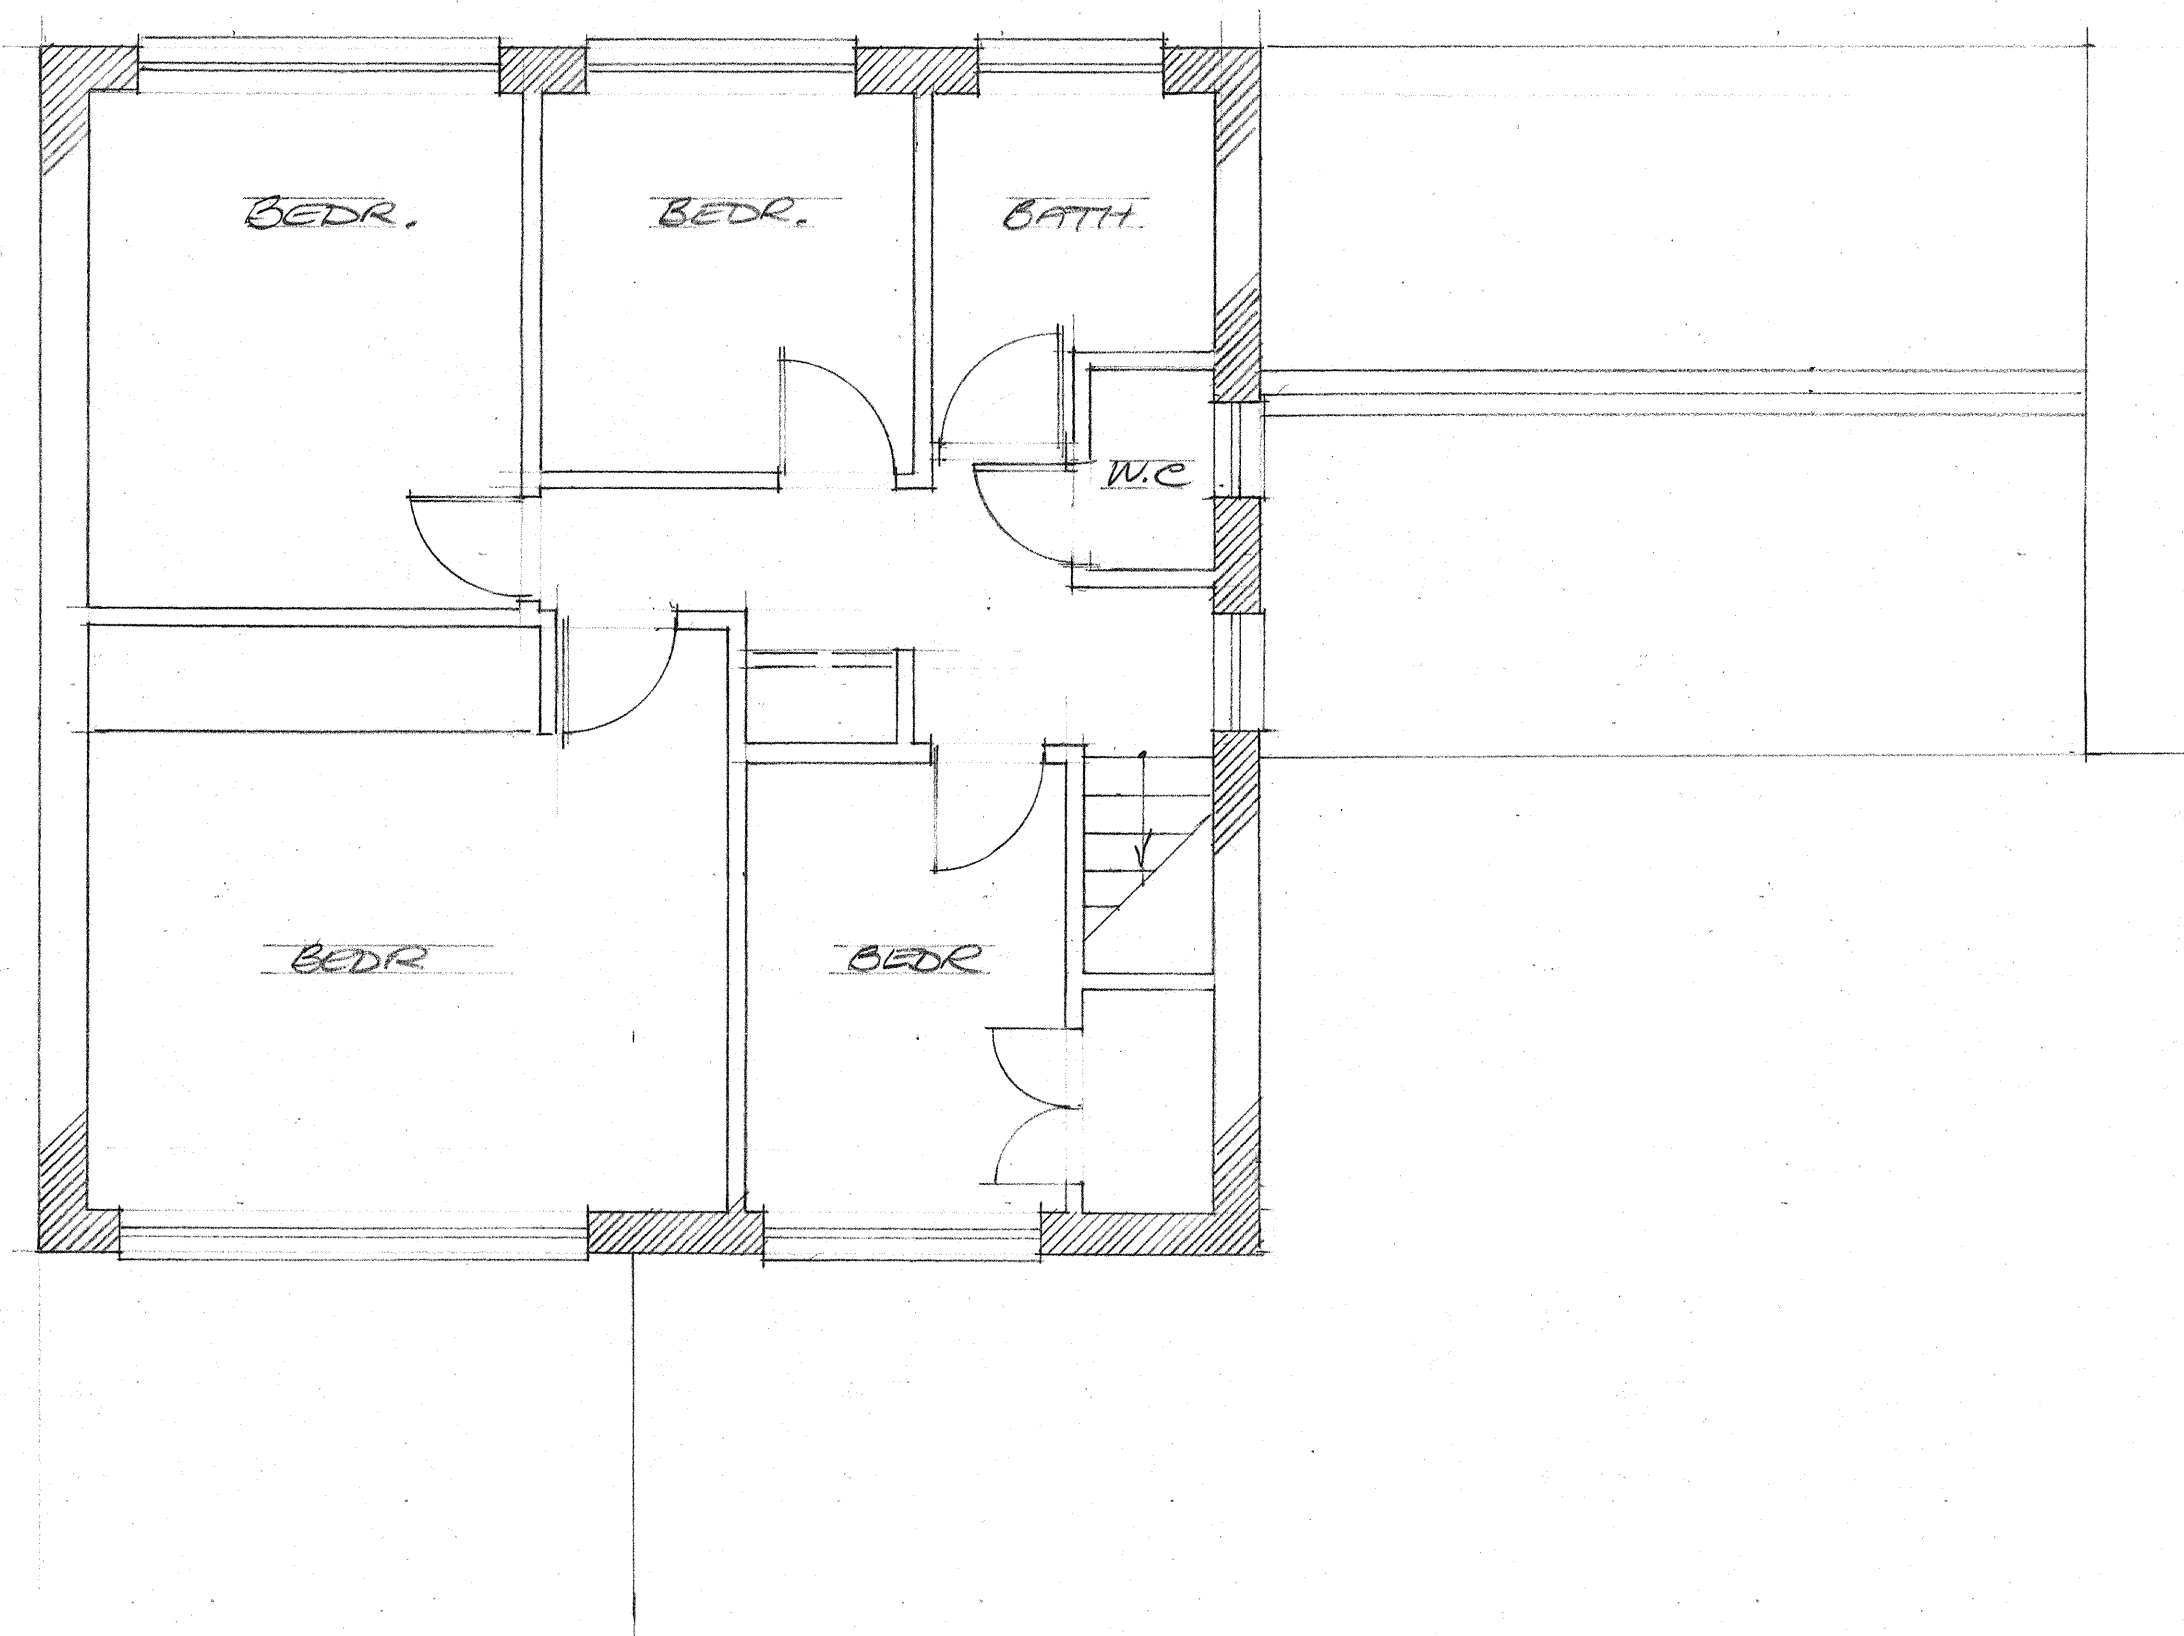

FIRST FLOOR - EXISTING

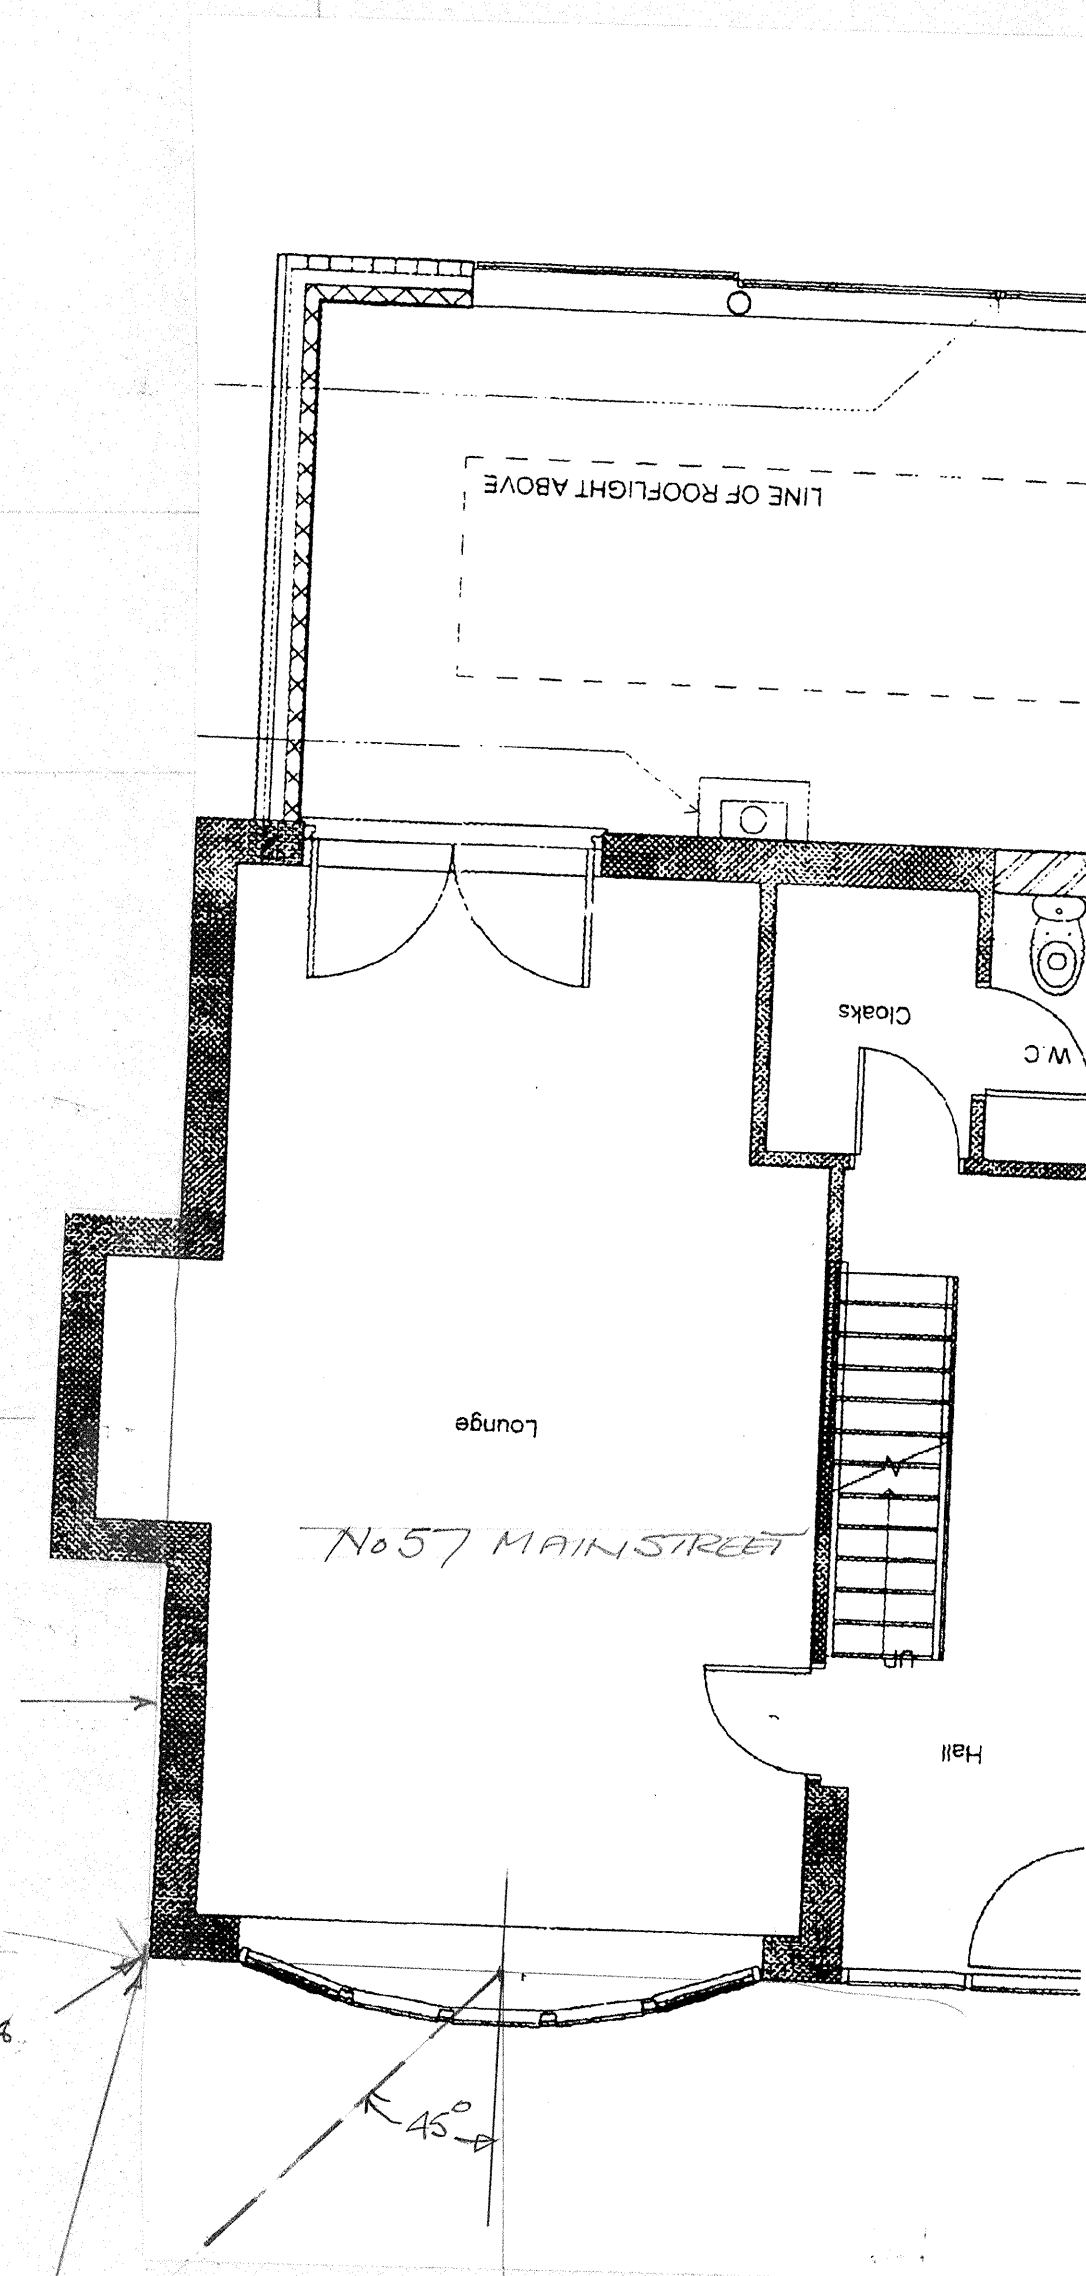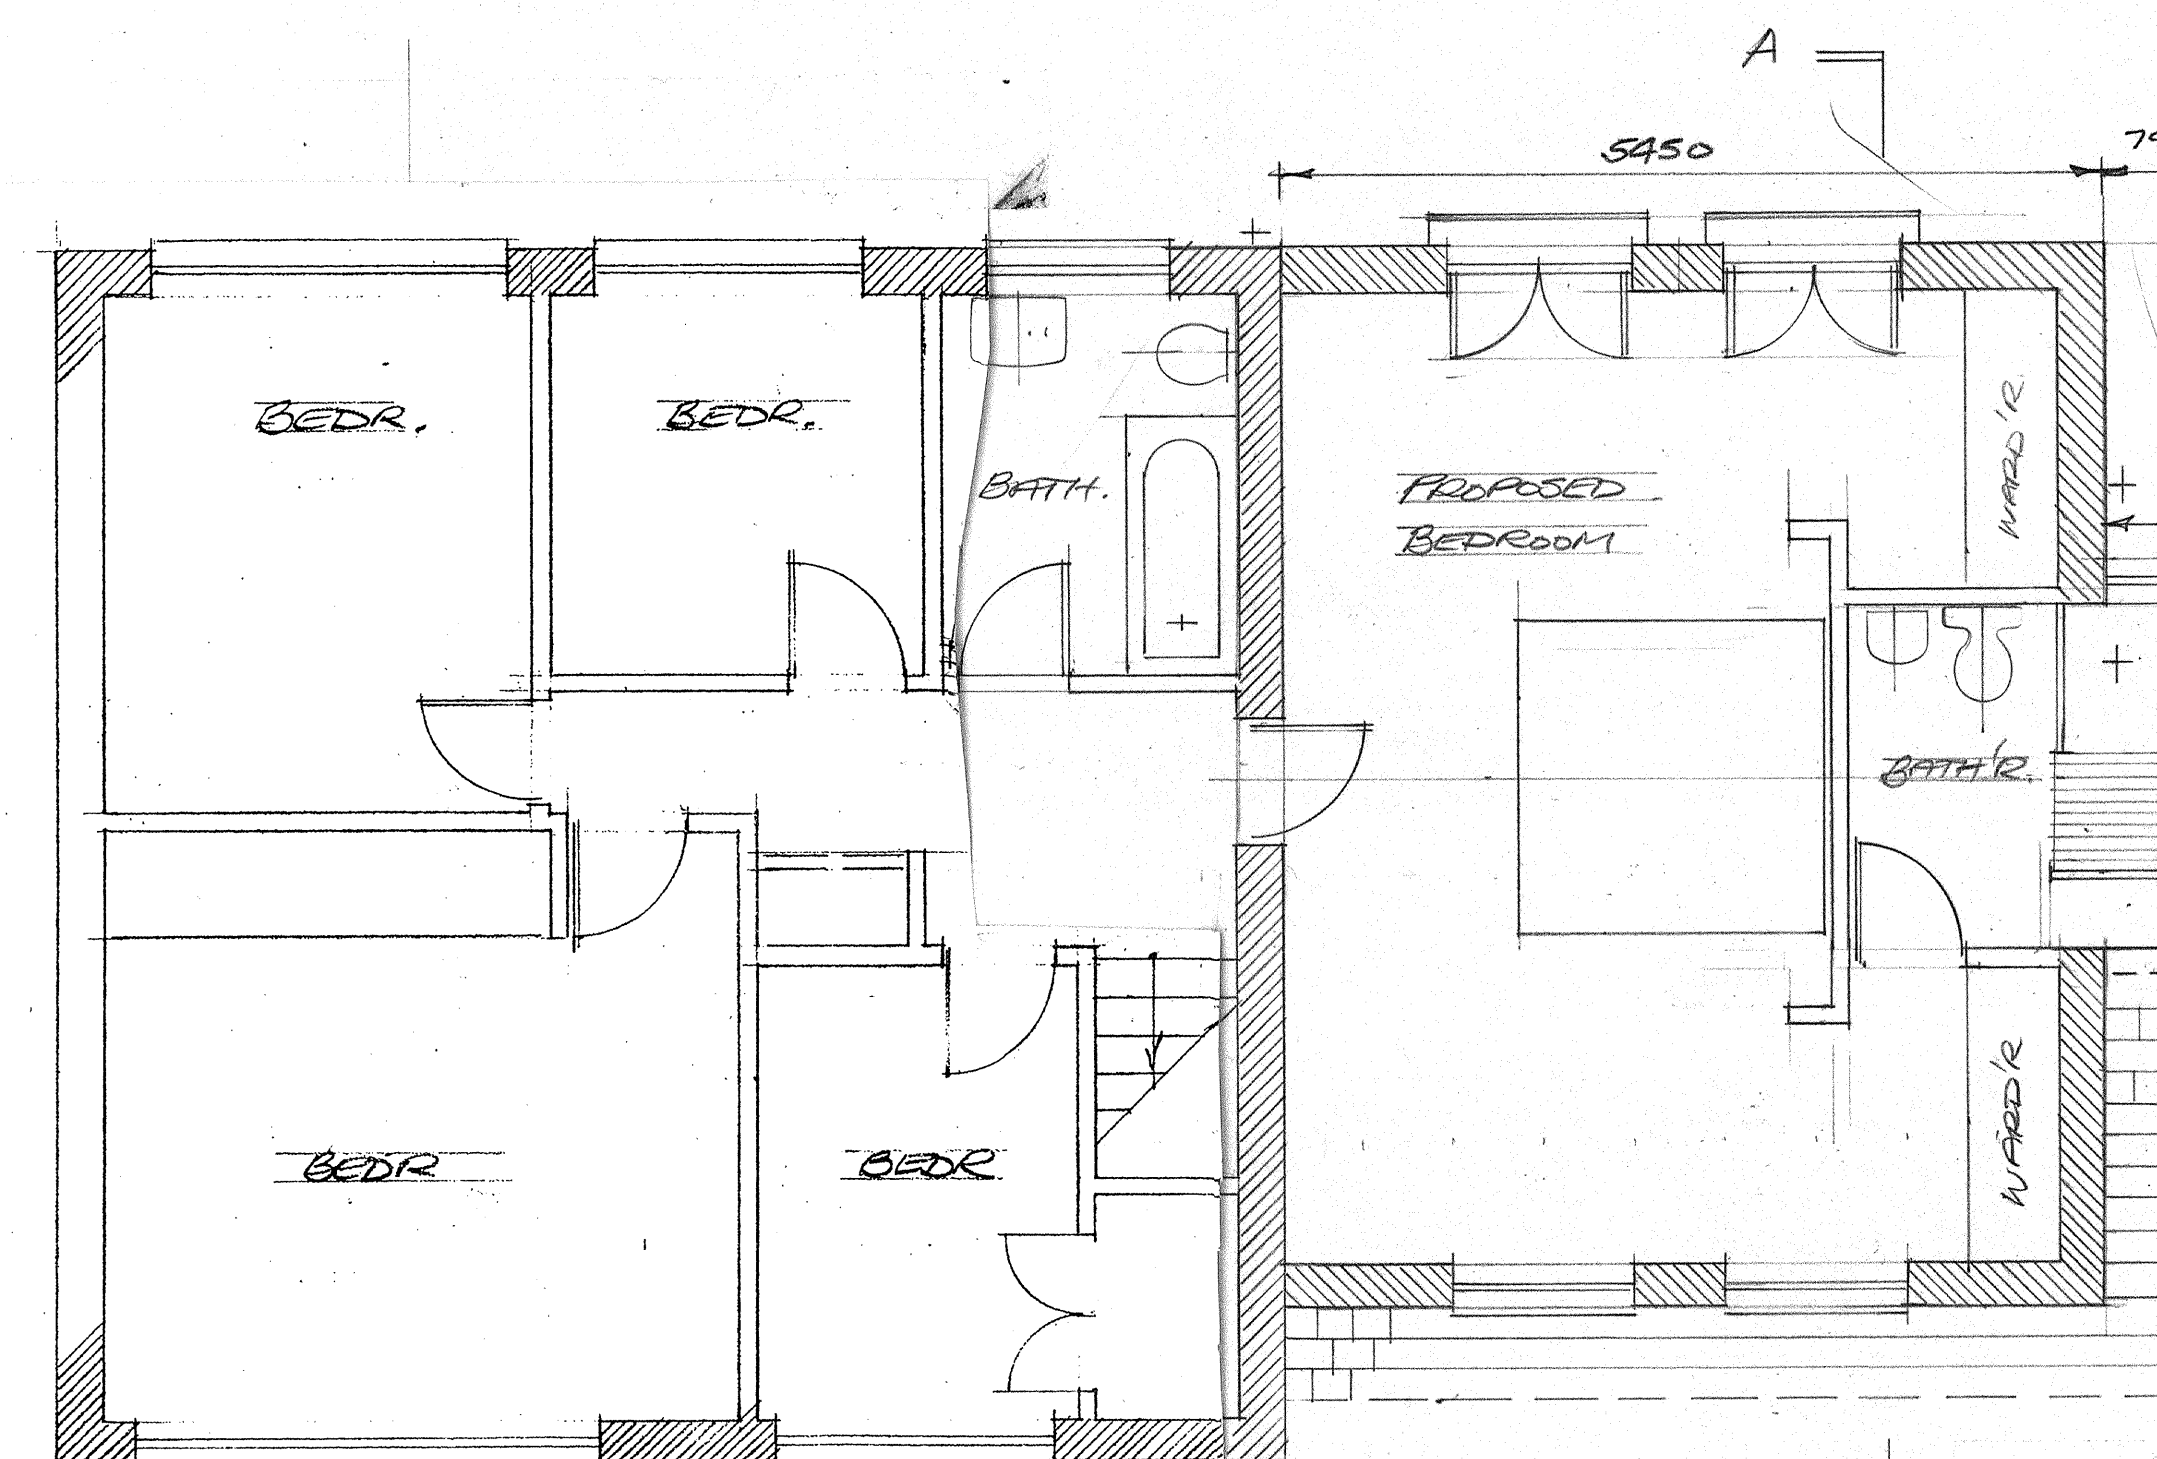

COCKLE • CONSULTING • LIMITED
23 FIFIELD AVENUE • BREASTON • DERBYSHIRE DE72 3EG • T: 01332 872203 • F: 01332 874845 • M: 07786 482 371

Proposed development at 55 Main Street, Ambaston, Derbyshire DE72 3ES

Drawing No : 1
Scale : 1:50
Date : 11 MAY 2015
Drawing Title : PLANS
Amendment : B