





front

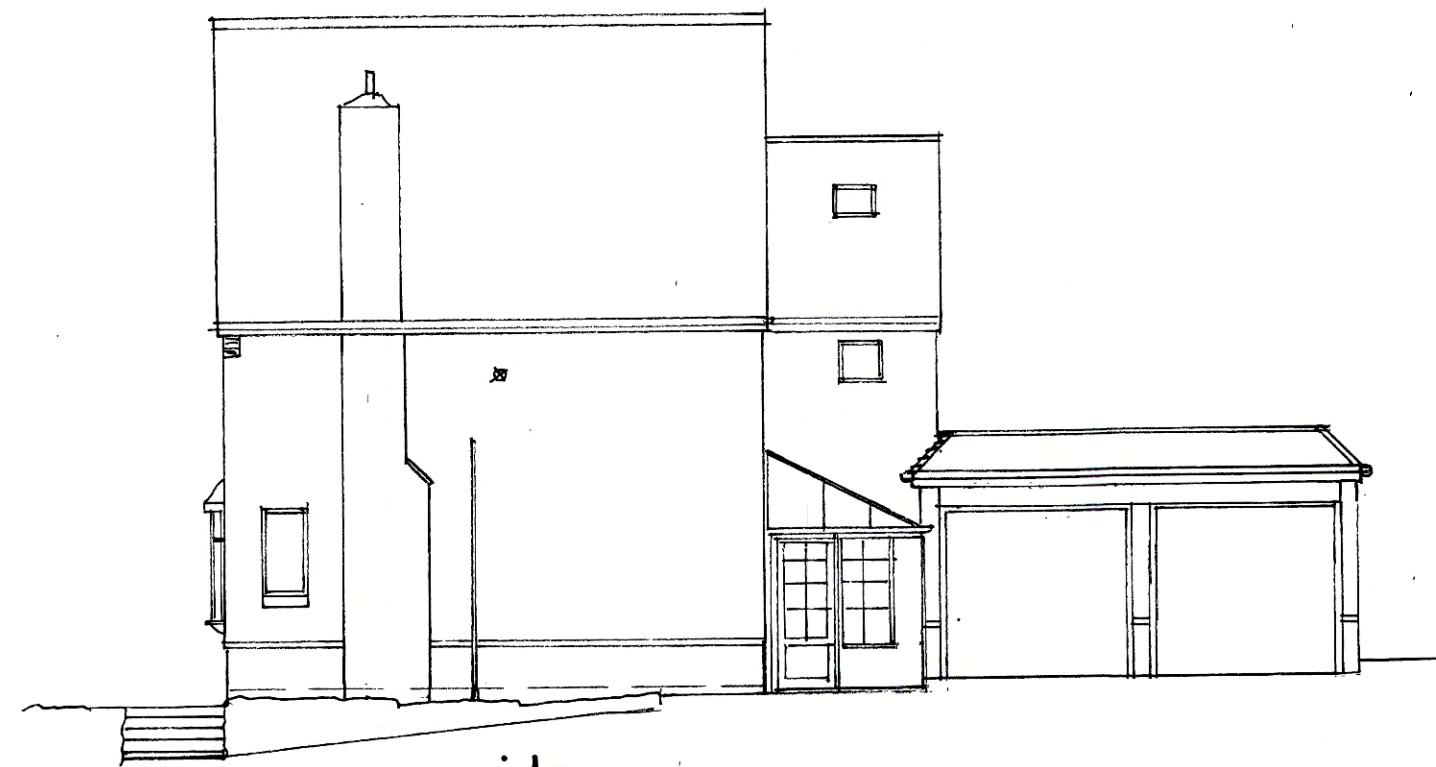

side

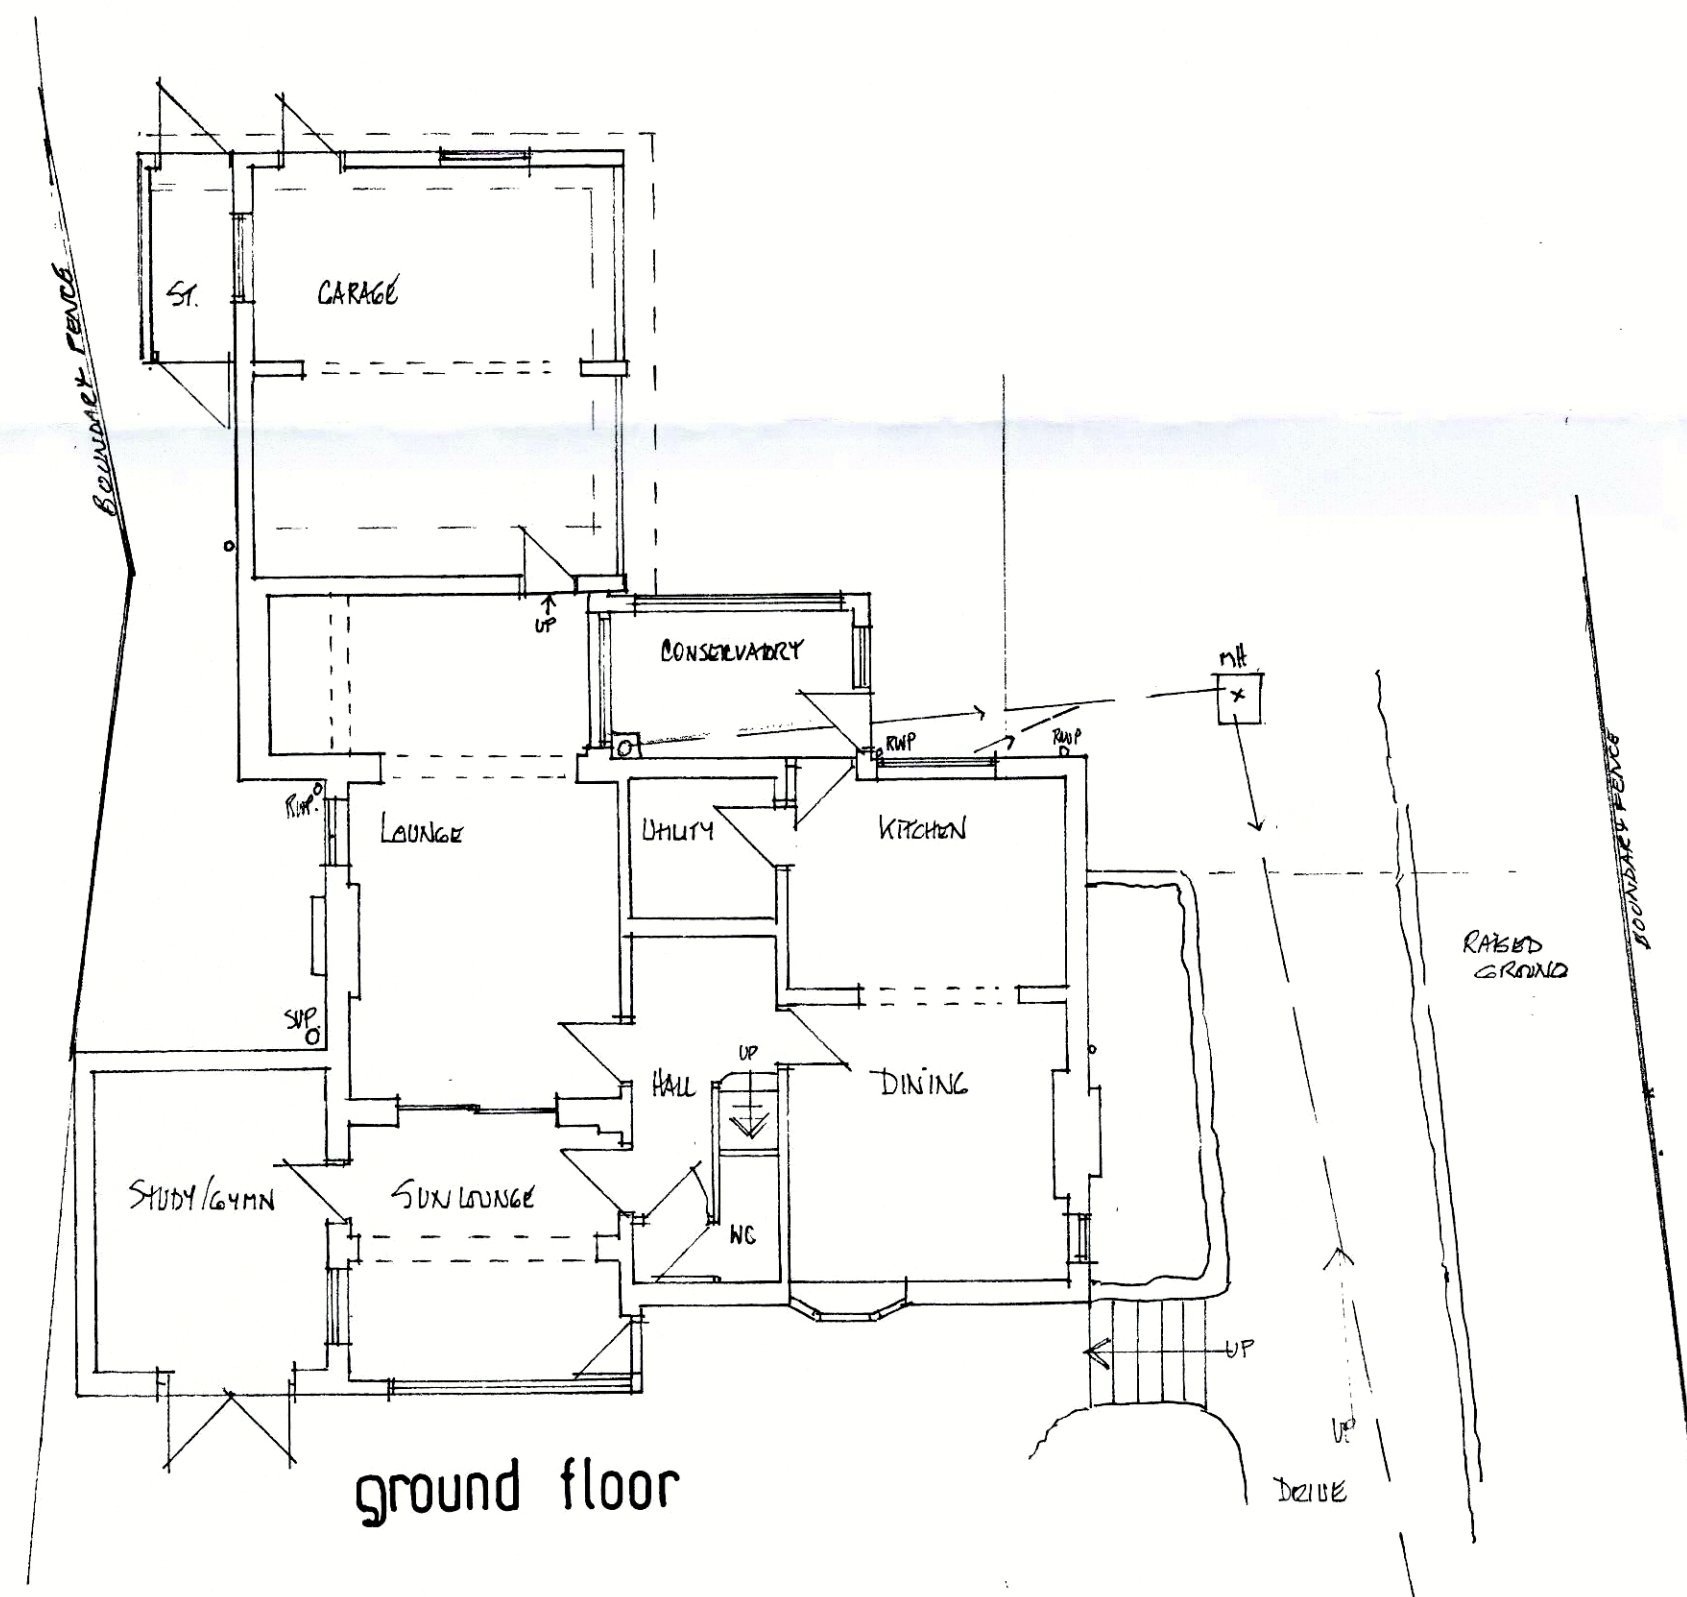

ground floor



rear

EXISTING PLAN / ELEVATIONS

VALID DATE
06 AUG 2018

92018/0846

ALL DIMENSIONS TO BE CHECKED ONSITE

Community & Planning Services 06 AUG 2018 South Derbyshire District Council SHEET A2.			MR & MRS WELCH	
	1:100		HIGH GABLES 10 MIDWAY RD SWADLINCOTE	
			JUN 2018	11780.1