




General Notes:
This drawing is to be read in-conjunction with all other relevant drawings and specifications.
Should any discrepancies between the details/dimensions indicated on this and/or any other relevant drawings Designsace Architecture Ltd must be notified immediately.

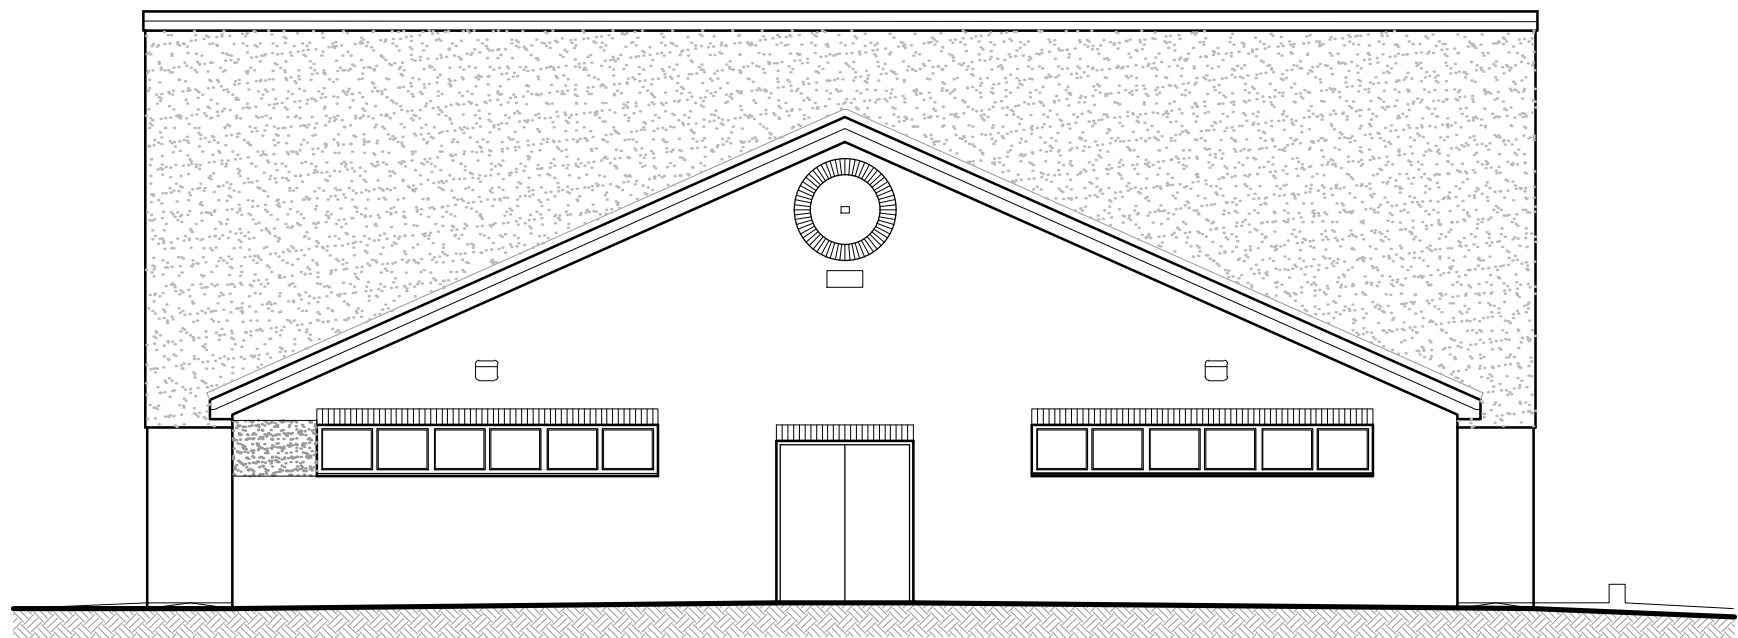


Existing Northern Elevation (1:100)

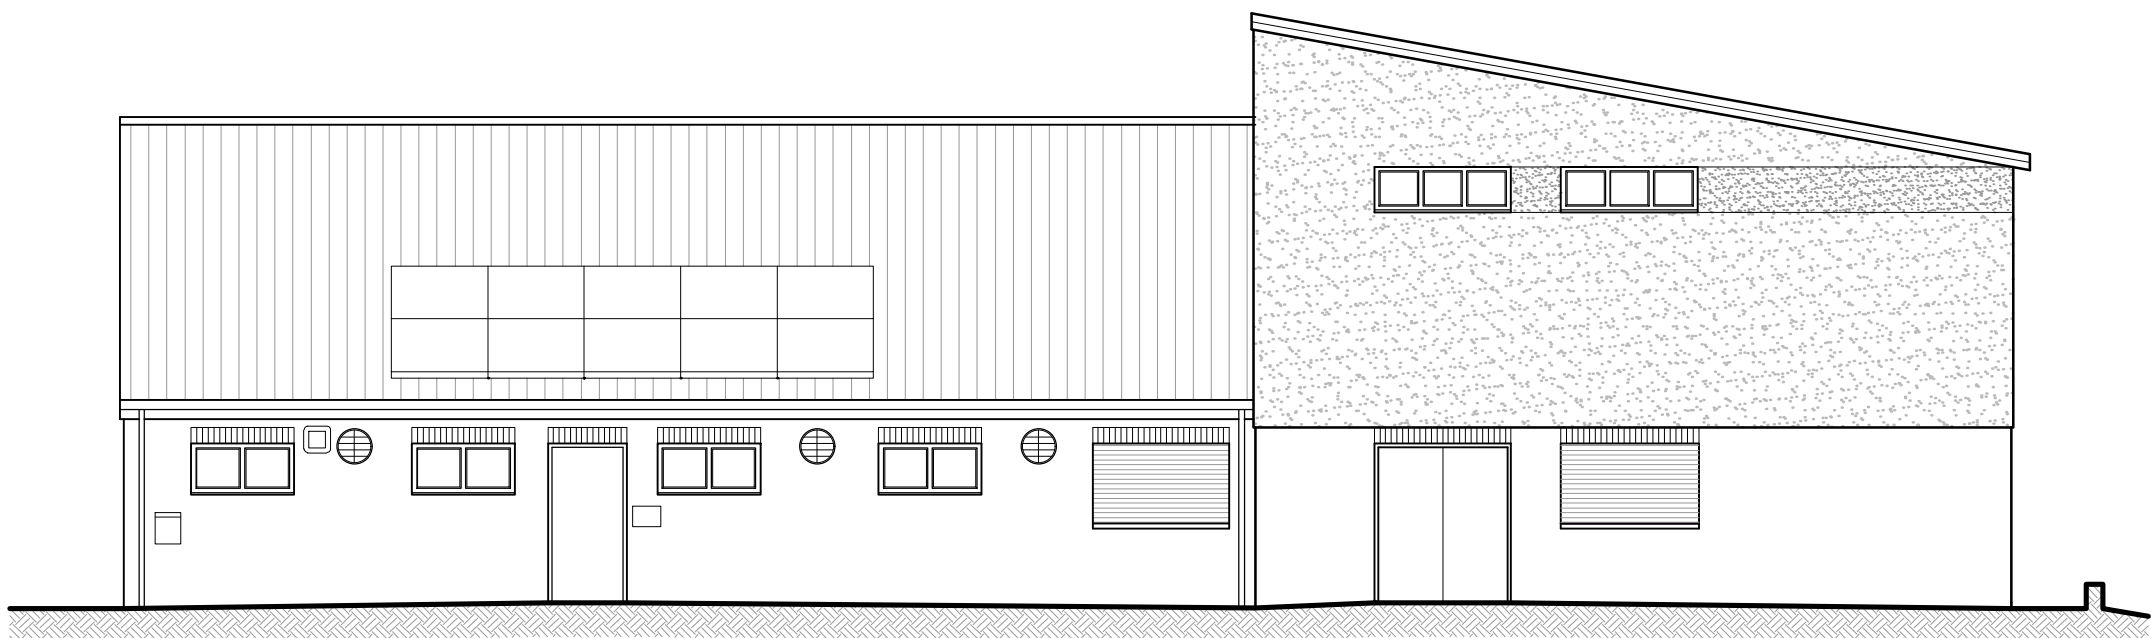


Existing Western Elevation (1:100)

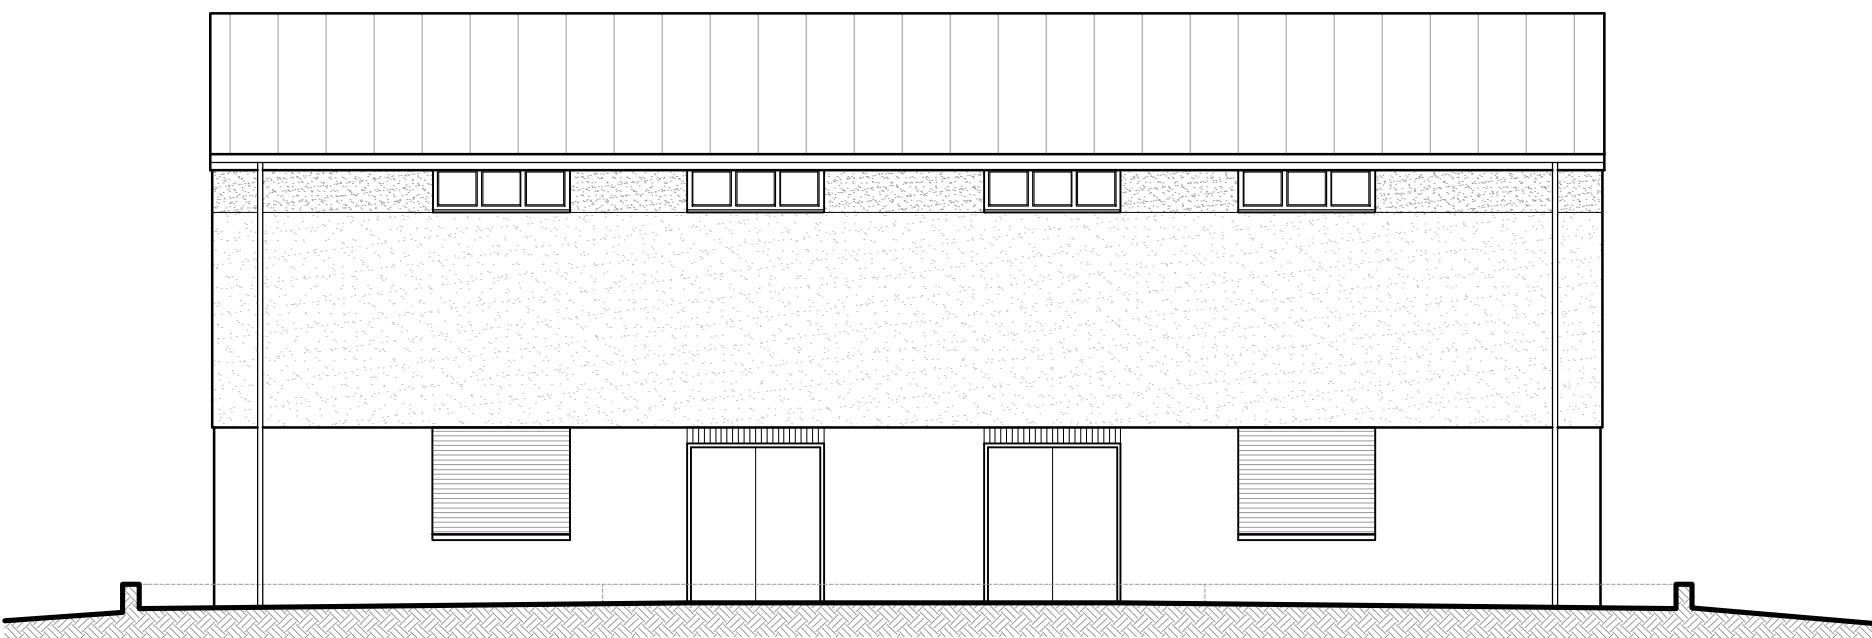


Existing Eastern Elevation (1:100)

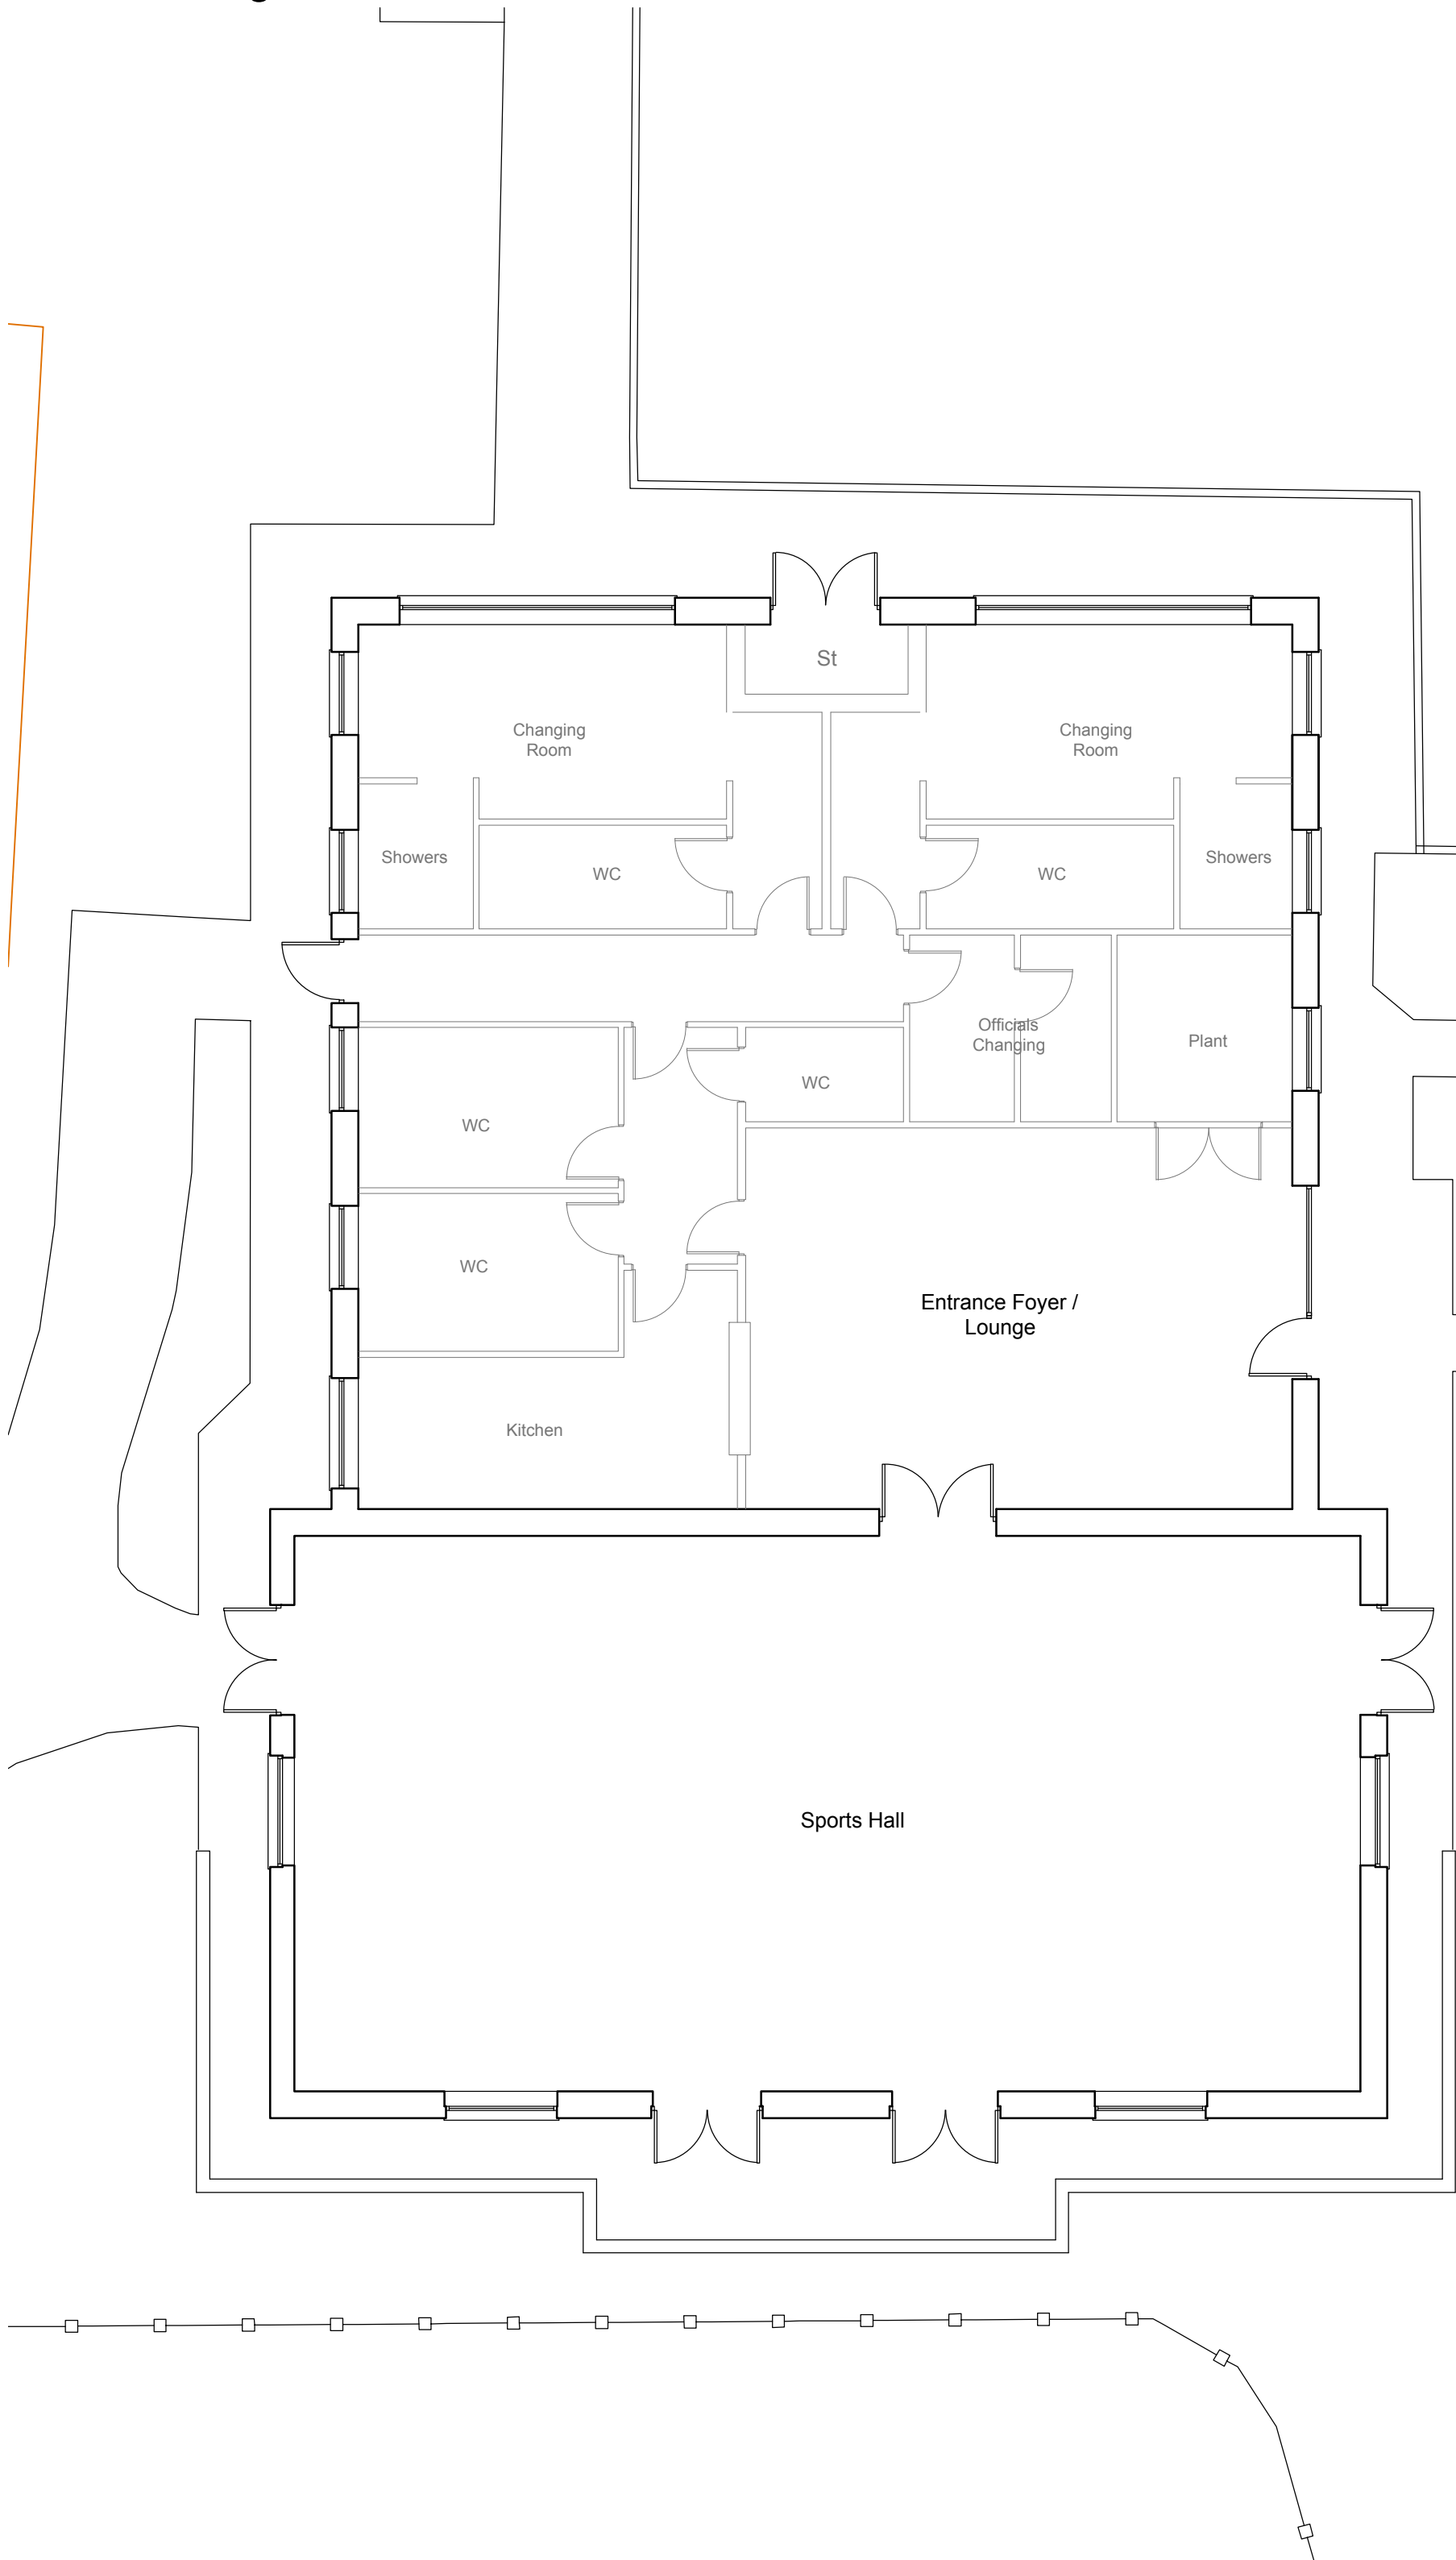

Existing Layout Plan (1:100)

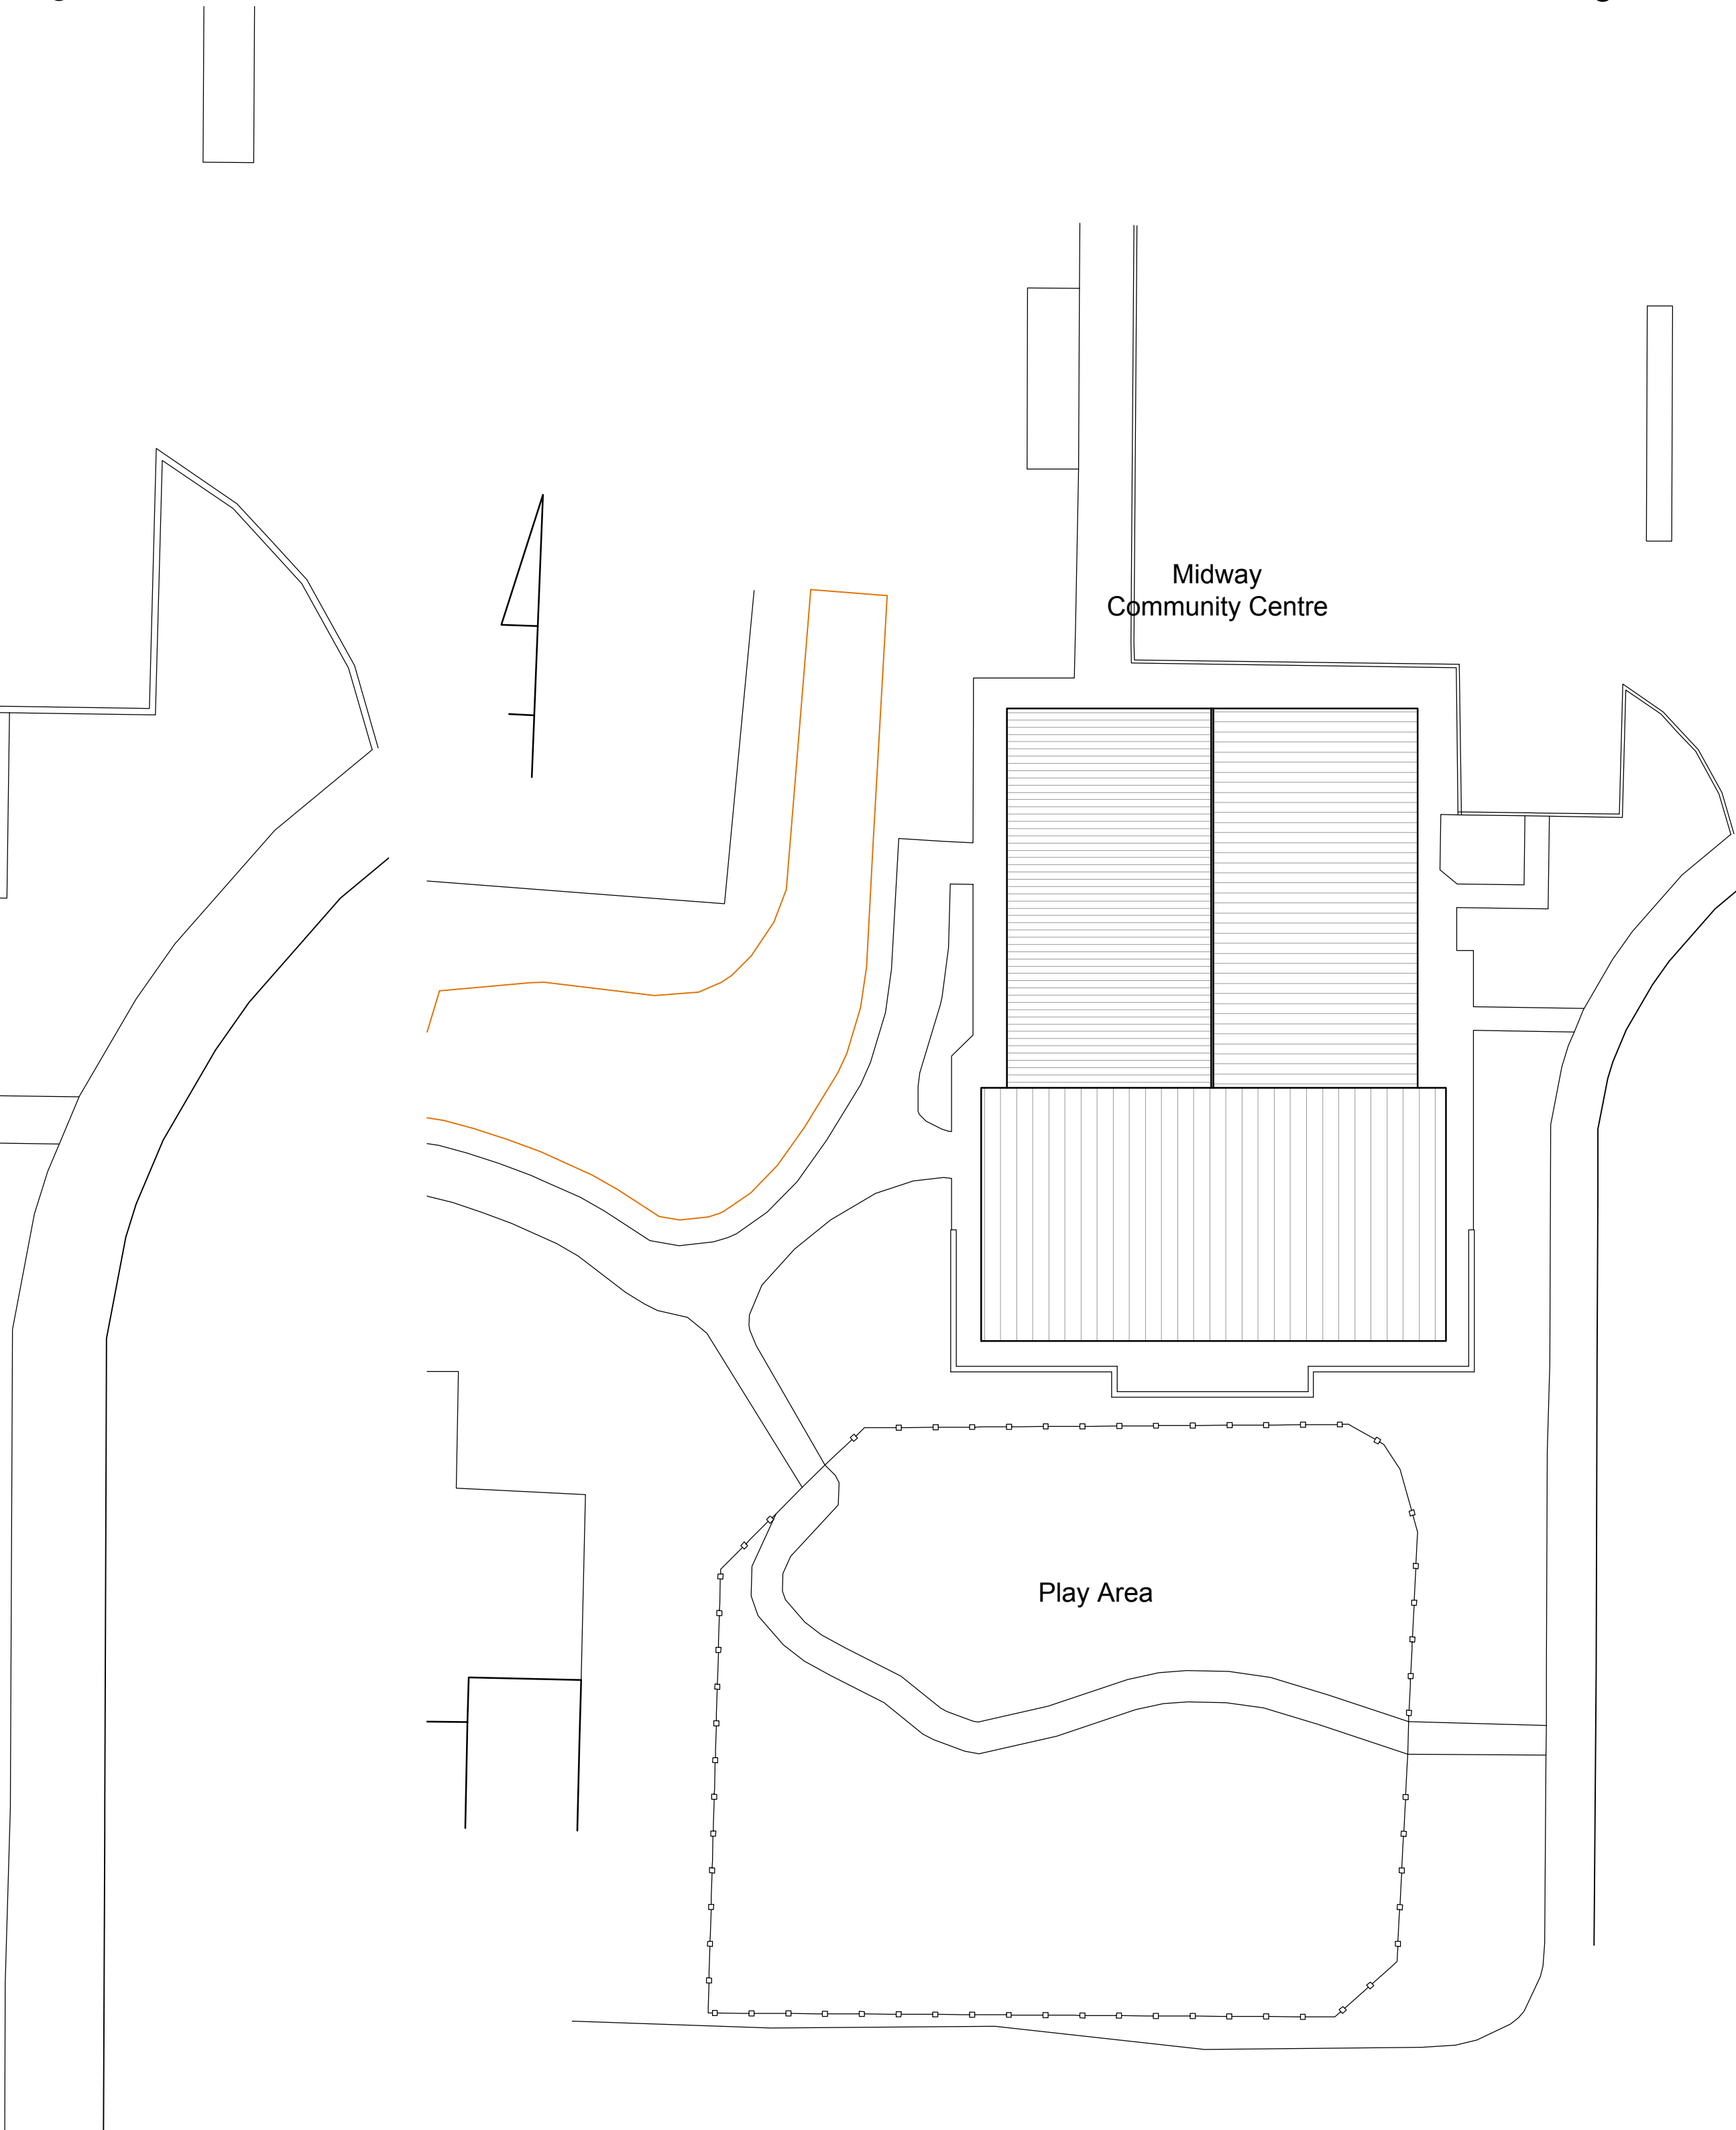

Existing Site Layout Plan (1:200)

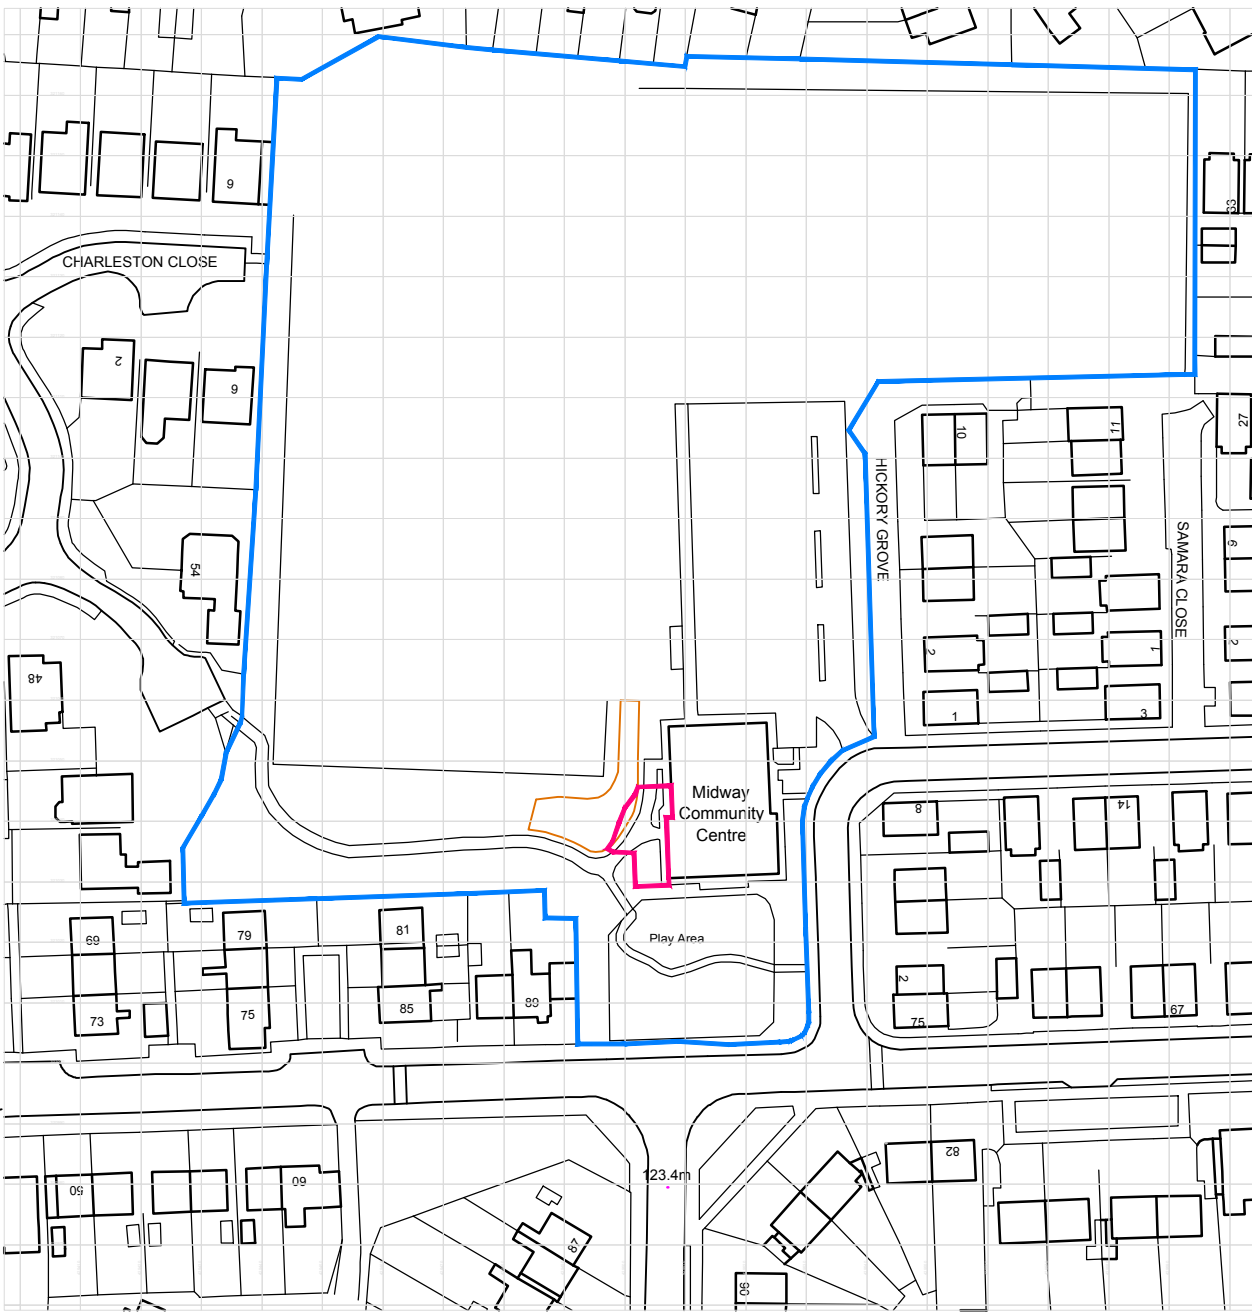

Site Location Plan (1:1250)

REV:	DETAILS:	DATE:	DWN:	CHD:
DRAWING STATUS:		STATUS CODE:		
PLANNING		SO		
DESIGN SPACE ARCHITECTURE		Tower House, Lucy Tower Street Lincoln, Lincolnshire, LN1 1XW		
		E. info@designspace.uk.com		
		W. designspace.uk.com		
		T. 01427 762 668		
CLIENT:		SOUTH DERBYSHIRE COUNCIL		
PROJECT:				
MIDWAY COMMUNITY CENTRE				
PROPOSED EXTENSION				
MIDWAY				
SWADLINCOTE				
DE11 0EN				
DRAWING TITLE:				
EXISTING				
DATE:		DRAWN:		CHECKED:
OCT 18		JC		
SCALE:		PAPER SIZE:		REVISION:
As Stated		A1		
PROJECT NUMBER:		DRAWING NUMBER:		
DSA18-043		1001		
Do not scale this drawing. All dimensions must be checked on site. All rights reserved. No reproduction in any material form is permitted without prior written consent.				