


## Location Plan

Site Address: Dove Cottage, Mill Lane, Scropton, Derby, DE65 5PS

Date Produced: 12-Nov-2024

Scale: 1:1250 @A4

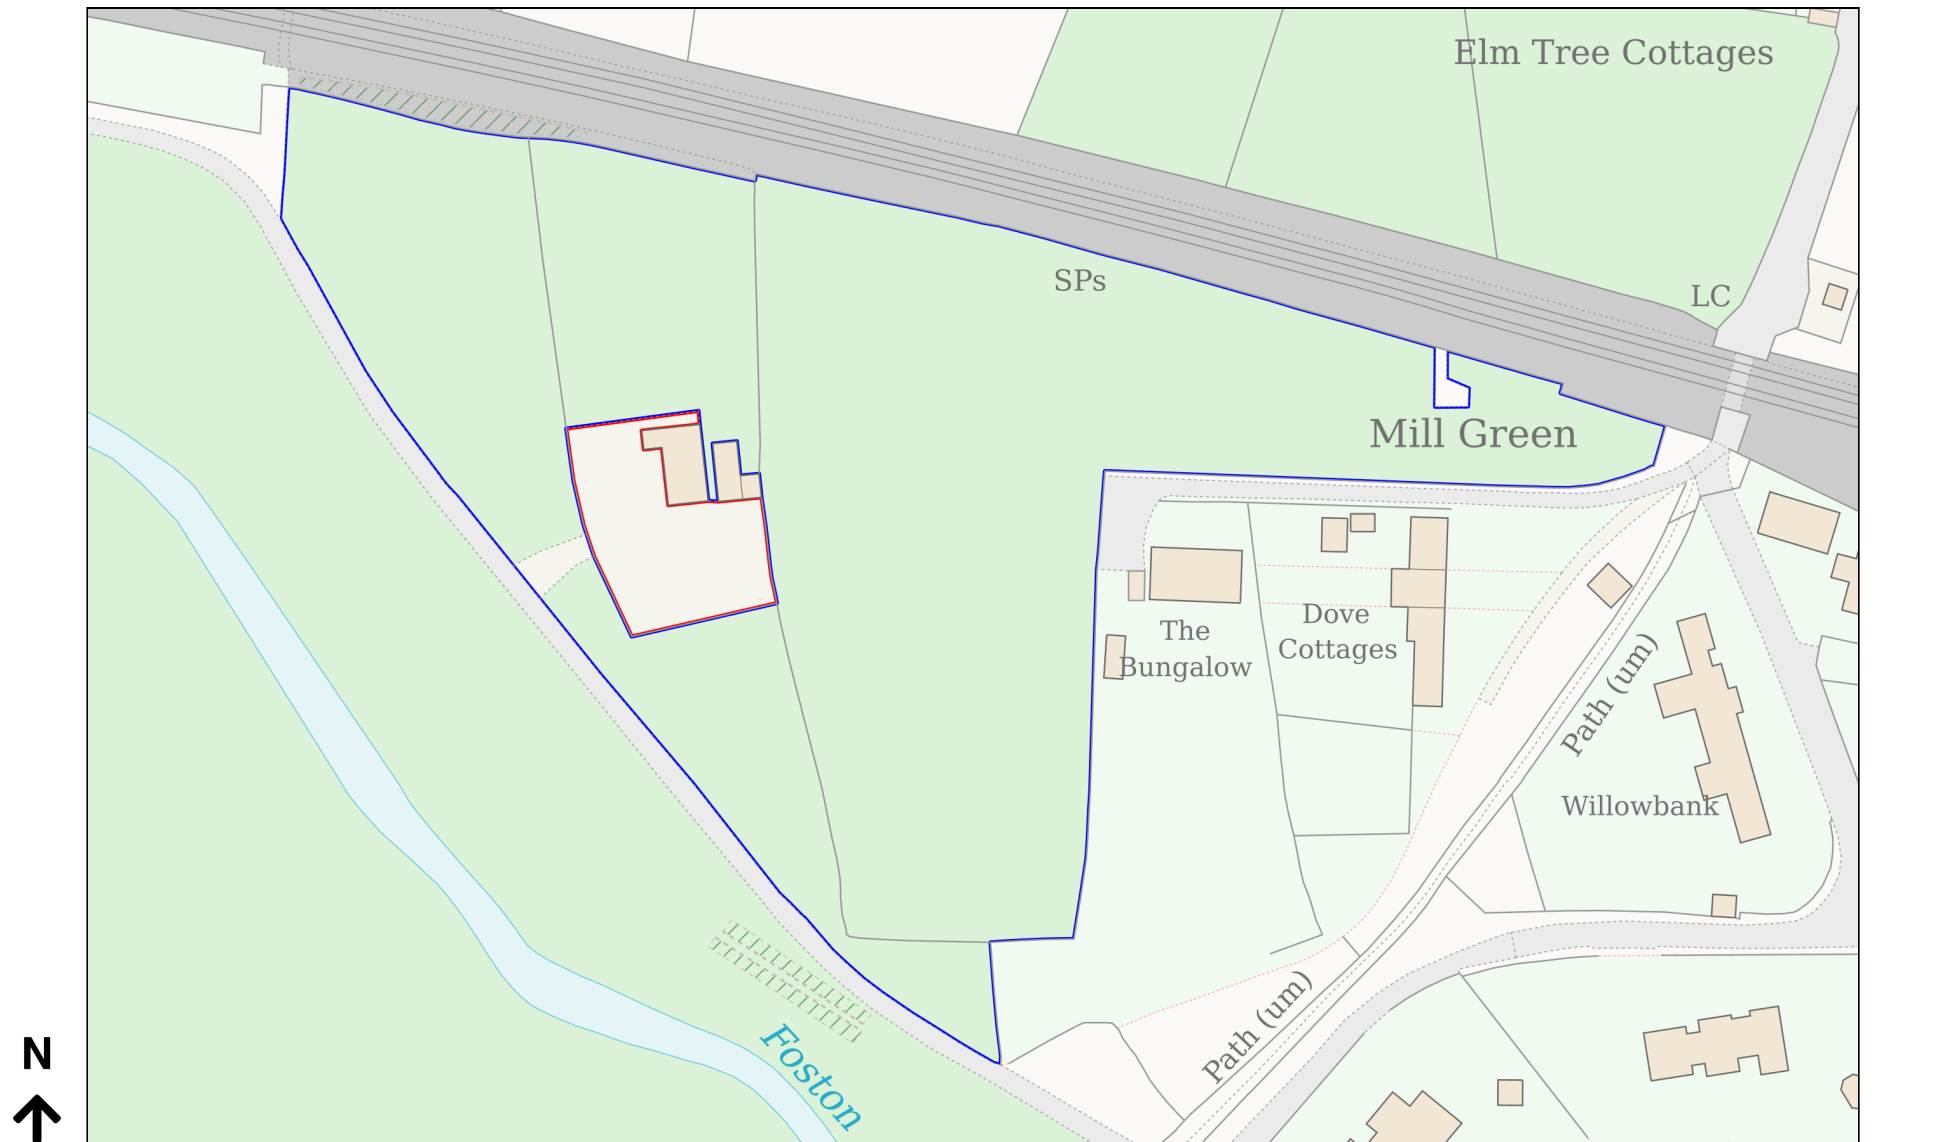

Planning Portal Reference: PP-13551445v1