


10	20	30	40	50	60	70	80	90	100
----	----	----	----	----	----	----	----	----	-----

100MM ON ORIGINAL A2 DRAWING

SEE DRAWING ISSUE SHEET FOR DRAWING STATUS


This drawing is not to be used in whole or part other than for the intended purpose and project as defined on this drawing. Refer to the contract for full terms and conditions. Figured dimensions to be followed in preference to those scaled from drawing. All dimensions to be verified on site by the contractors and such dimensions to be their responsibility.

rev.	revision date	purpose of revision	drawn by	checked by
------	---------------	---------------------	----------	------------

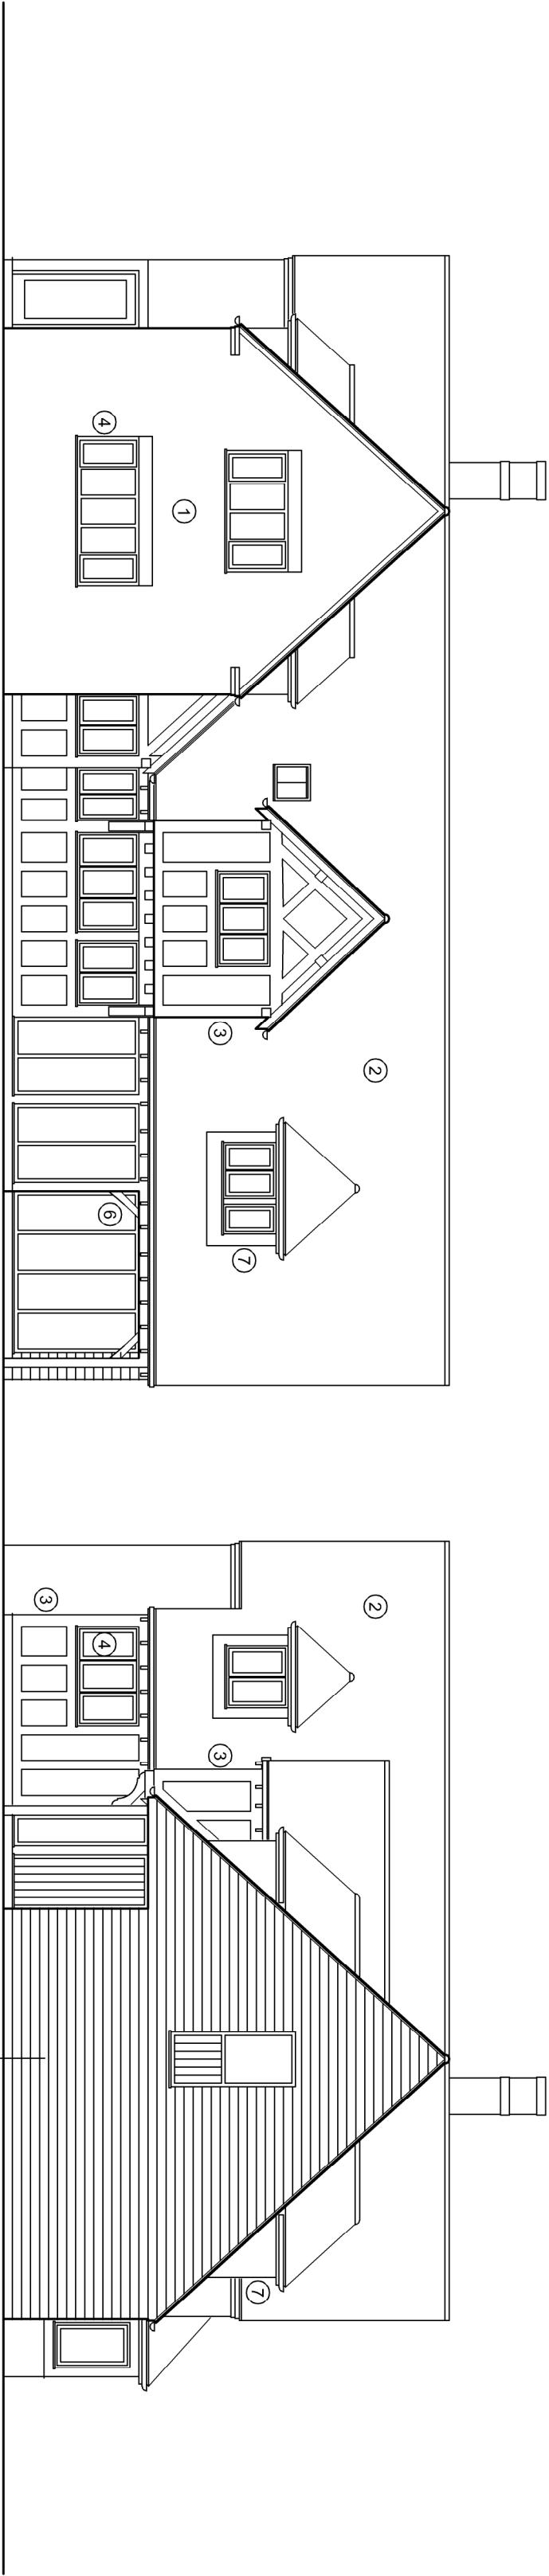

KEY TO EXISTING MATERIALS

- 1 Red facing brickwork
- 2 Red clay plain tiles
- 3 Natural oak frame with render infill panels
- 4 Stained softwood windows
- 5 Natural oak shipap boarding
- 6 Freestanding natural oak pillars
- 7 Lead facing to dormer cheeks
- 8 Timber windows set in natural oak surround

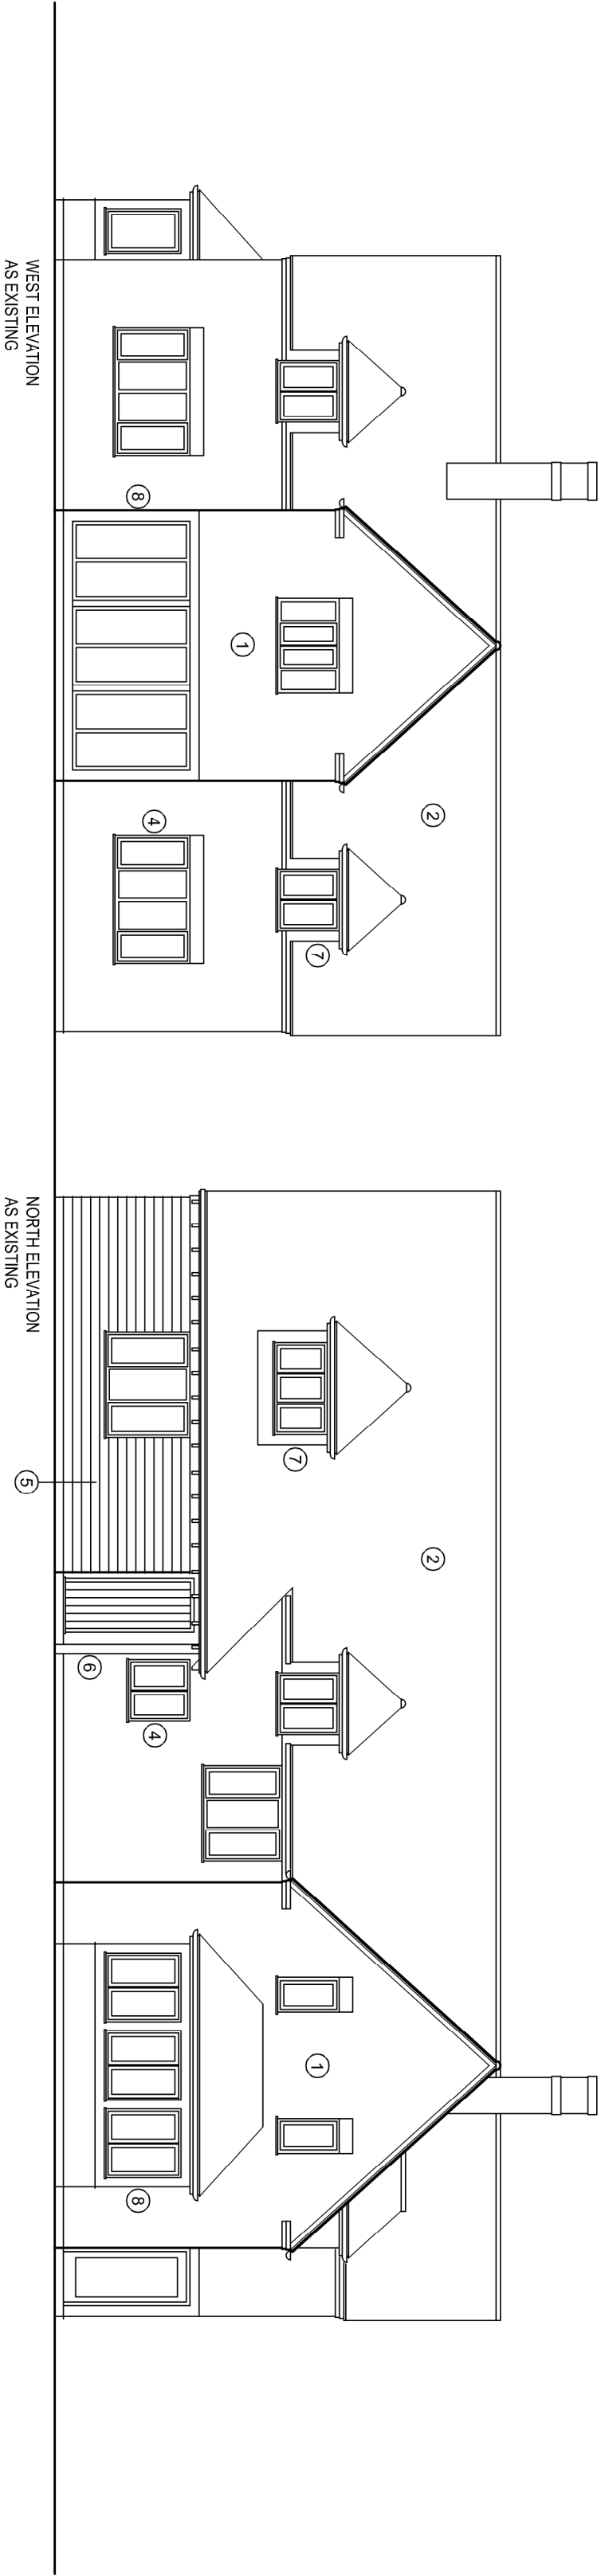

beckett jackson thompson		architects	
rob.thompson@bjt-architects.co.uk stewart.jackson@bjt-architects.co.uk		t: 07976167492 t: 07967322394	
client			
Mr S. Bowler			
project			
Proposed Alterations and extension Acom House, Cropper lane, DE6 5JL			
drawing title			
Elevations As Existing			
scale	date	drawn by	checked by
1:100@A2	14.11.24	DC	DC
project no.	drawing no.	revision	
2414	200		

