


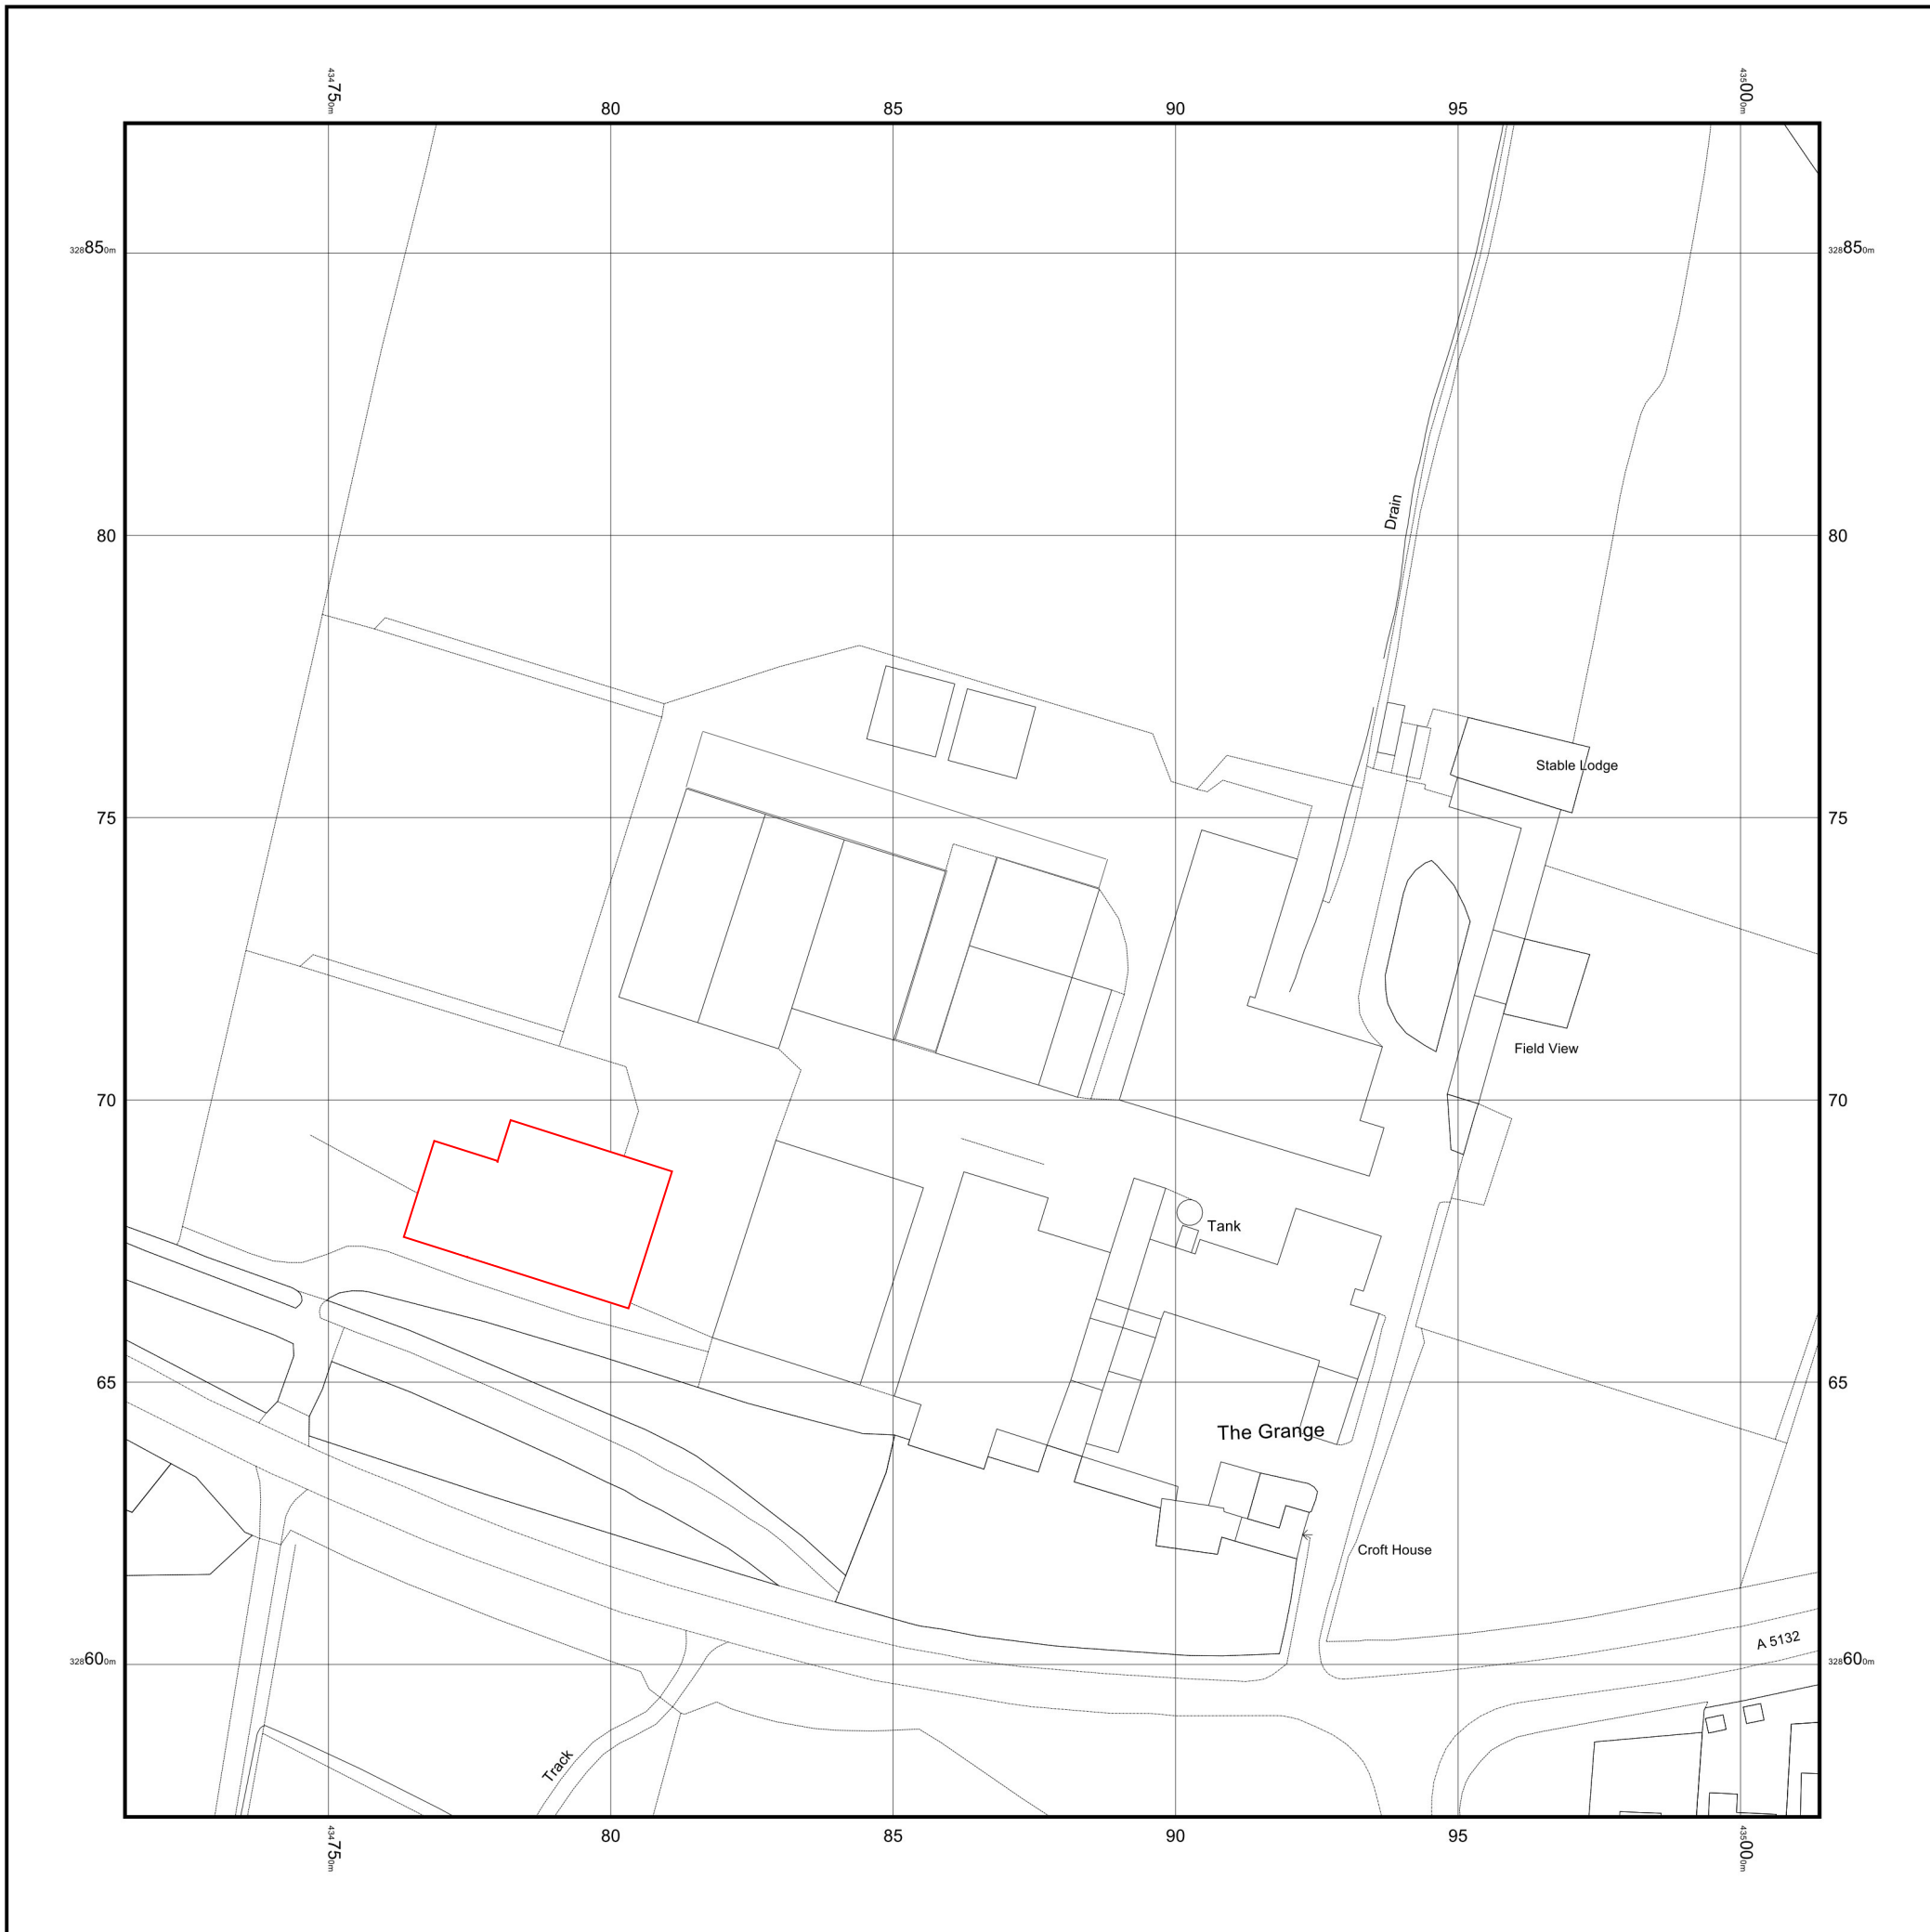

© Crown copyright and database rights 2021 Ordnance Survey 100048957. The representation of road, track or path is no evidence of a boundary or right of way. The representation of features as lines is no evidence of a property boundary.

Supplied by: www.ukmapcentre.com
Serial No: 206284
Centre Coordinates: 434864, 328723
Production Date: 25/02/2021 15:21:53

Proposed Grain Store, The Grange, Barrow-on-Trent

© Steedman Planning, Wayside Cottage, Ingleby Road, Stanton-by-Bridge, Derby, DE73 7HU Telephone: 07974 877908

Based on OS Mapping—Scale 1:1250 @ A3—50 metre OS grid shown