
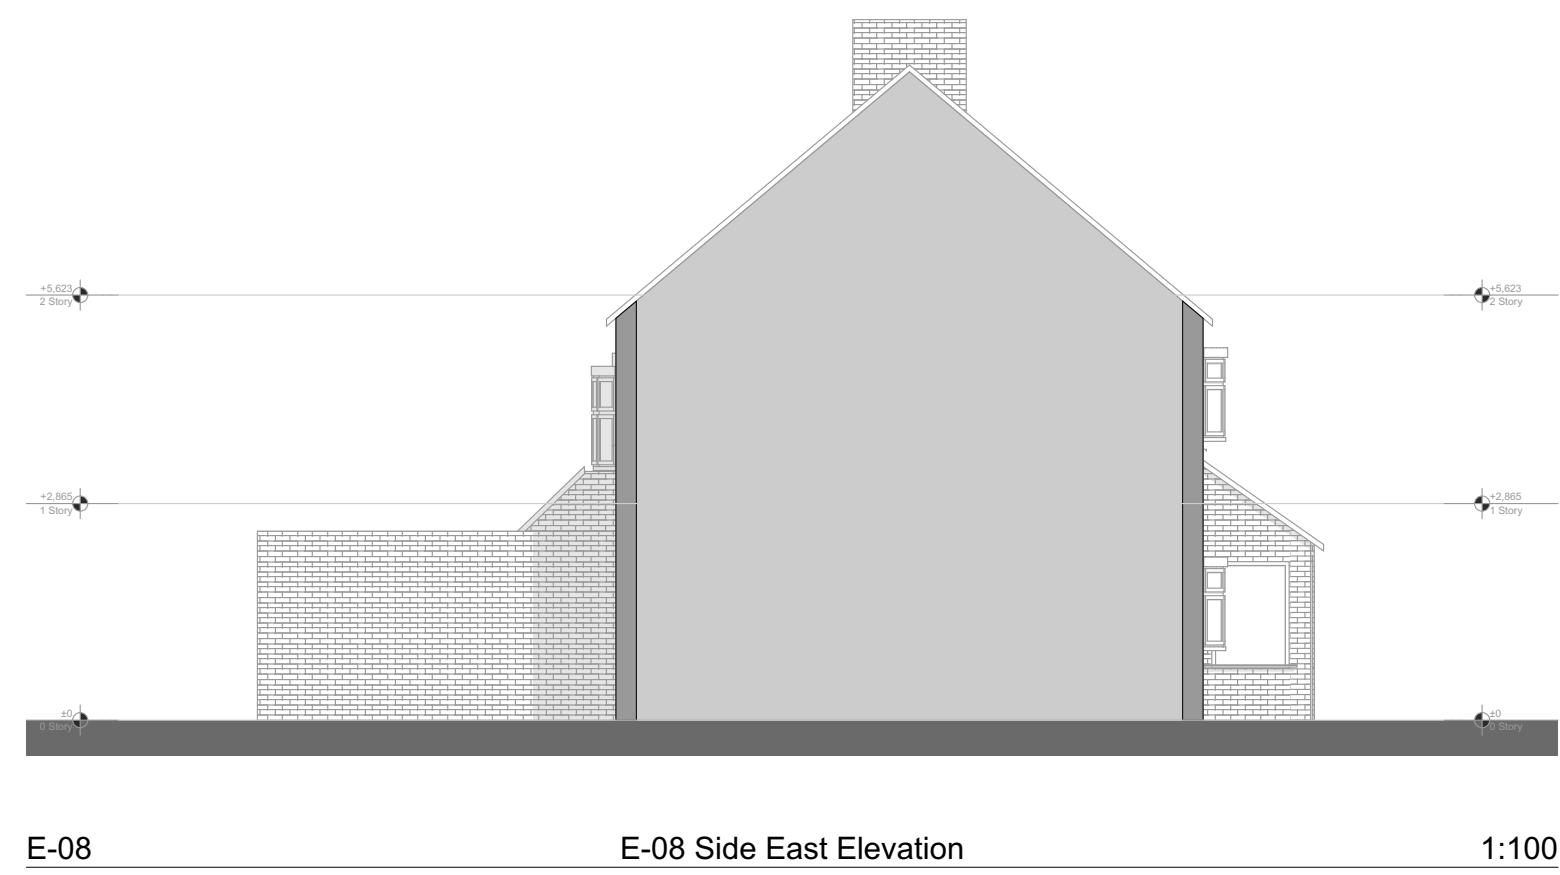
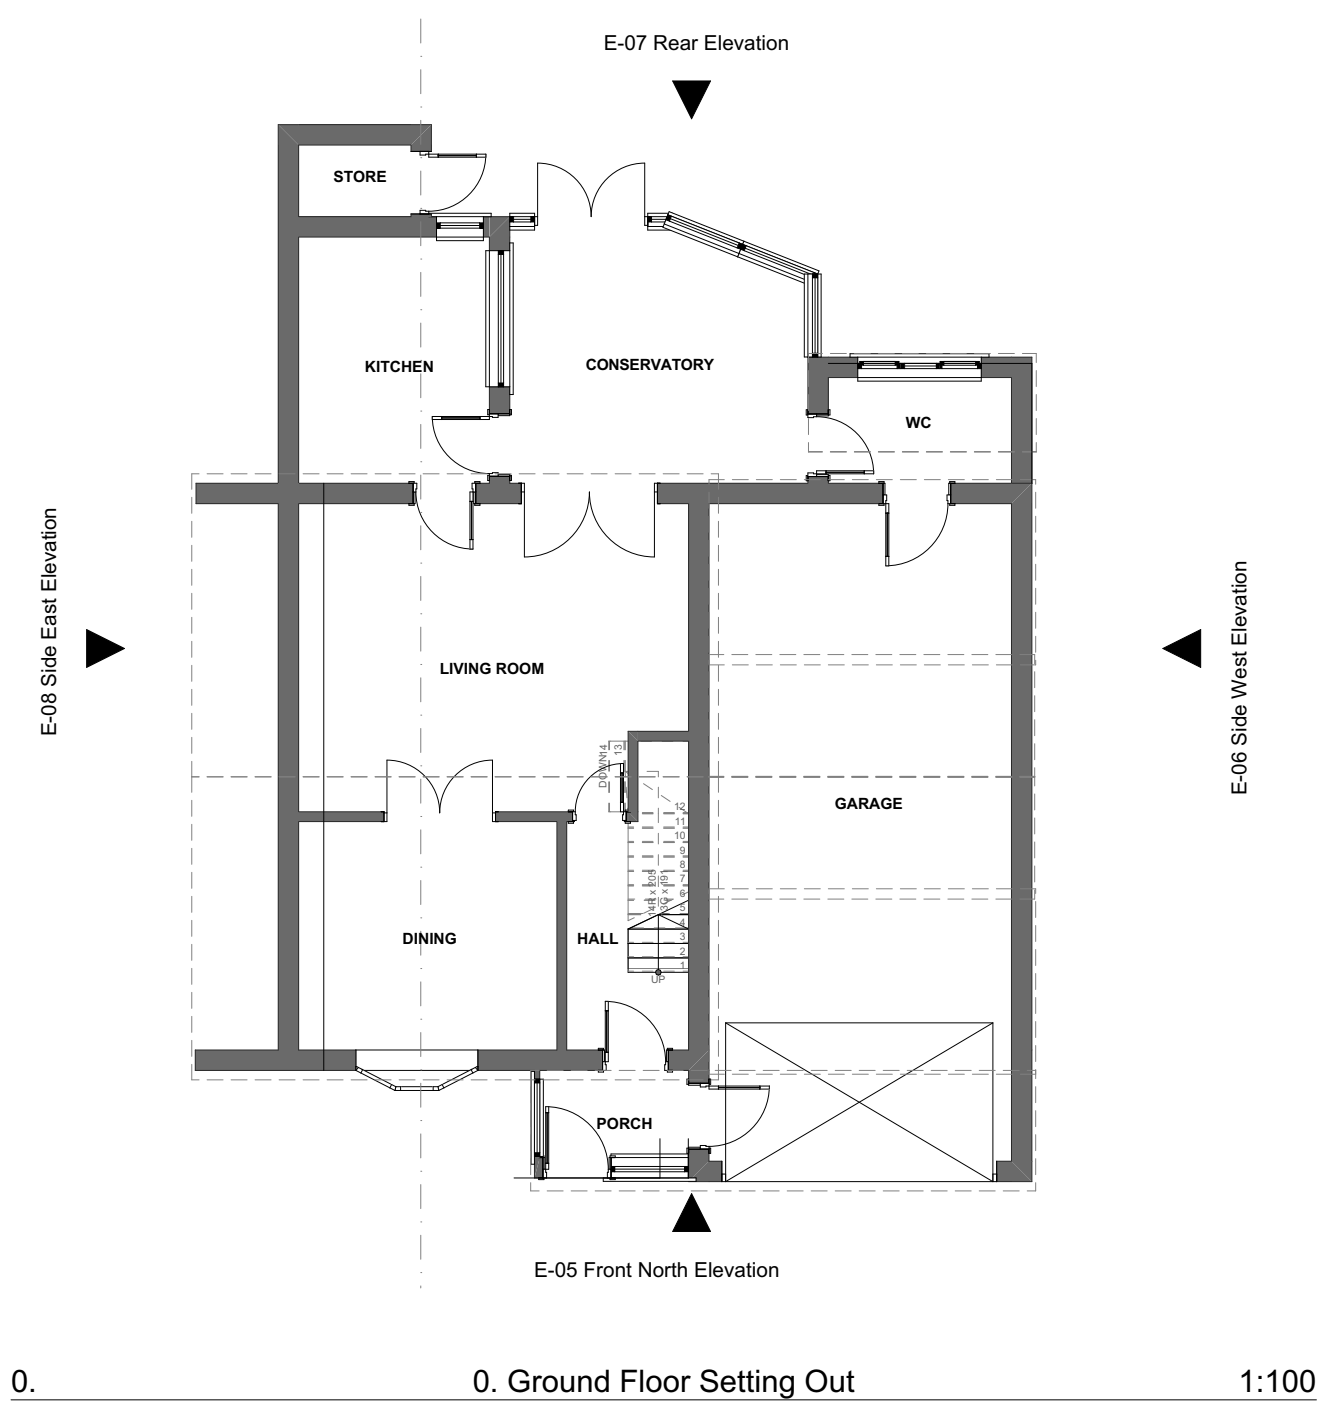
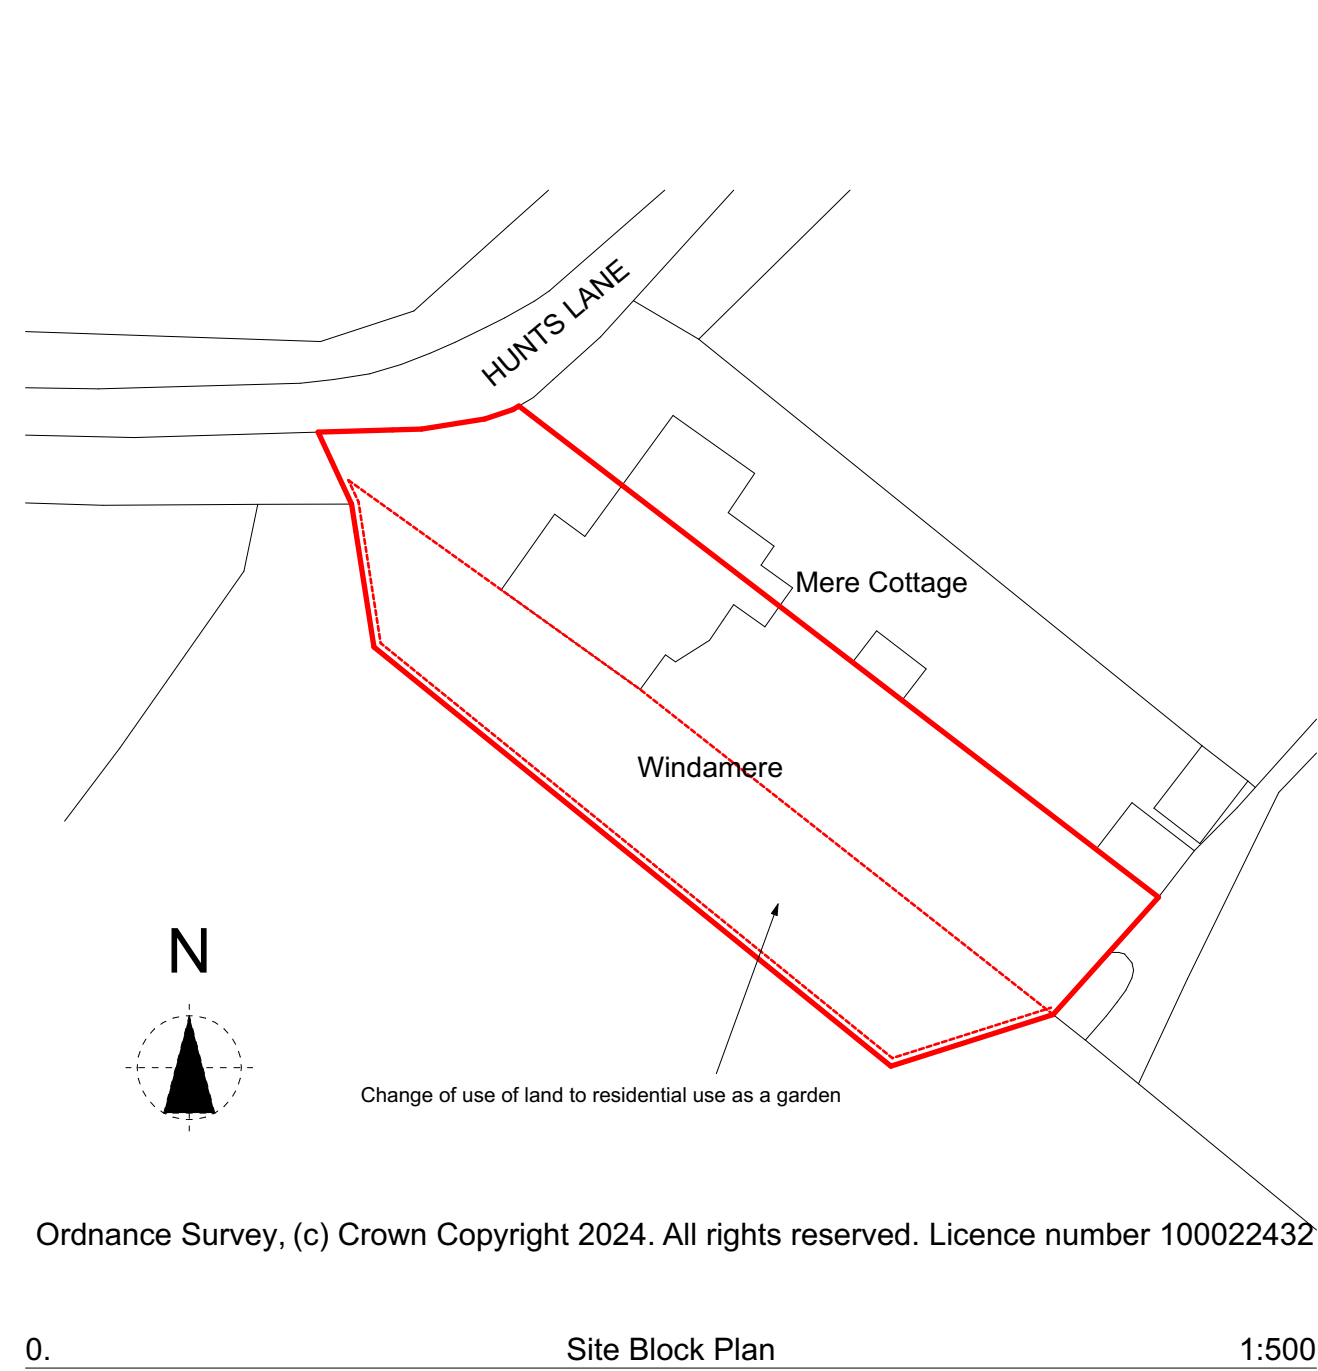
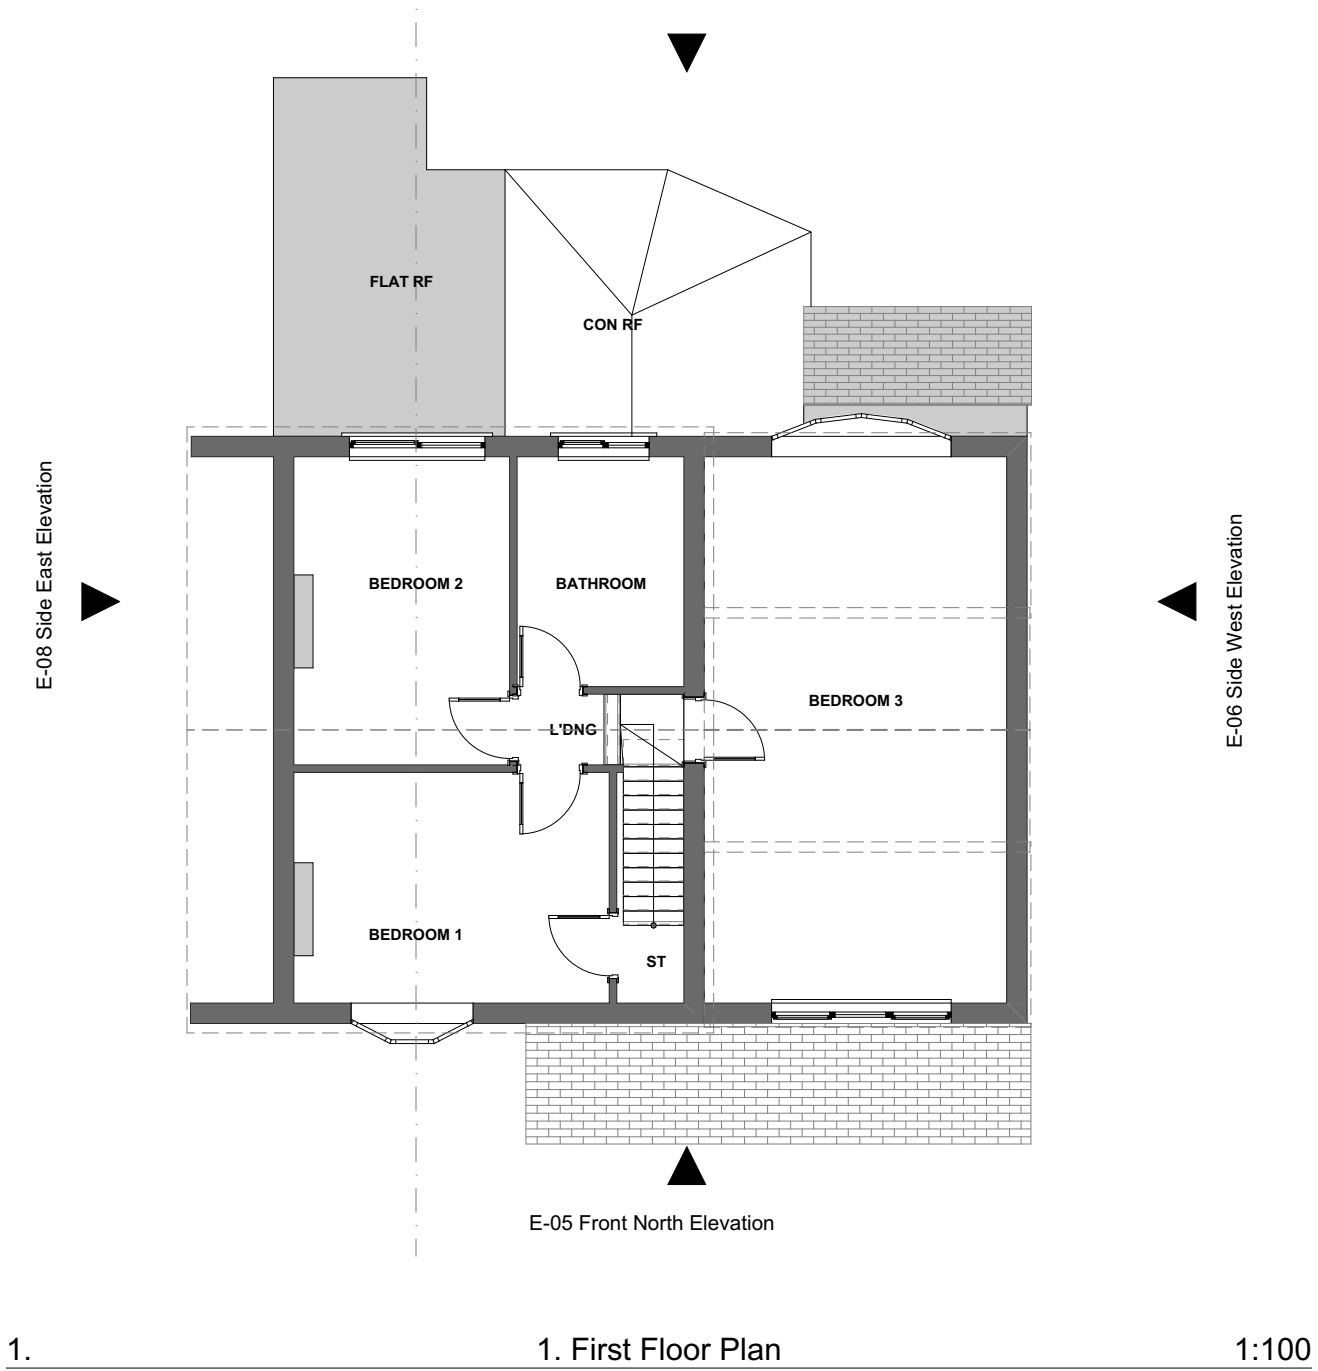
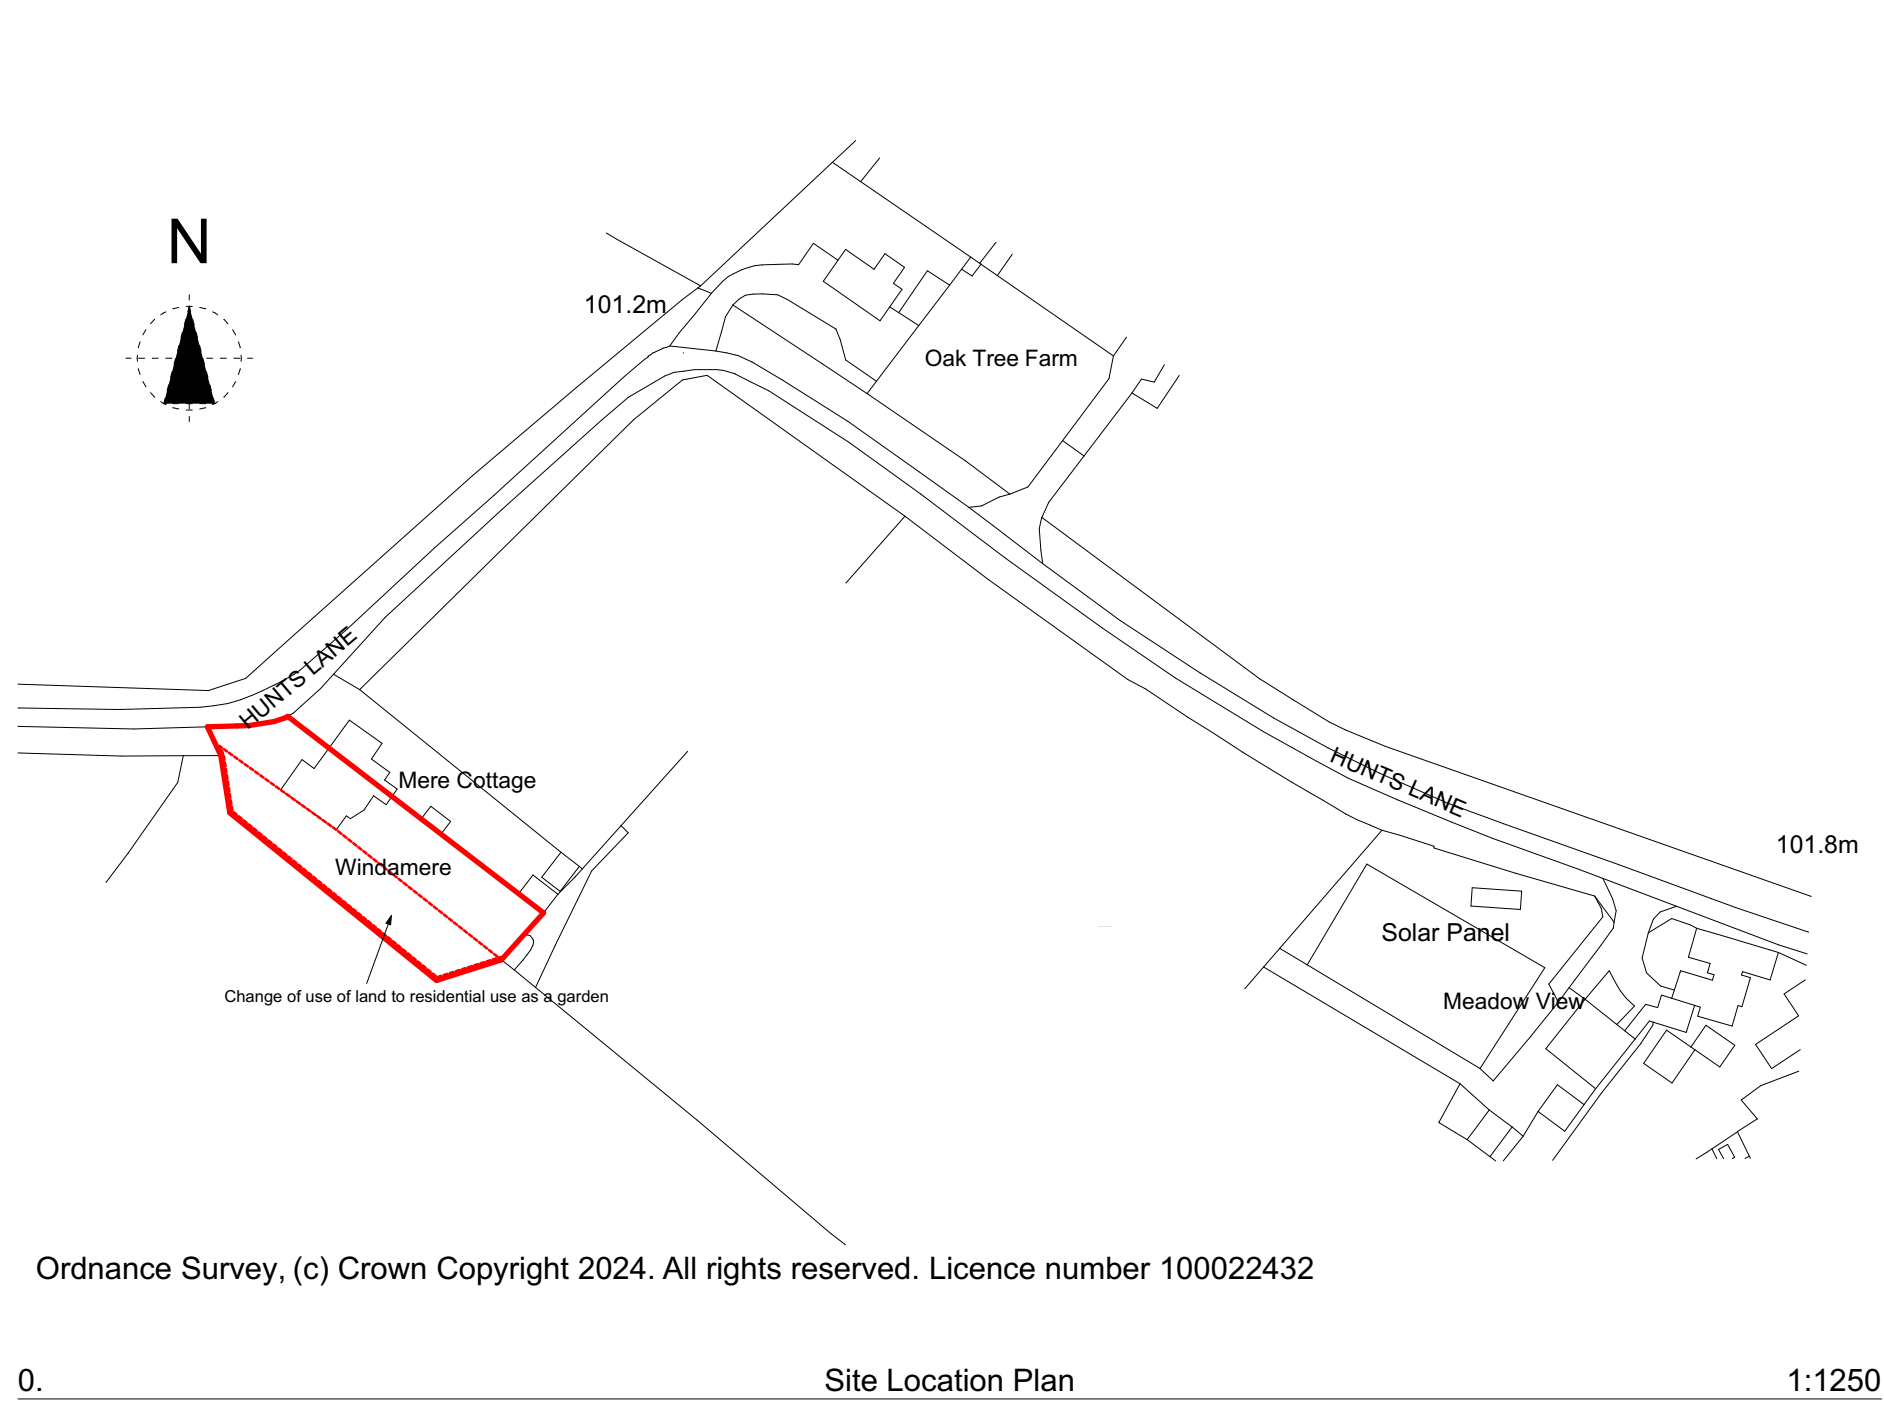


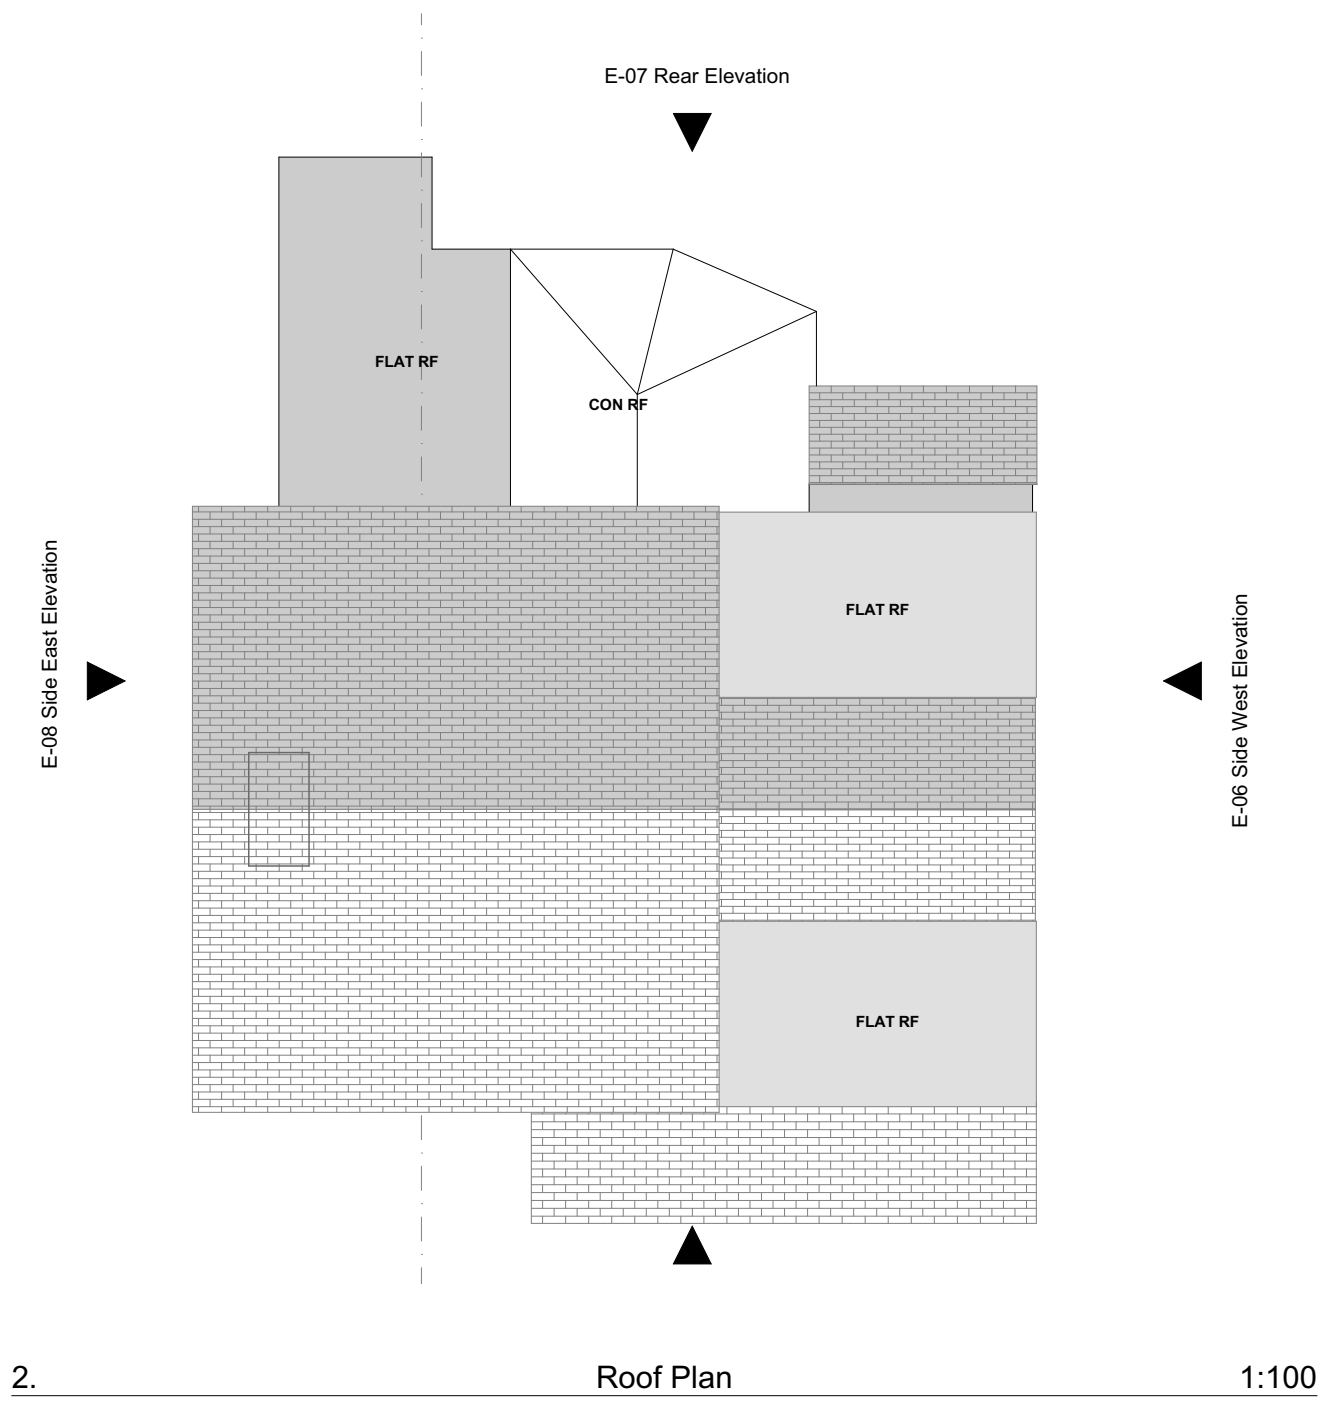

Lowe Architects LTD
2 Charleston close, Newhall.
DE110HW
Tel. +44 (0)7746 773 445
www.lowearchitects.co.uk
Registered in England & Wales No. 11905785

Copyright ©
This drawing and the designs depicted may not be reproduced in whole or in part without the prior written permission of Lowe Architects LTD

⚠

CONSTRUCTION PHASE HAZARD IDENTIFICATION

In accordance with the Construction (Design & Management) Regulations 2015

CDM

The hazard sign is a notification to other designers and contractors of foreseeable exceptional risks resulting from the design activities carried out by Lowe Architects, which are beyond those reasonably expected to be identified by a competent person.

DRAWING REVIEWED:
(yes OR no)

See dtp.

EXCEPTIONAL RISKS/
RISK CONTROL MEASURES:
(yes OR no - warning through our drawing)

See dtp.

Construction Risks

Maintenance/Cleaning Risks

Demolition/Adaptation Risks

In addition to the hazard risks normally associated with the types of work detailed on this drawing take note of the above. It is assumed that all works on this drawing will be carried out by a competent contractor working, where appropriate, to an appropriate method statement.

Safety Health and Environmental Information Box

Notes
####

Scale @ A1
Varies
See Plan

Issuing Office
Swadlincote

Project No.
0144

A

LOWE

Architects

LTD

Status
PL

Purpose of Issue
Planning

Originator
Mr and Mrs J Murray

Project
Windamere Cottage, Hunts Lane, Netherseal, DE12 8BL

Layout Title
Plans and Elevations as Existing

Drawing Number

project | originator | zone | level | type | role | number | rev

WIN - MURY - ZZ - AA - DR - A 0144PL001 P04