


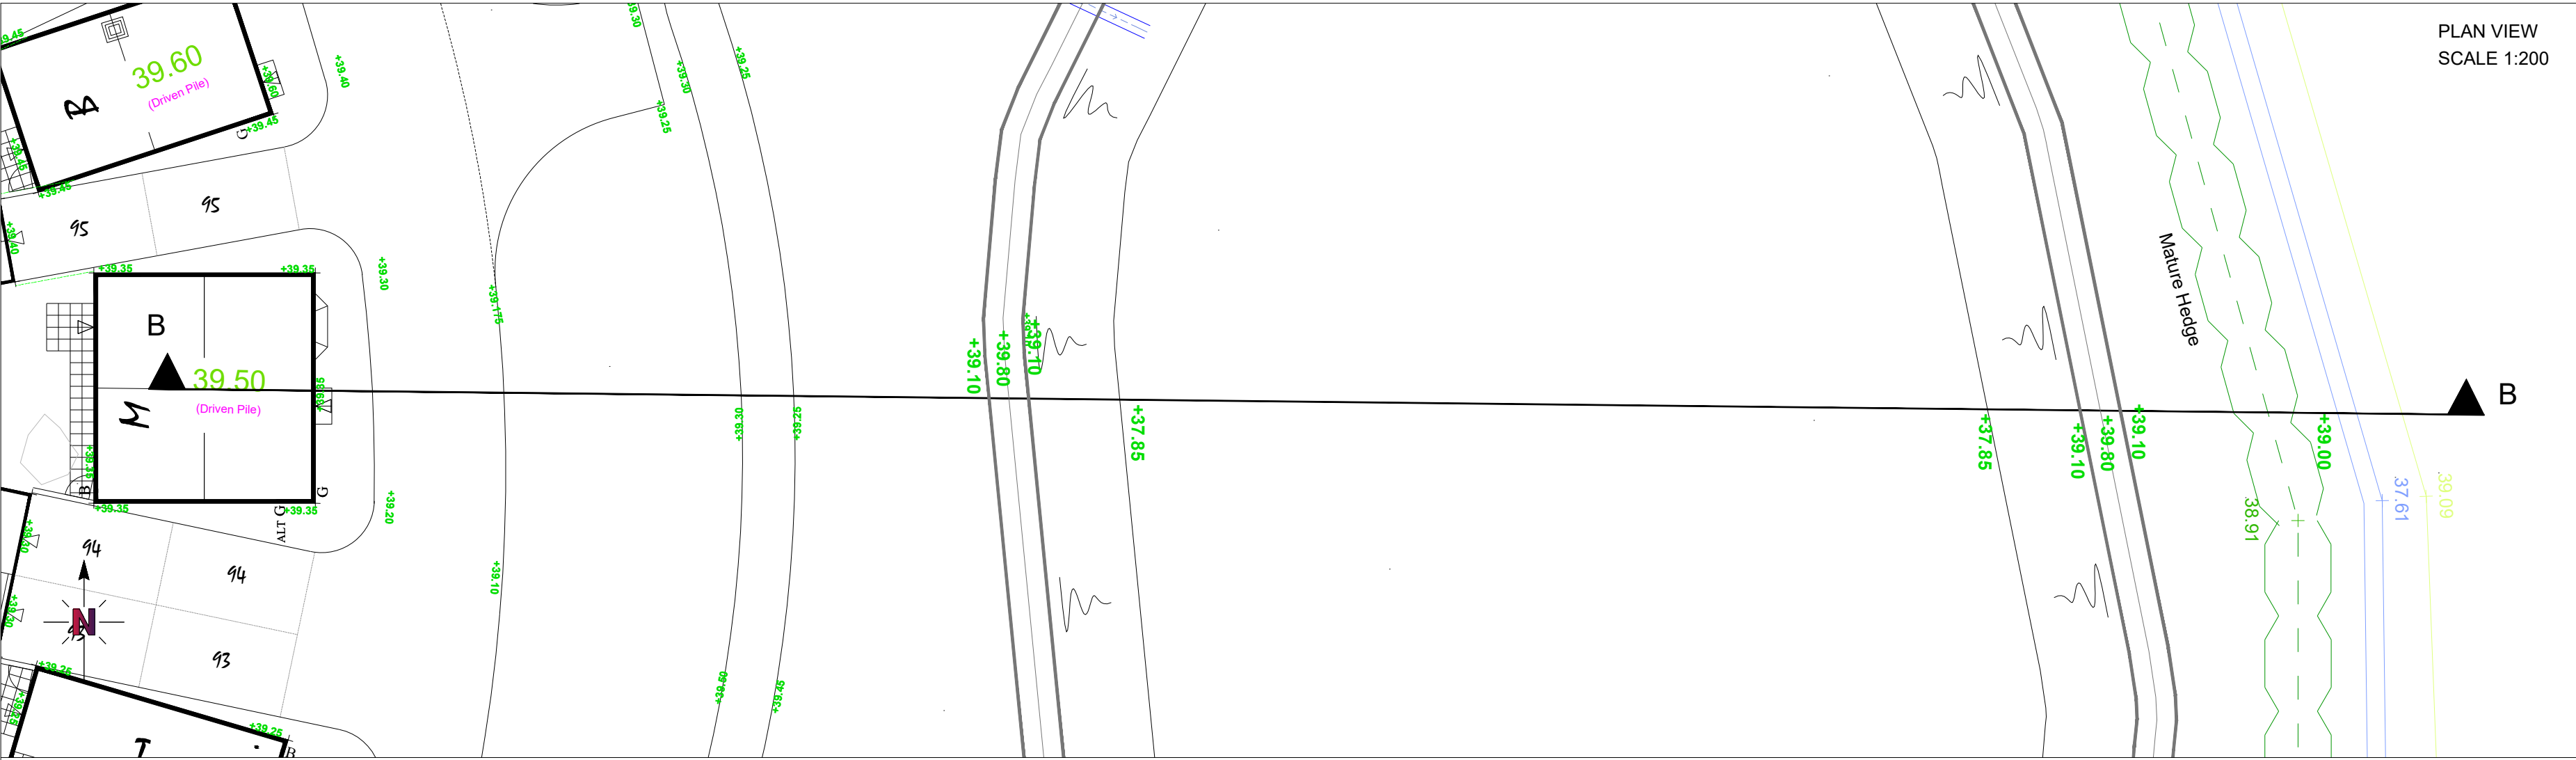



PLAN VIEW
SCALE 1:200

- GENERAL NOTES
- THIS DRAWING IS TO BE READ IN CONJUNCTION WITH ALL OTHER RELEVANT ARCHITECTURAL AND ENGINEERING DRAWINGS.
 - ALL DIMENSIONS ARE IN METRES UNLESS STATED OTHERWISE

LEGEND

PLANNING BOUNDARY

CROSS SECTION B-B
SCALE 1:100

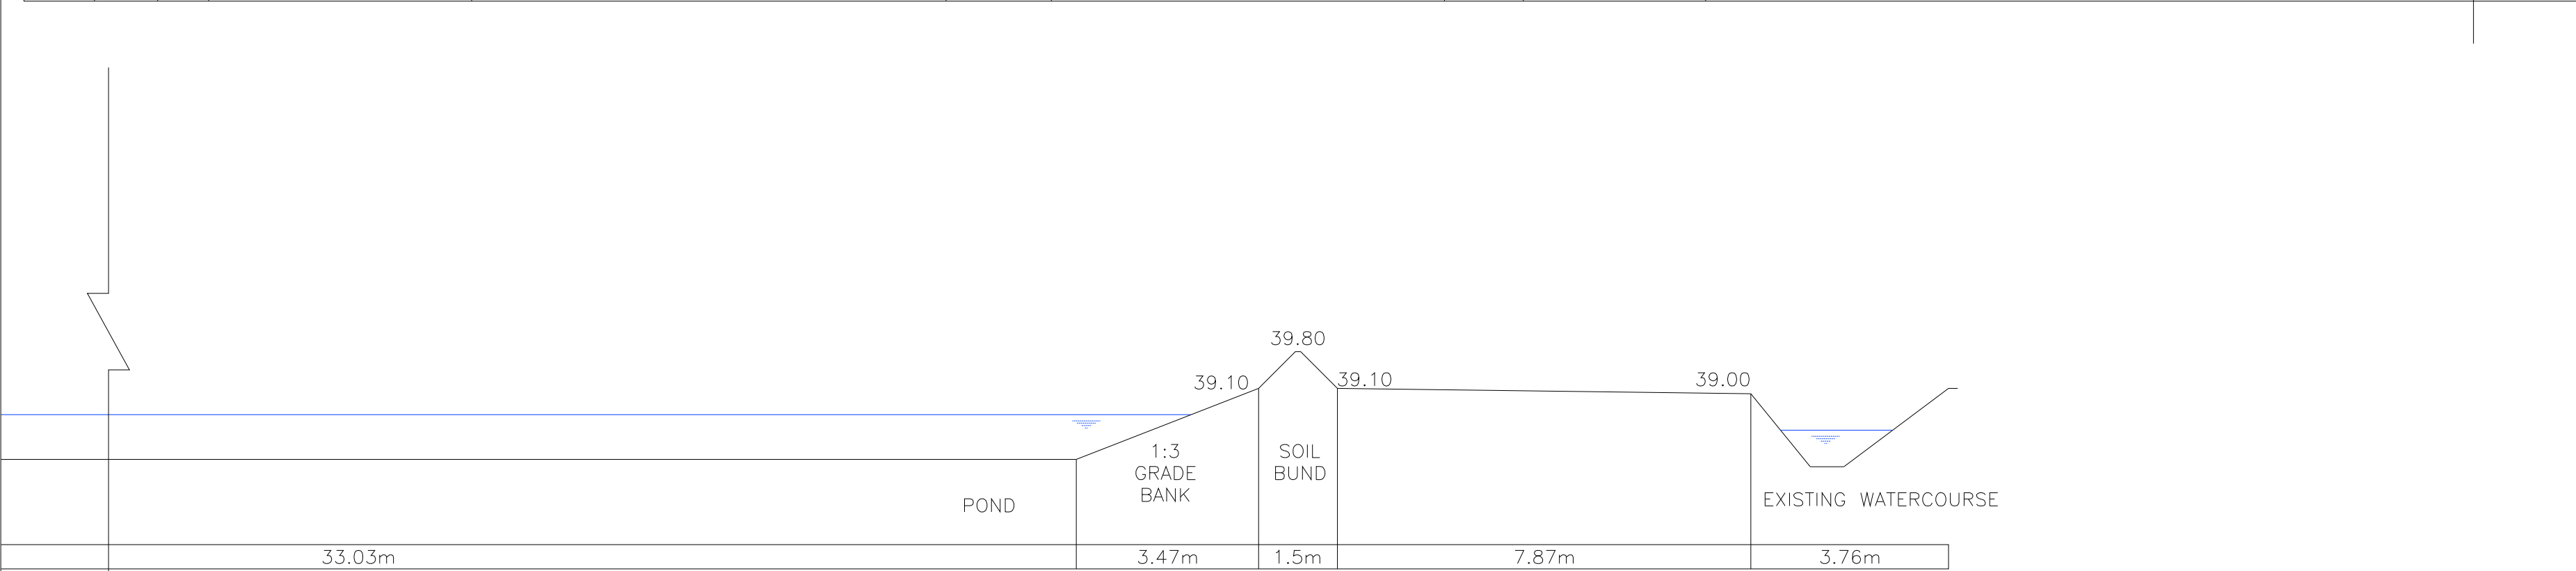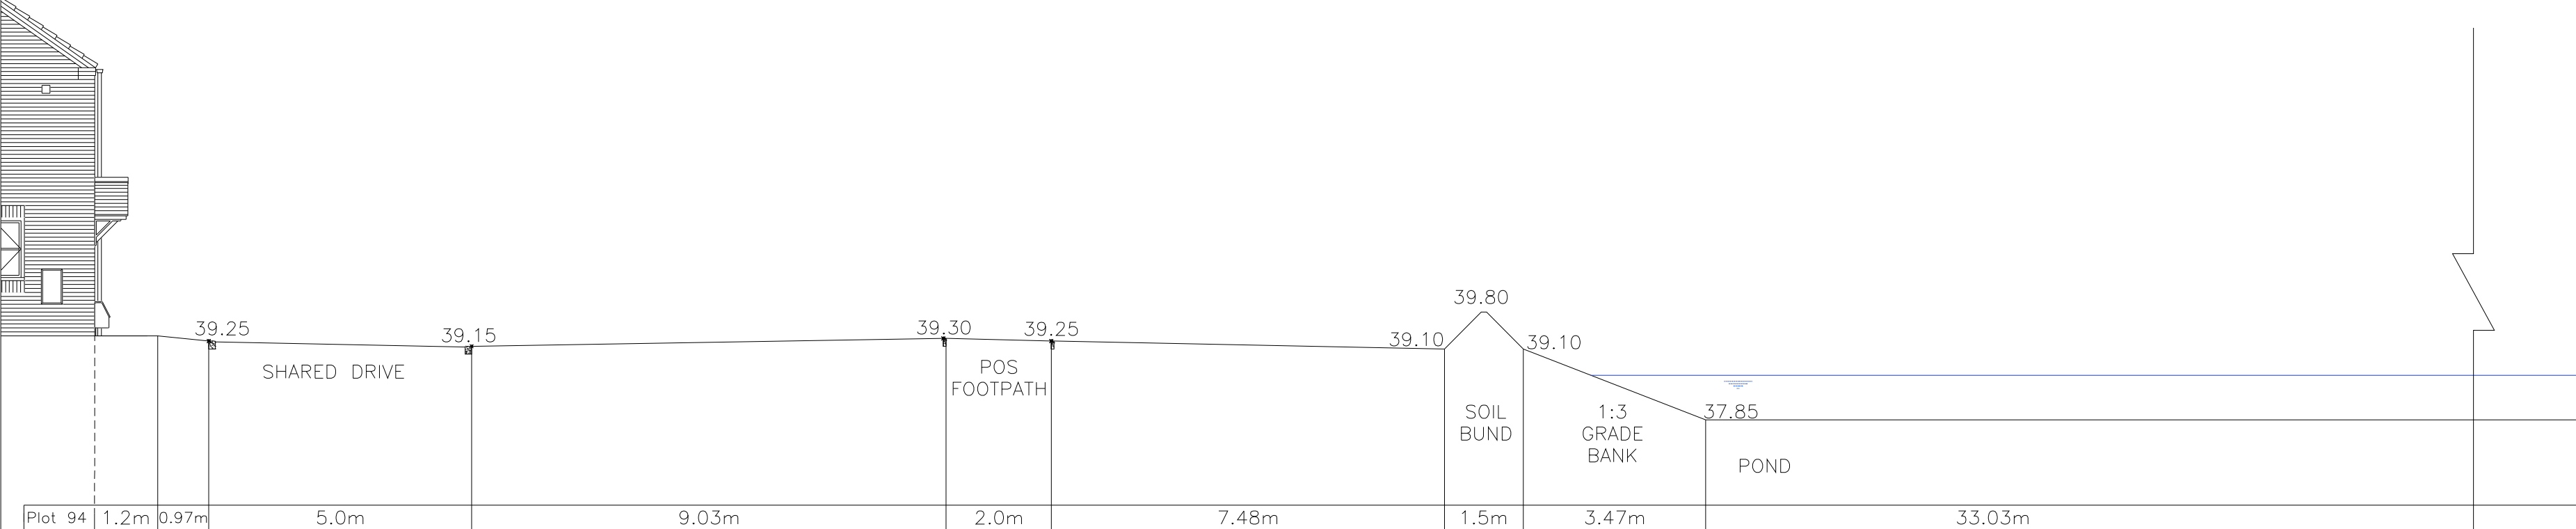

REV	DESCRIPTION	DRAWN	CHK	DATE
FOR INFORMATION				
TITLE POND CROSS SECTION B-B				
SITE BOUNDARY MOOR GARDENS DEEP DALE LANE, SINFIN				
SCALE As Shown@A2	DRAWN JB	CHK	DATE 11/03/25	SHEET 1 OF 1
TAYLOR WIMPEY NORTH MIDLANDS 2 TRINITY COURT, BROADLANDS WOLVERHAMPTON WV10 6UH TEL. 01543 496700				
DRAWING NO. 22363-1800-02				
REV. -				

Taylor Wimpey