


NOTES:

1. This drawing is for indicative purposes and is not for construction. Scaled dimensions must not be taken from this drawing. All dimensions are to be confirmed on-Site prior to commencement of work.
2. All units are listed in millimetres unless otherwise stated.
3. This is an example inverter arrangement. Inverter type and manufacturer is to be selected at the detailed design stage.

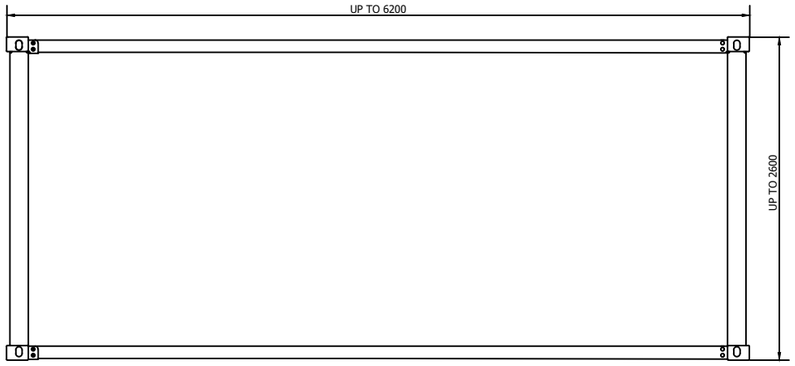

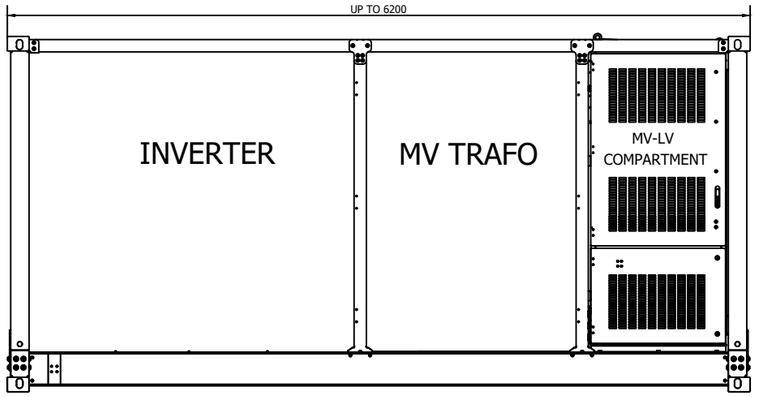

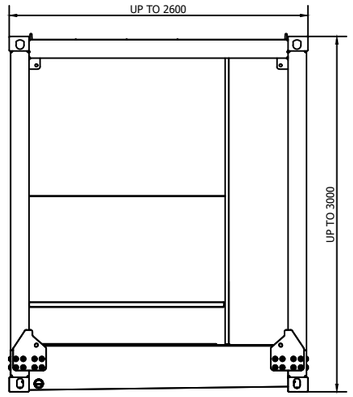

0 1 2 3 4 5m

SCALE 1:50

Rev	Description	Author	Checked	Approved	Date
A	INITIAL ISSUE	WL	OG	CA	02/06/25

NOVENTUM POWER

19 Eastbourne Terrace, London W2 6LG noventumpower.co.uk

Project Title: Arleston Solar and BESS	Scale: 1:50
Site Address: Arleston Lane, Arleston, Barrow-on-Trent, Derby, DE73 7HN	
Drawing: Elevation Drawing 03 Inverter Station Elevations	Paper Size: A3
Drawing No.: 2023-009-ED03 / Revision: A	Sheet: 1 of 1

This drawing is the copyright of Noventum Power Limited and must not be reproduced in whole or in part or used in any manner without their written permission.