


Existing Back Elevation
Elevations 1:100 @ A1

Existing Side Elevation

Existing Front Elevation


Existing Side Elevation

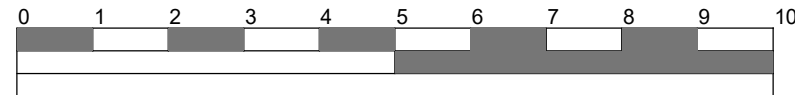


Scale Bar 1:100 @A1 in meters




Scale Bar 1:500 @A1 in meters

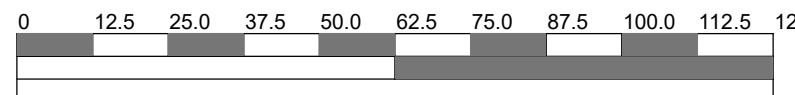


Scale Bar 1:1250 @A1 in meters

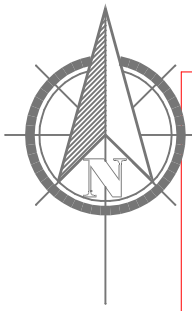

Location Plan 1:1250 @ A1

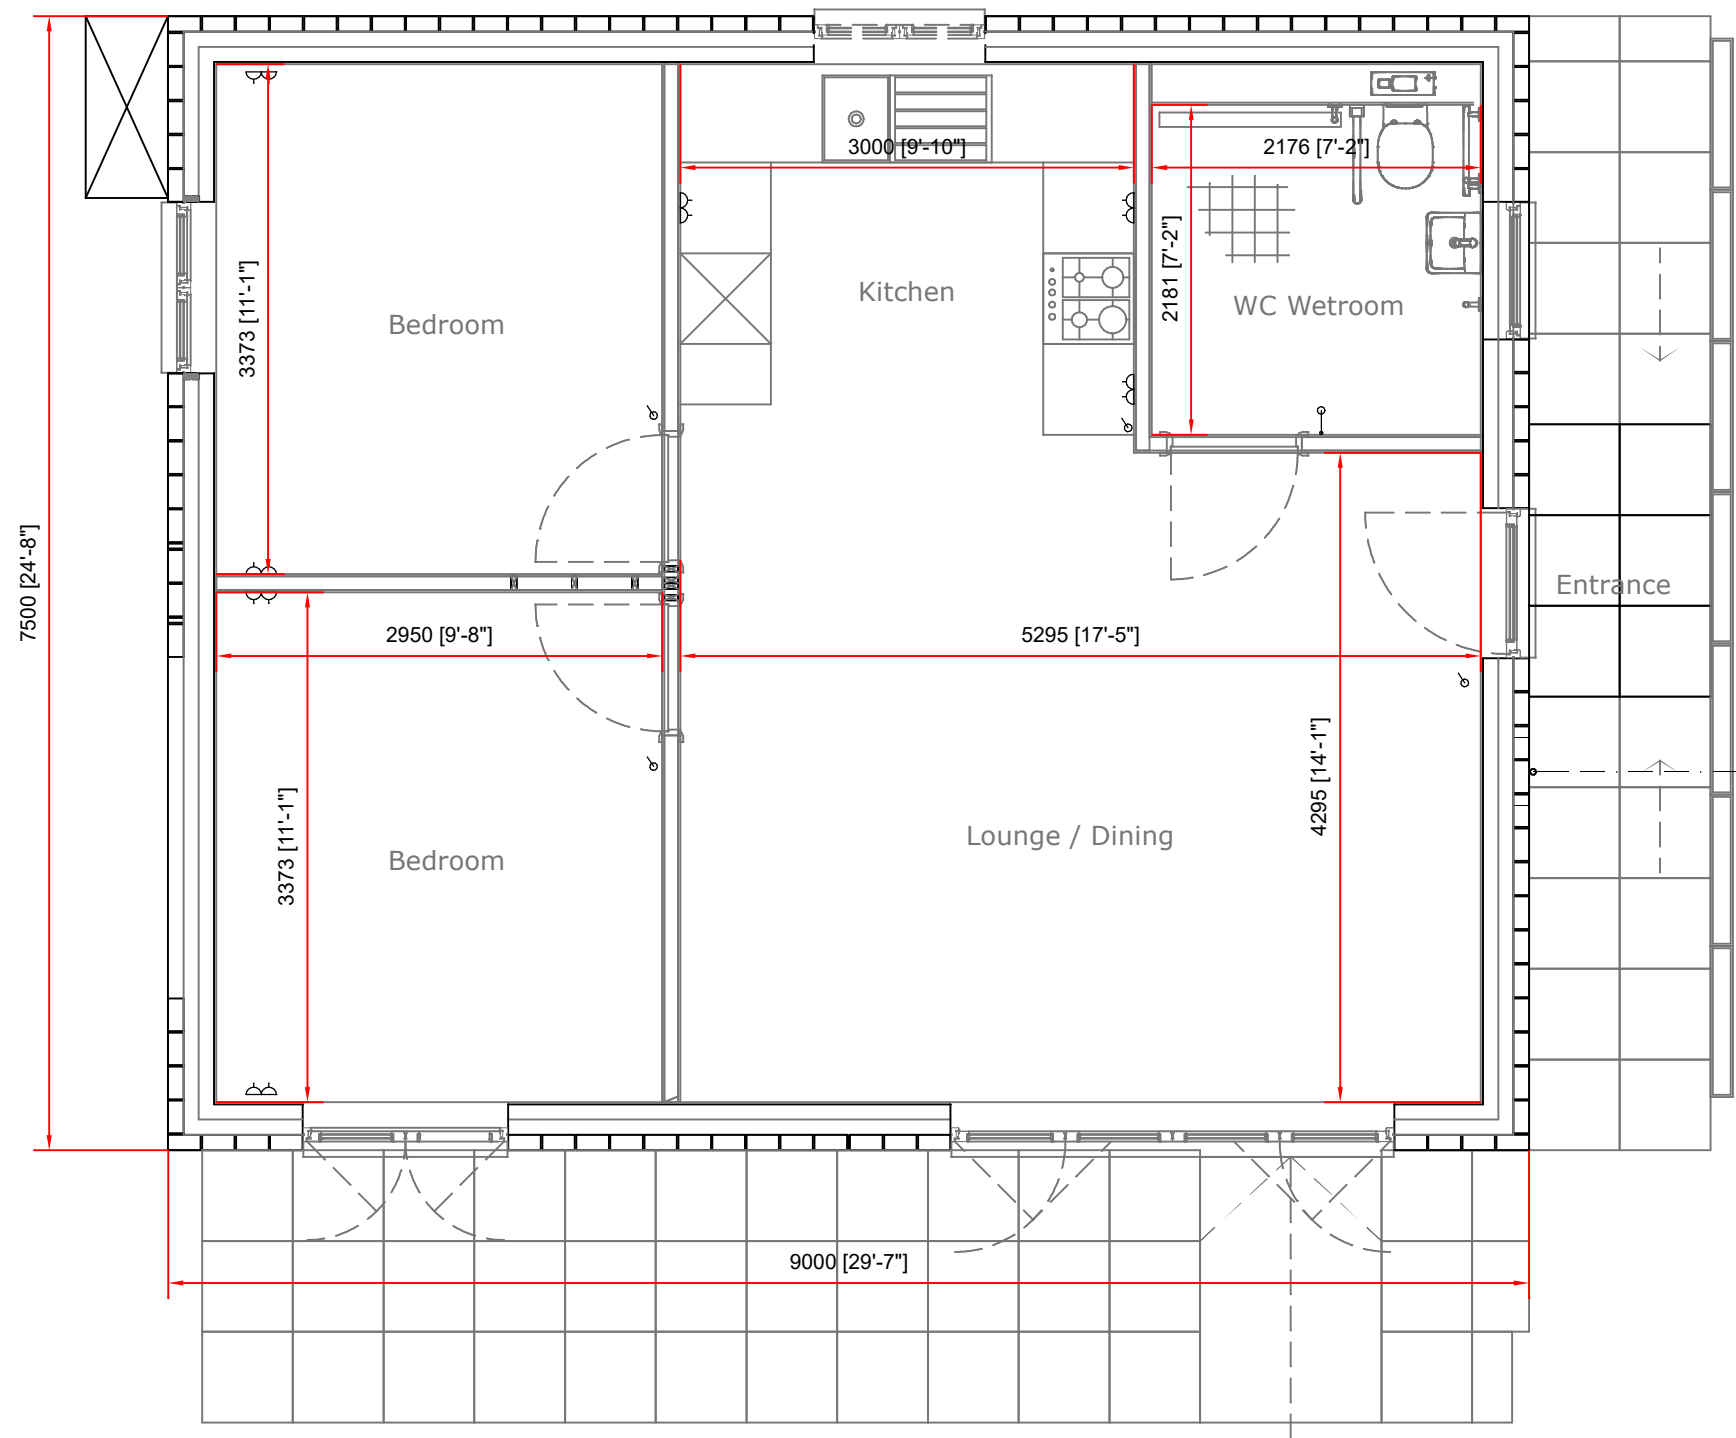

Existing Ground Floor Plan 1:50 @ A1

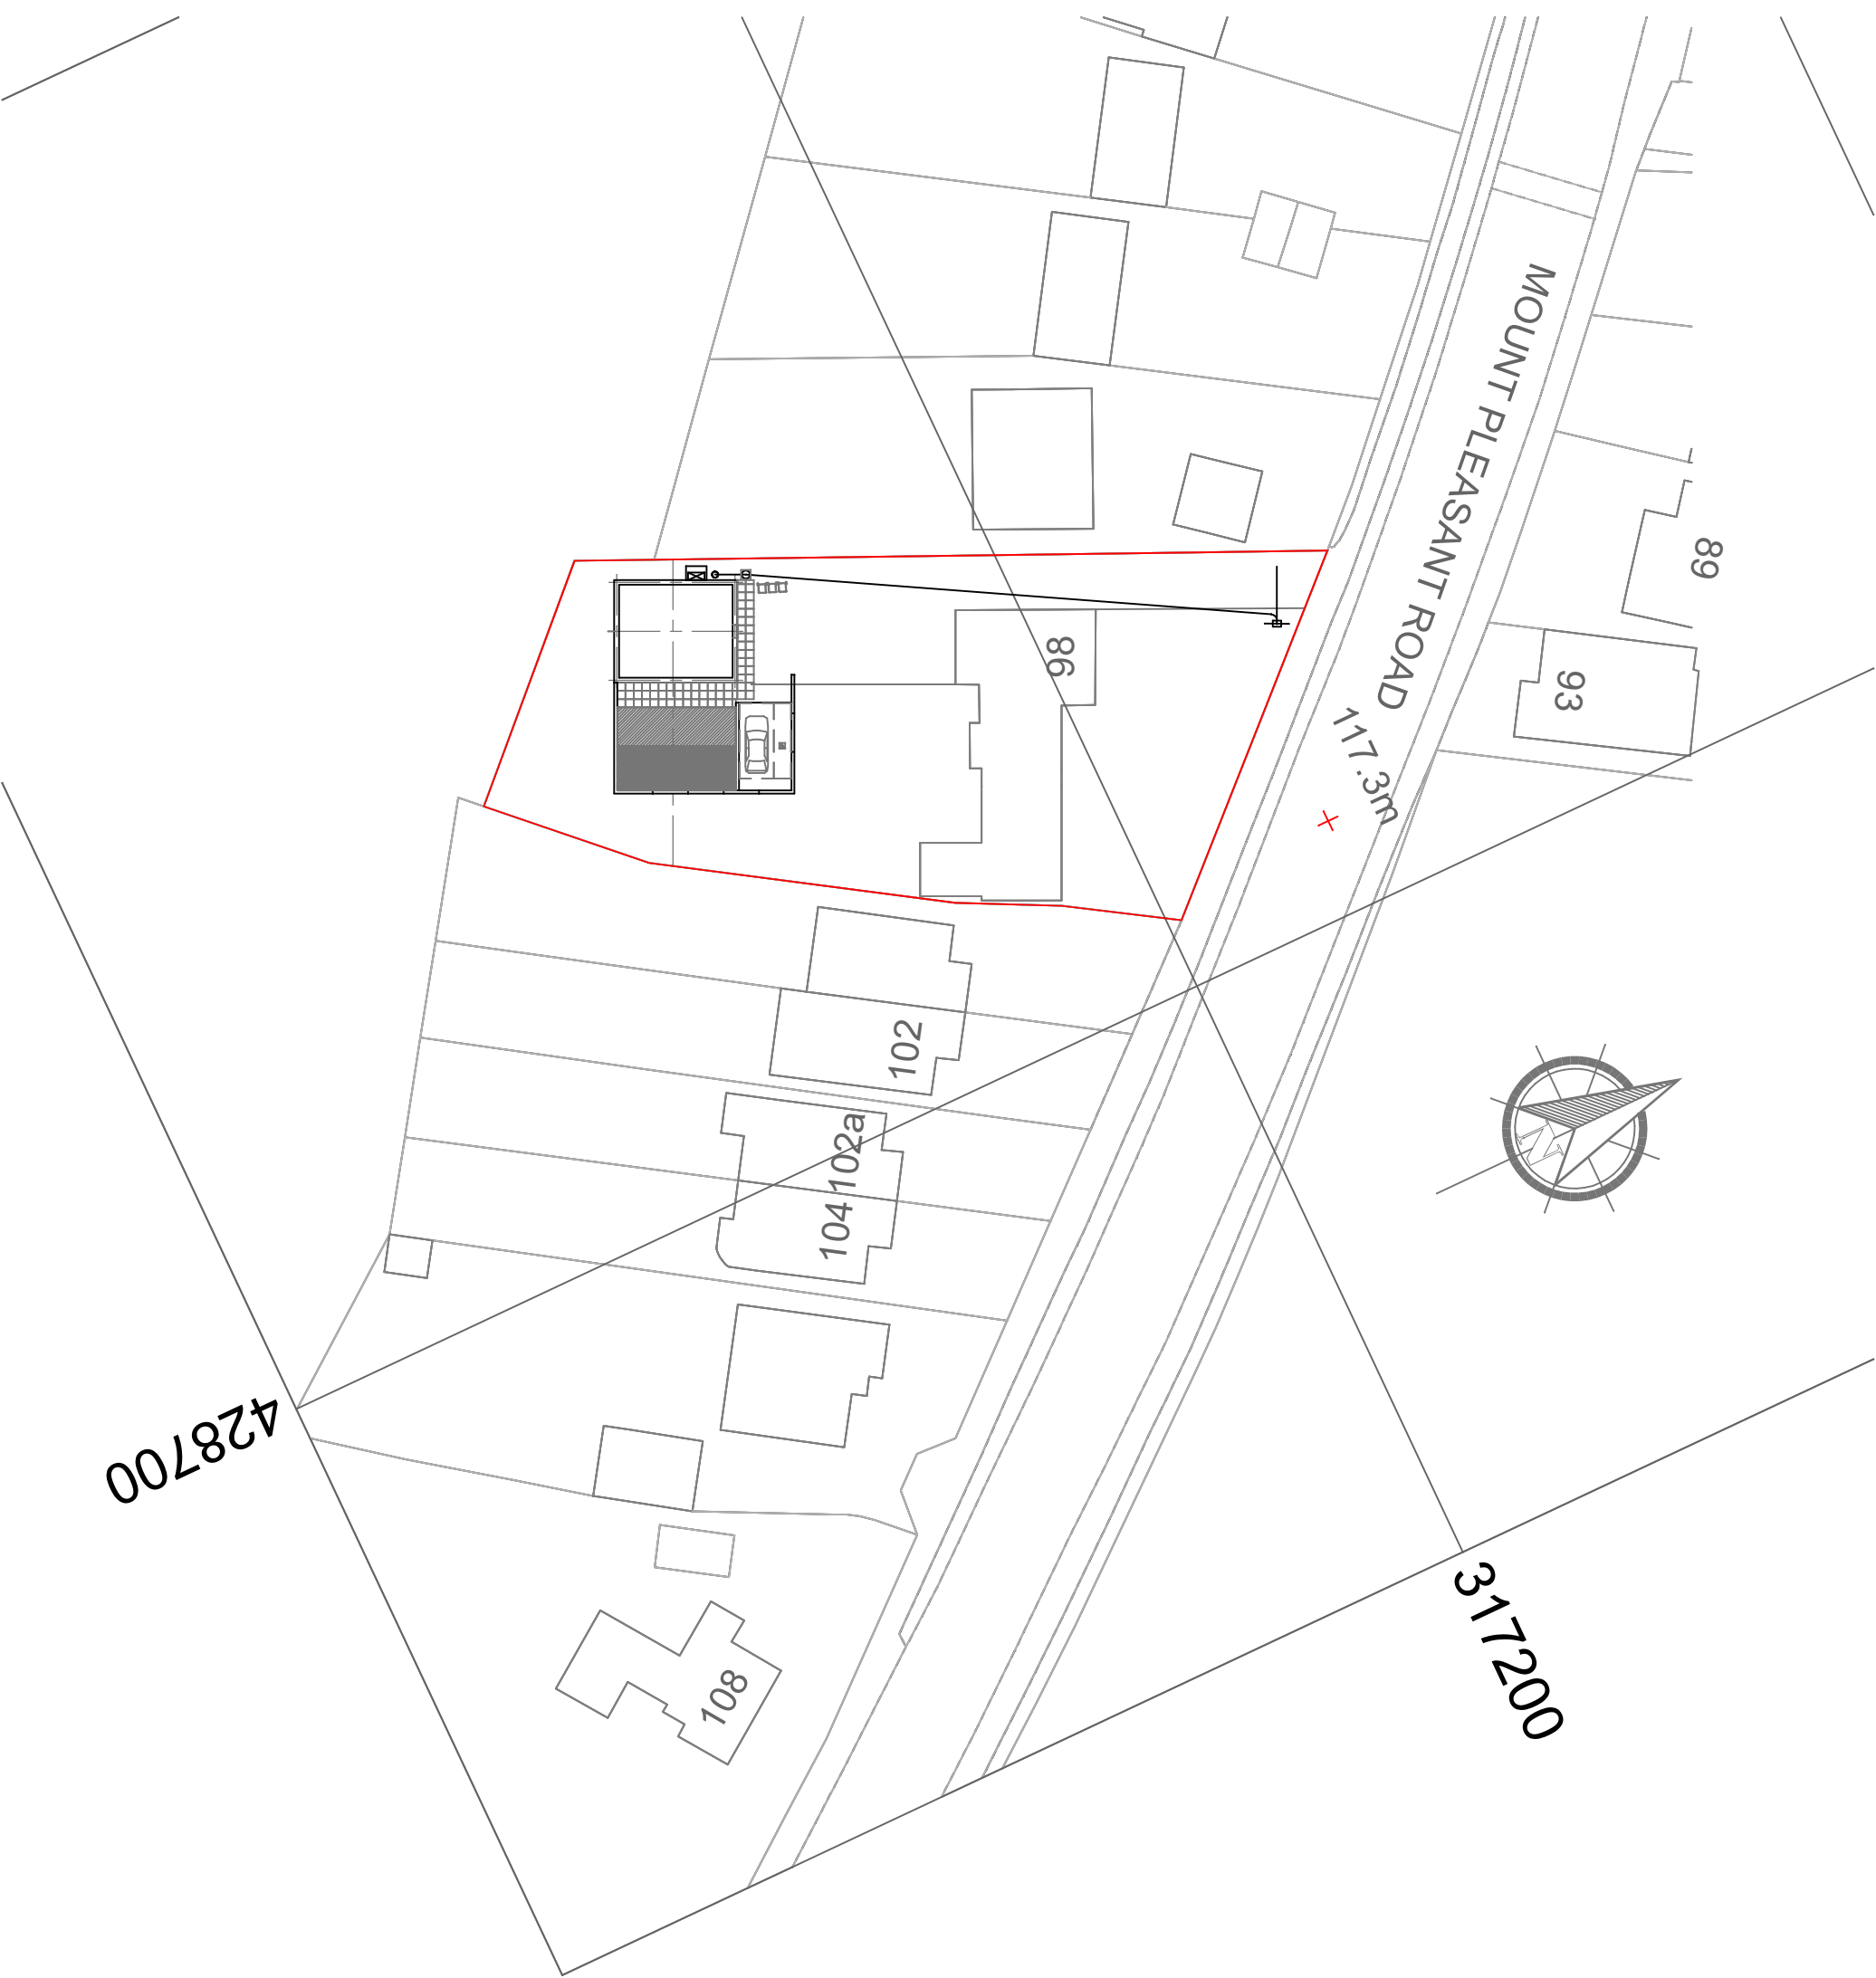

Block Plan 1:500 @ A1

SLR ARCHITECTURAL



SLR Architectural 7 Pingle Farm Road Swadlincote Derbyshire DE11 0QZ
Tel:- 0845 6430 021 Email: slr_architectural@btinternet.com

Ref				PLANNING SUBMISSION			
Drawn	SLR	Date	06/10/25	Scales	1:50 1:100 1:500 1:1250	@ A1	
Mr J. Smyth, Land to the rear of No98 Mount Pleasant Road, Castle Gresley, Swadlincote, DE11 9JG				Proposed Change of Use Existing Plans & Elevations			
				694-25-100			Rev