


CDM Regulations 2015
Denotes a significant hazard or difficult management procedure. Please refer to drawing notes for potential hazards. Main contractor to plan for mitigation measures in response to hazards.

CDM Regulations require that all projects are to:

- Have workers to be competent and are suitably skilled for the work they carry out;
- Contractors to provide appropriate supervision, instruction and information to all on site workers to provide a safe working environment;
- Have a written construction phase plan.

Worcester architects are appointed as 'Designer' only, unless a written appointment has been completed for the formal appointment as 'Principal Designer'

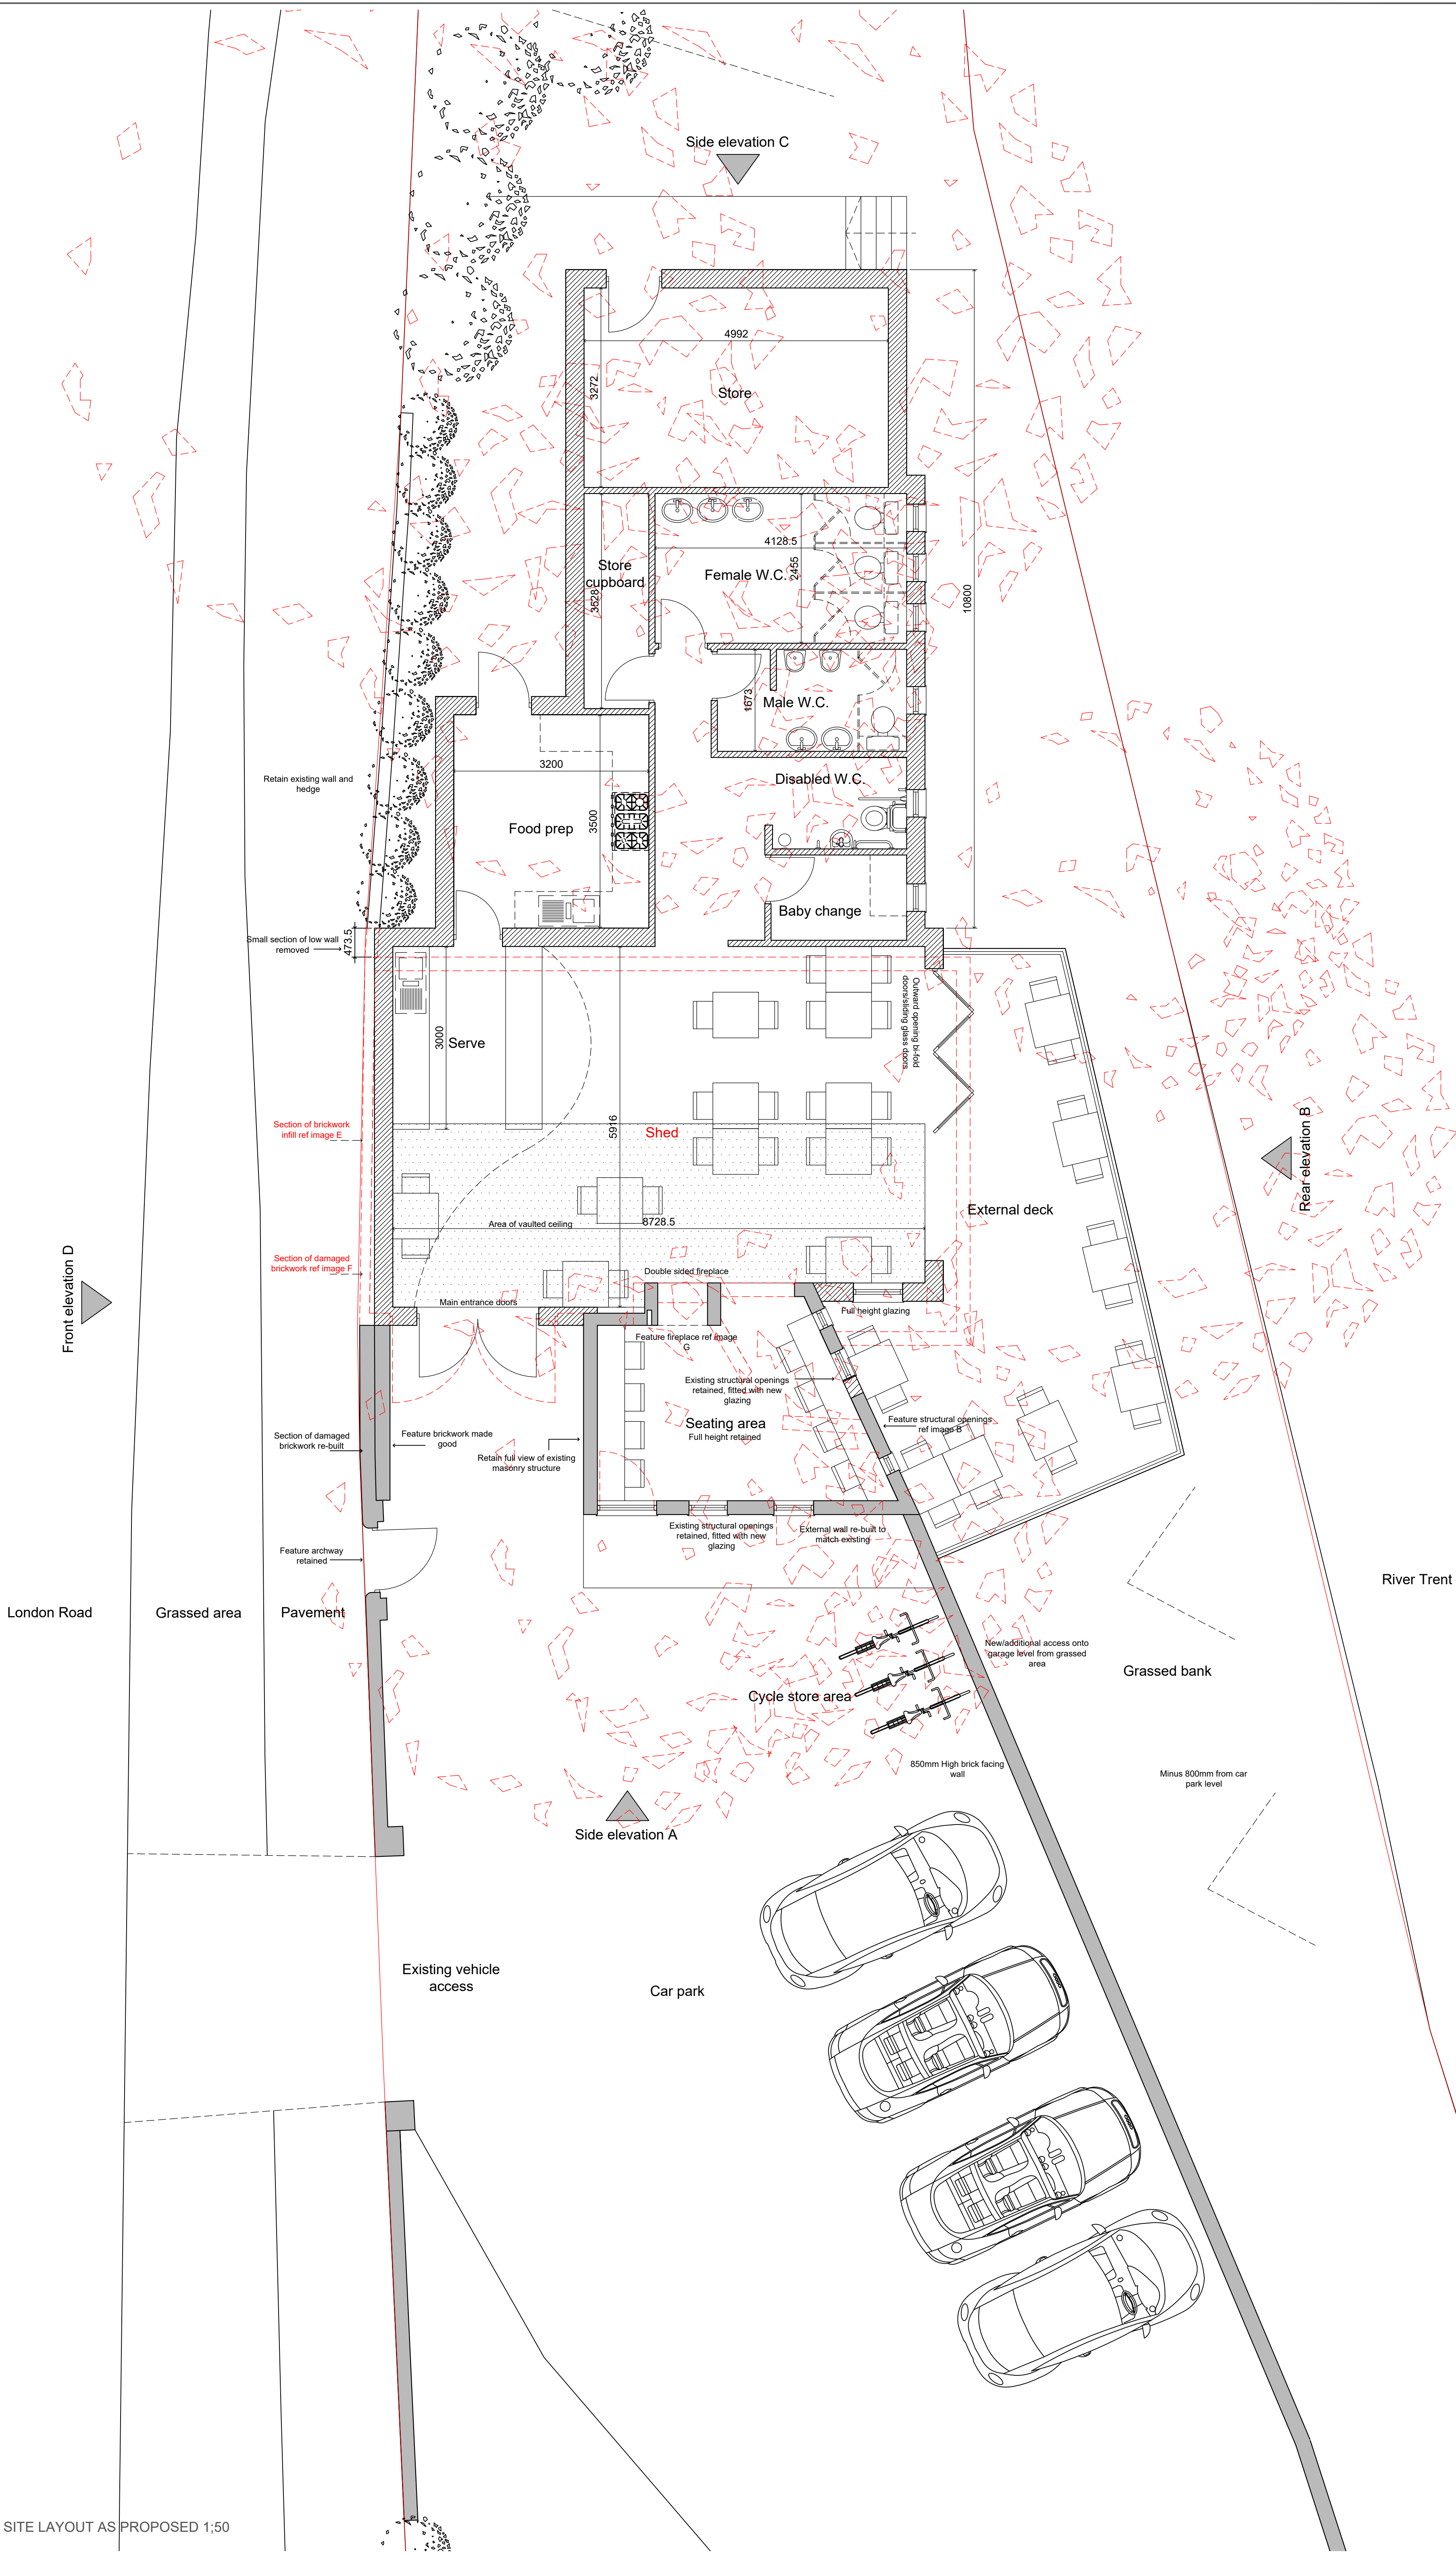

Planning application

A	Proposed extension extended	10.07.19
Rev	Note	Date

worcester architects
19 Poyser Lane Kirk Langley Ashbourne
DE6 4LR 07963780532 01332 824517
info@worcester-architects.co.uk
www.worcester-architects.co.uk



Project **Holden House, Canal Bank, Shardlow Derbyshire**
Drawing Title **Plan as proposed**

Scale 1:50
Sheet A1 Drawn By MS

Date	Job No.	Drawing No.	Revision
May '19	008 2019	004	A