


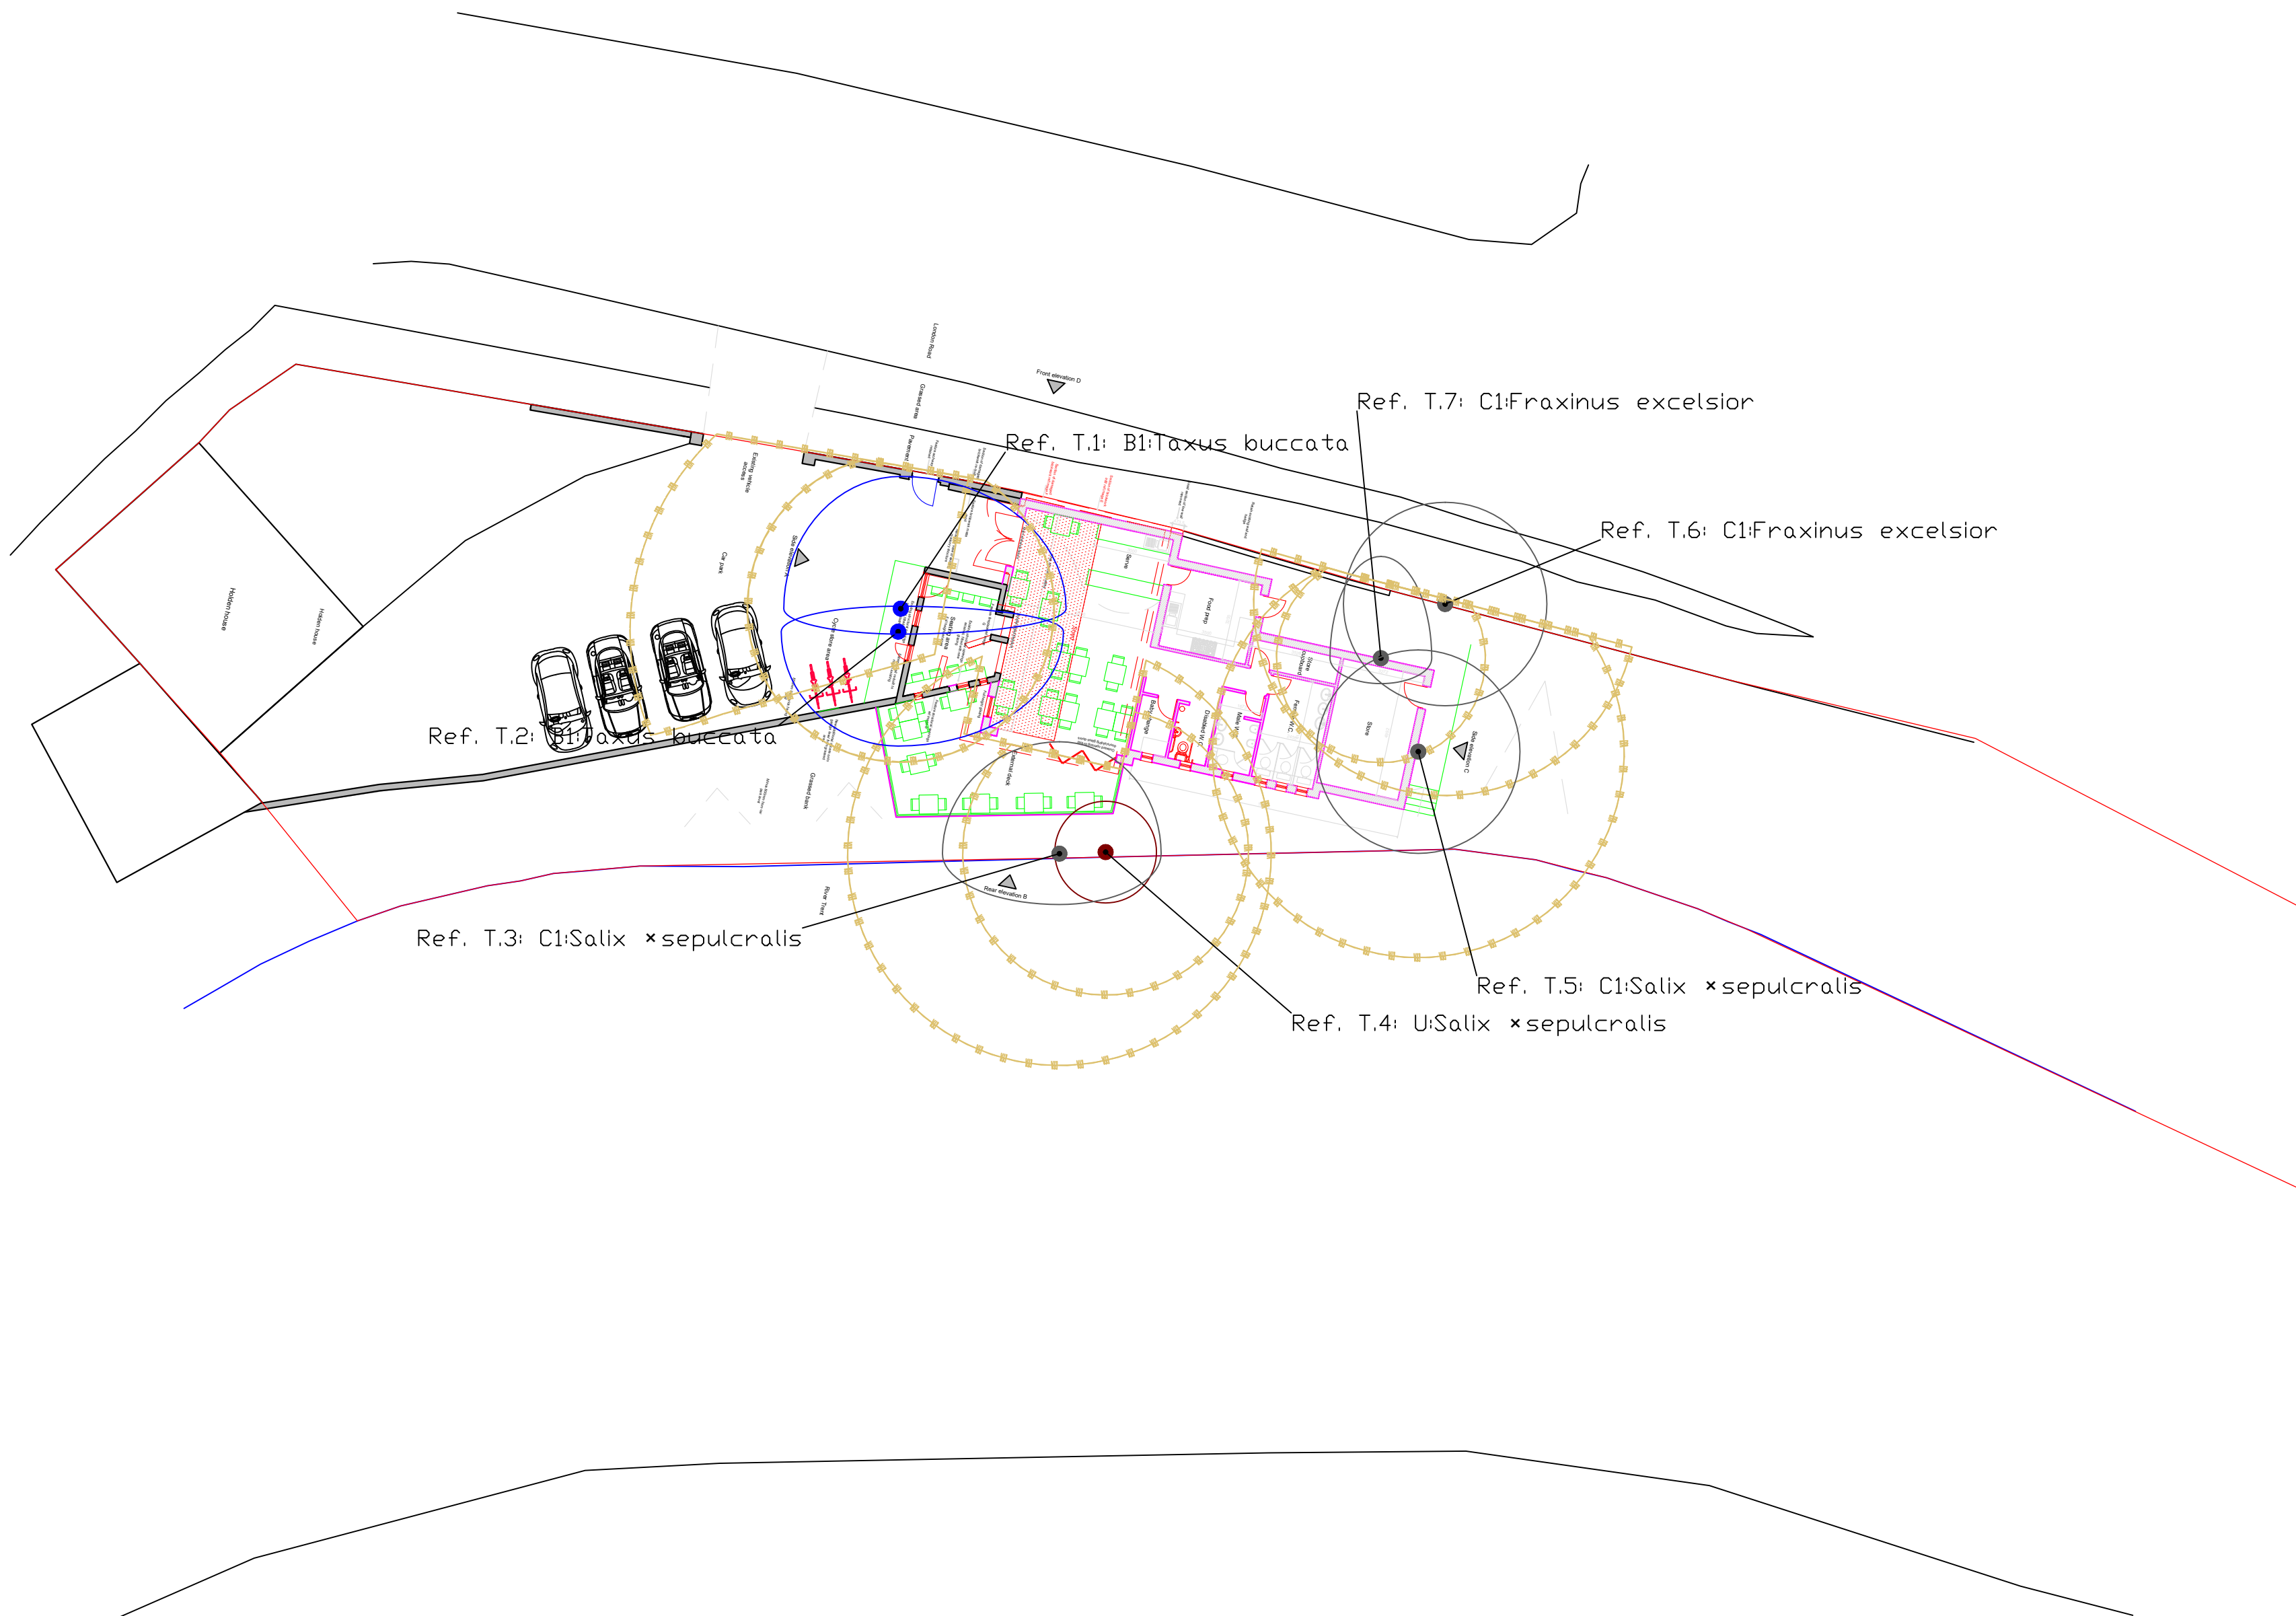

KEY

- Root Protection Area (RPA)
- Tree Stem
- T1 Tree No.

Guide To Tree Quality Assessment Categories

- A
- B
- C
- U

This drawing has been prepared in accordance with BS 5837:2012.

This drawing is intended to be printed and used in colour only, and for no purpose other than the consideration of trees in accordance with BS 5837.

THIS DRAWING IS CONFIDENTIAL AND MUST NOT BE REPRODUCED WITHOUT THE CONSENT OF APEX ENVIRONMENTAL LTD

CLIENT

Yulia Zadarko

PROJECT

AEL-18097
Holden House, 1 Canal Bank
Shardlow, Derby DE72 2GL

TITLE

Tree Constraints Plan
(New Layout)

DWN	DATE	CHK'D	DATE	APP'D	DATE	SCALE
RJH	18/08/2019					1:200

Apex Environmental Ltd
1 Boathouse Field, Lichfield,
Staffordshire,
WS13 6ND

Tel: 0121 249 1235
www.ael-treeconsultants.co.uk

Drawing Number

AEL-18097-TCNLP

A2

REV. A

