


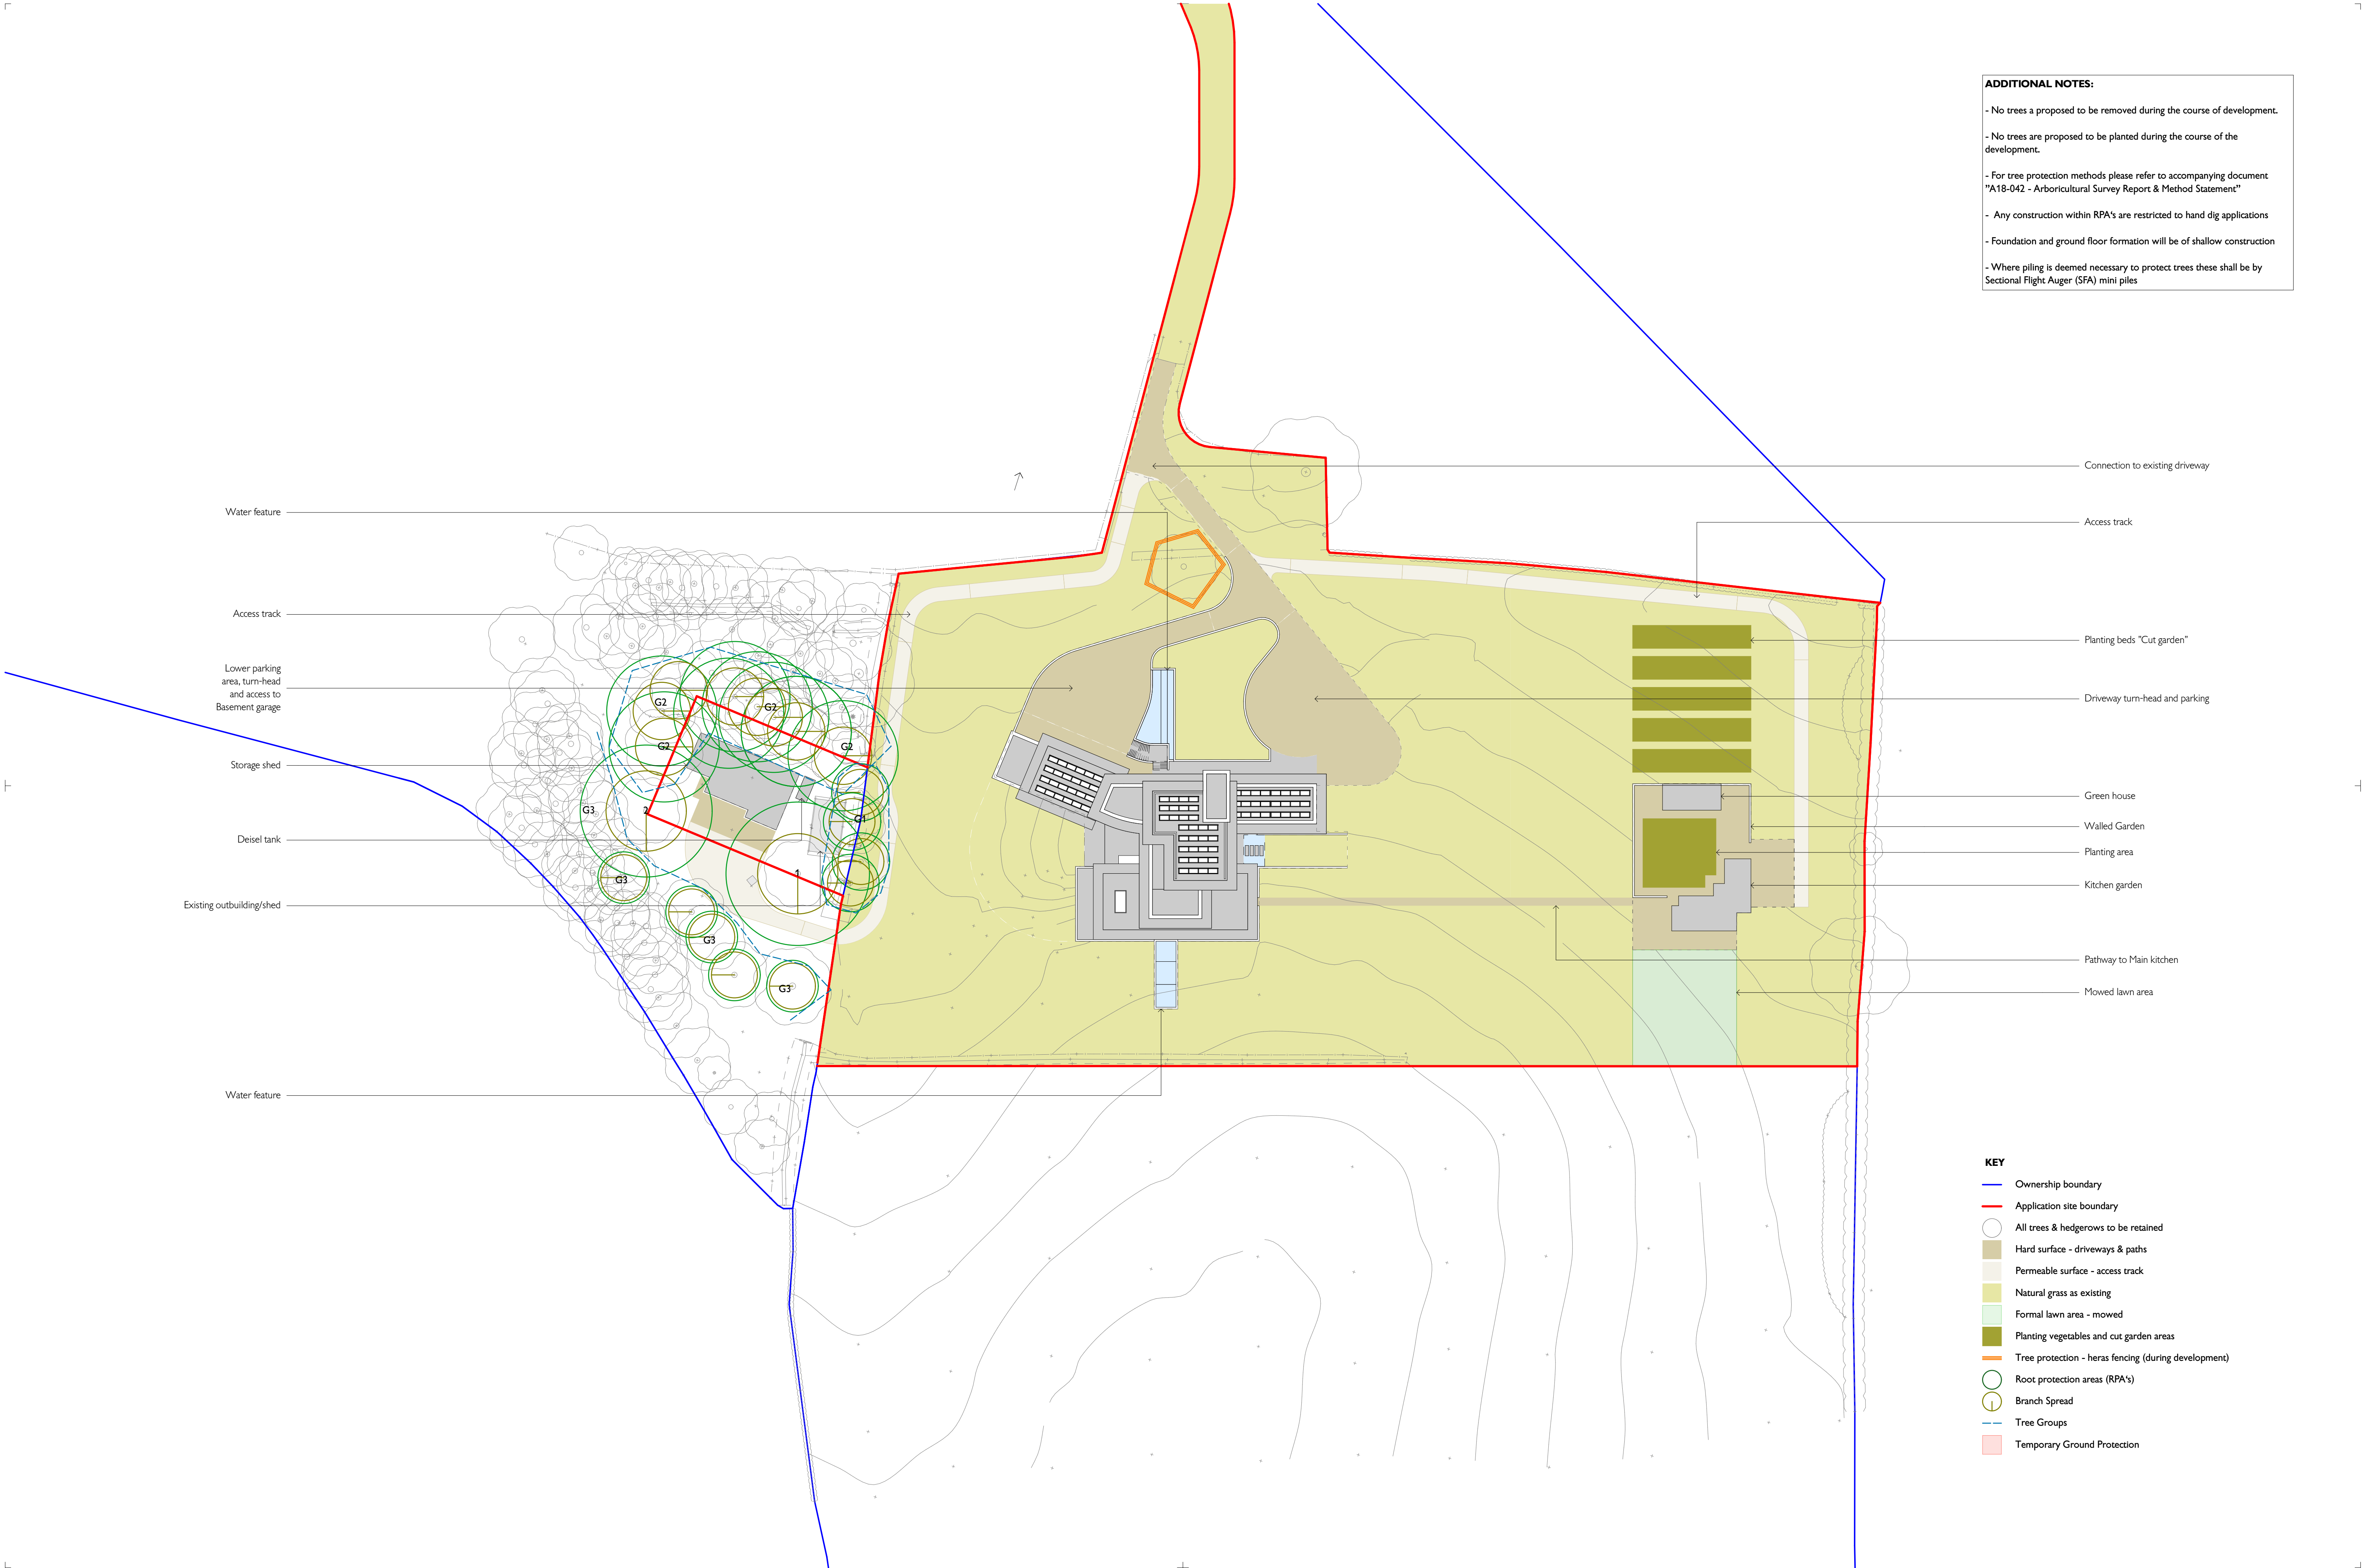

- ADDITIONAL NOTES:**
- No trees a proposed to be removed during the course of development.
 - No trees are proposed to be planted during the course of the development.
 - For tree protection methods please refer to accompanying document "A18-042 - Arboricultural Survey Report & Method Statement"
 - Any construction within RPA's are restricted to hand dig applications
 - Foundation and ground floor formation will be of shallow construction
 - Where piling is deemed necessary to protect trees these shall be by Sectional Flight Auger (SFA) mini piles

- KEY**
- Ownership boundary
 - Application site boundary
 - All trees & hedgerows to be retained
 - Hard surface - driveways & paths
 - Permeable surface - access track
 - Natural grass as existing
 - Formal lawn area - mowed
 - Planting vegetables and cut garden areas
 - Tree protection - heras fencing (during development)
 - Root protection areas (RPA's)
 - Branch Spread
 - Tree Groups
 - Temporary Ground Protection



REVISIONS
Rev A - Updated RPA's - PJ - 16.09.19

SCALE 1:500



COPYRIGHT ©
This drawing is copyright and issued to you in confidence. It must not be copied, used or disclosed, in whole or in part, to third parties without our written permission. It remains the property of JSA Architects Ltd and must be returned on request. © JSAE All dimensions are in millimetres unless stated otherwise. If in doubt ask. Do not scale from this drawing.

CLIENT
Wilson Family
PROJECT
Newton Park, Newton Road, Newton Solney, DE15 0TD
DRAWING
Proposed Landscaping & Tree Protection - Condition 5 - Rev A

DATE:
18/09/2019
SCALE:
1:500
SHEET SIZE:
A1

DRAWN BY:
PJ
CHECKED BY:
JS
STATUS:
PL

PROJECT NO:
A18-042
DWG NO:
150
REV:
A

JSA ARCHITECTS
JSA Architects Ltd
Sutton Bridge Studios, Derby DE1 3NF
01332 460444
www.jsa.design