


All Proposed Trees & Hedges are indicative. This Layout is to be read in Conjunction with the soft landscaping Layout.

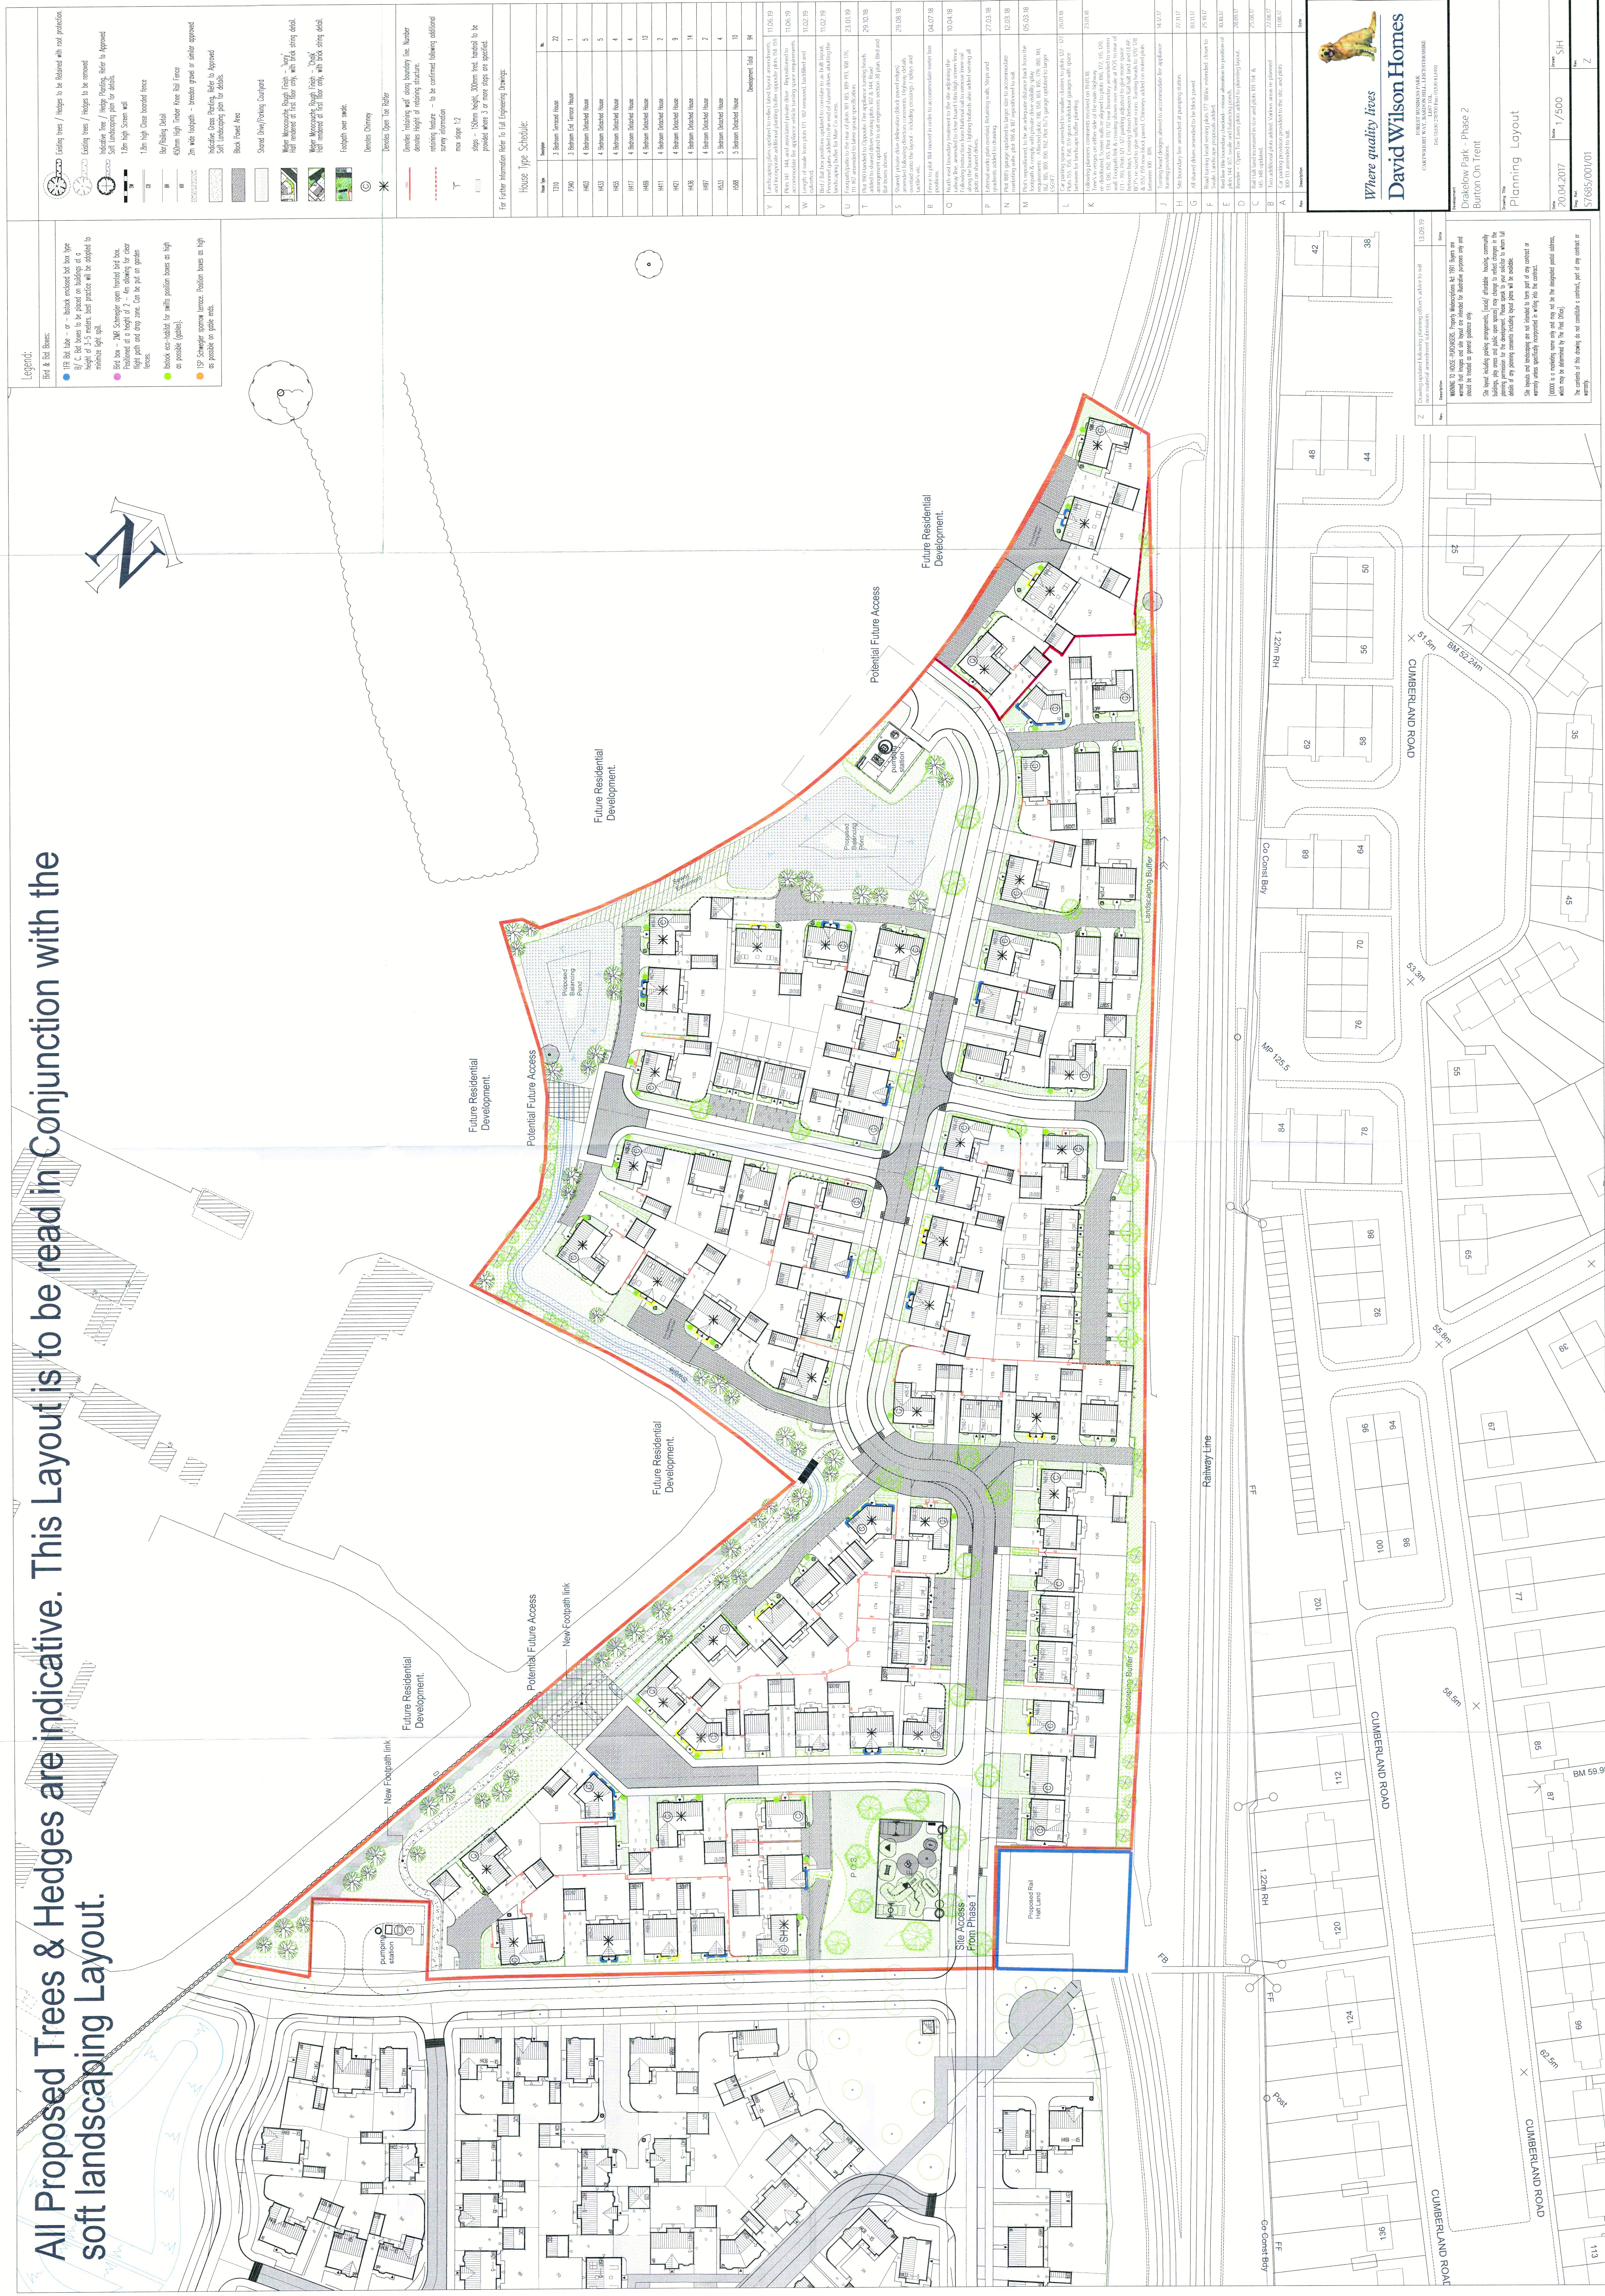

Where quality lives

David Wilson Homes

FOREST BUSINESS PARK
 CARLWORTH WAY, BARDON HILL, LEICESTERSHIRE
 LE19 4RQ
 TEL: 01530 292700 FAX: 01530 414391

Case No.	Date	Time	Driver
20-04-2017	1/500	SH	
57685/001/01			Z