


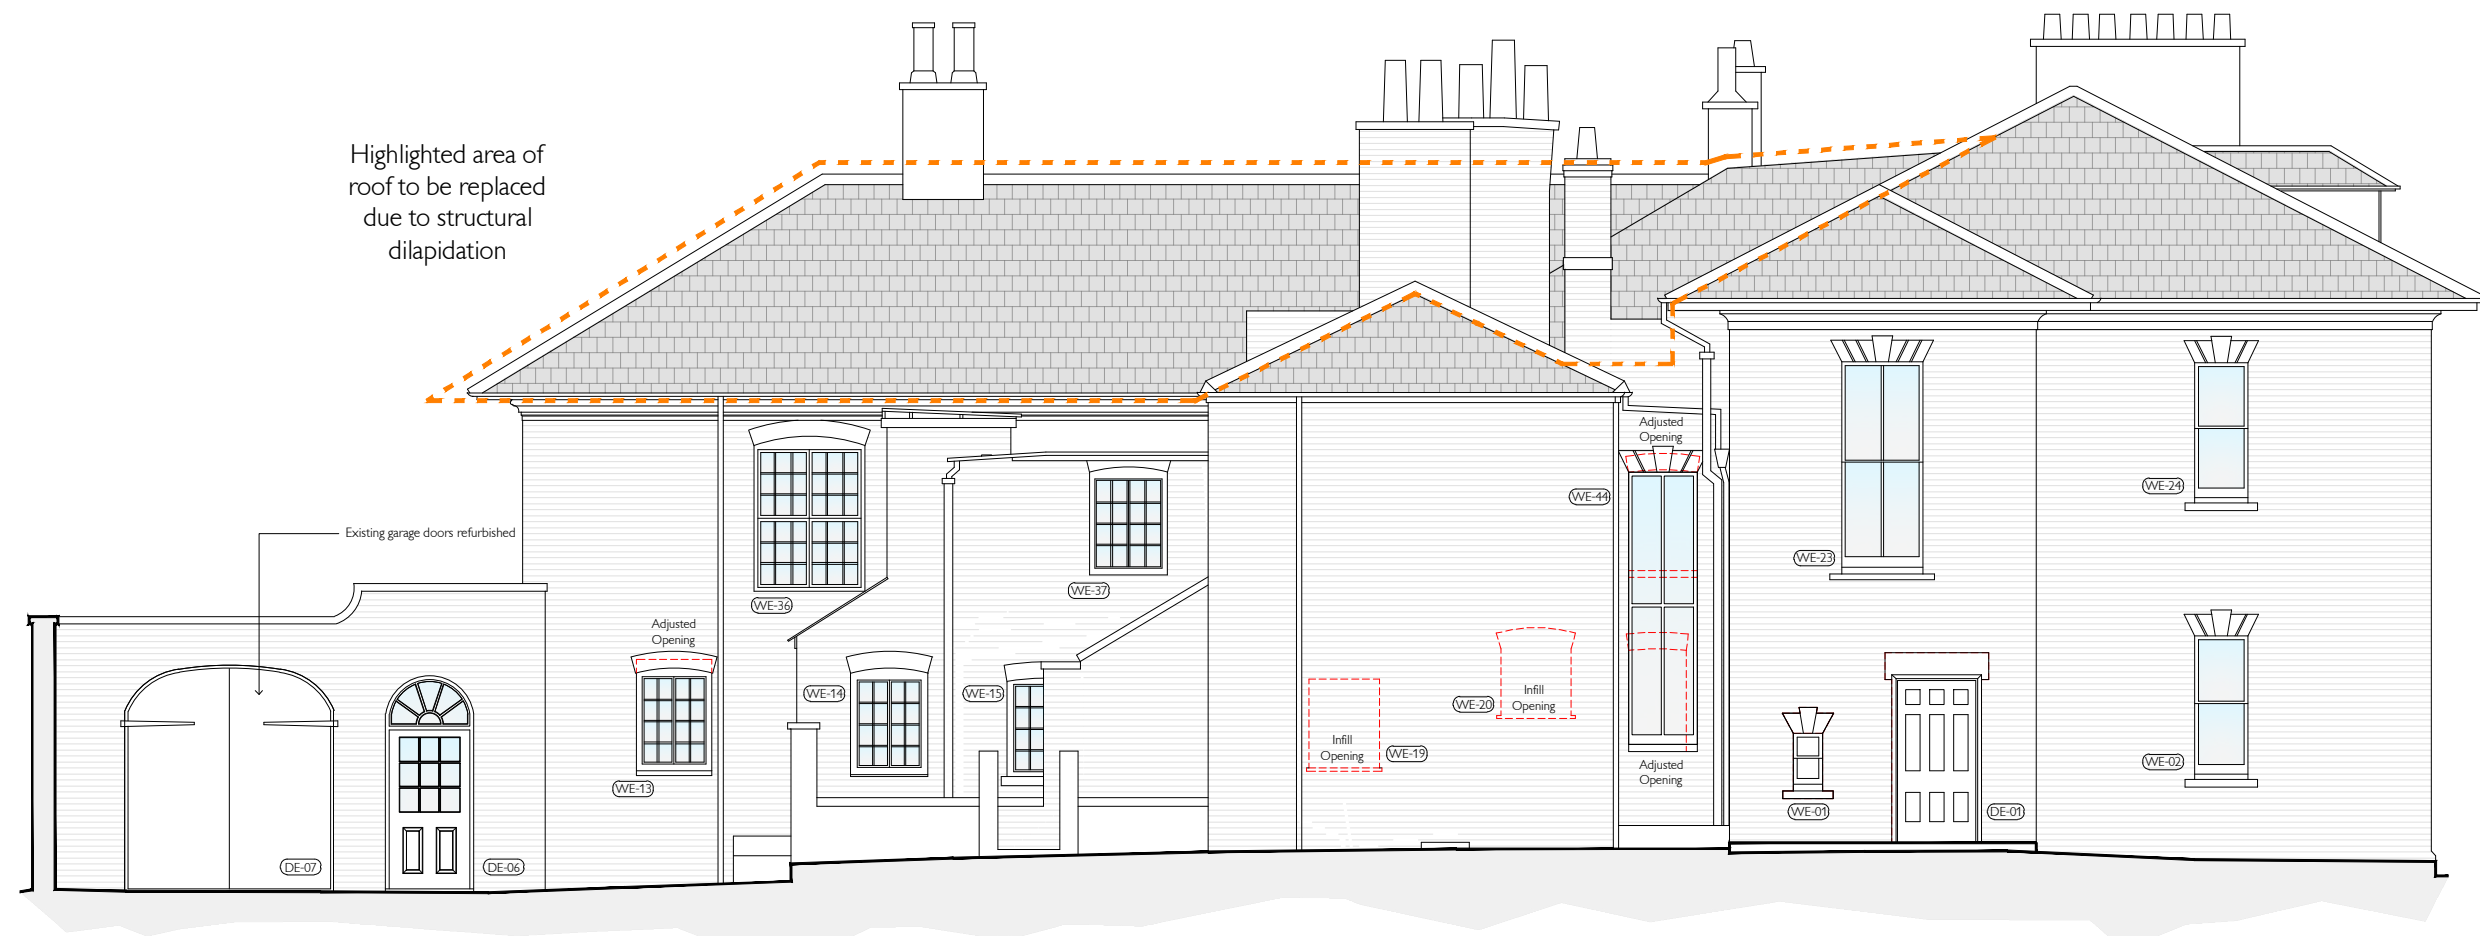

Rear Elevation
(Facing South)



Side Elevation
(Facing West)



Front Elevation
(Facing North)



Side Elevation
(Facing East)



Roadside Elevation
(Facing East)



Example image of proposed
cast aluminum heritage
range rainwater goods