


1:200 Scale at A1 Size

© 2019 Copyright Of This Drawing Is Held With S G Design Studio Ltd.
This Drawing Is Not To Be Scaled From By Contractors / Developers.
To Be Read In-Conjunction With All Architects And Engineers'
Drawings.
All Dimensions, Spans And Roof Pitches Are To Be Checked Before
Works Commence And Fabrication.
Discrepancies Are To Be Reported To S G Design Studio Limited
Immediately.

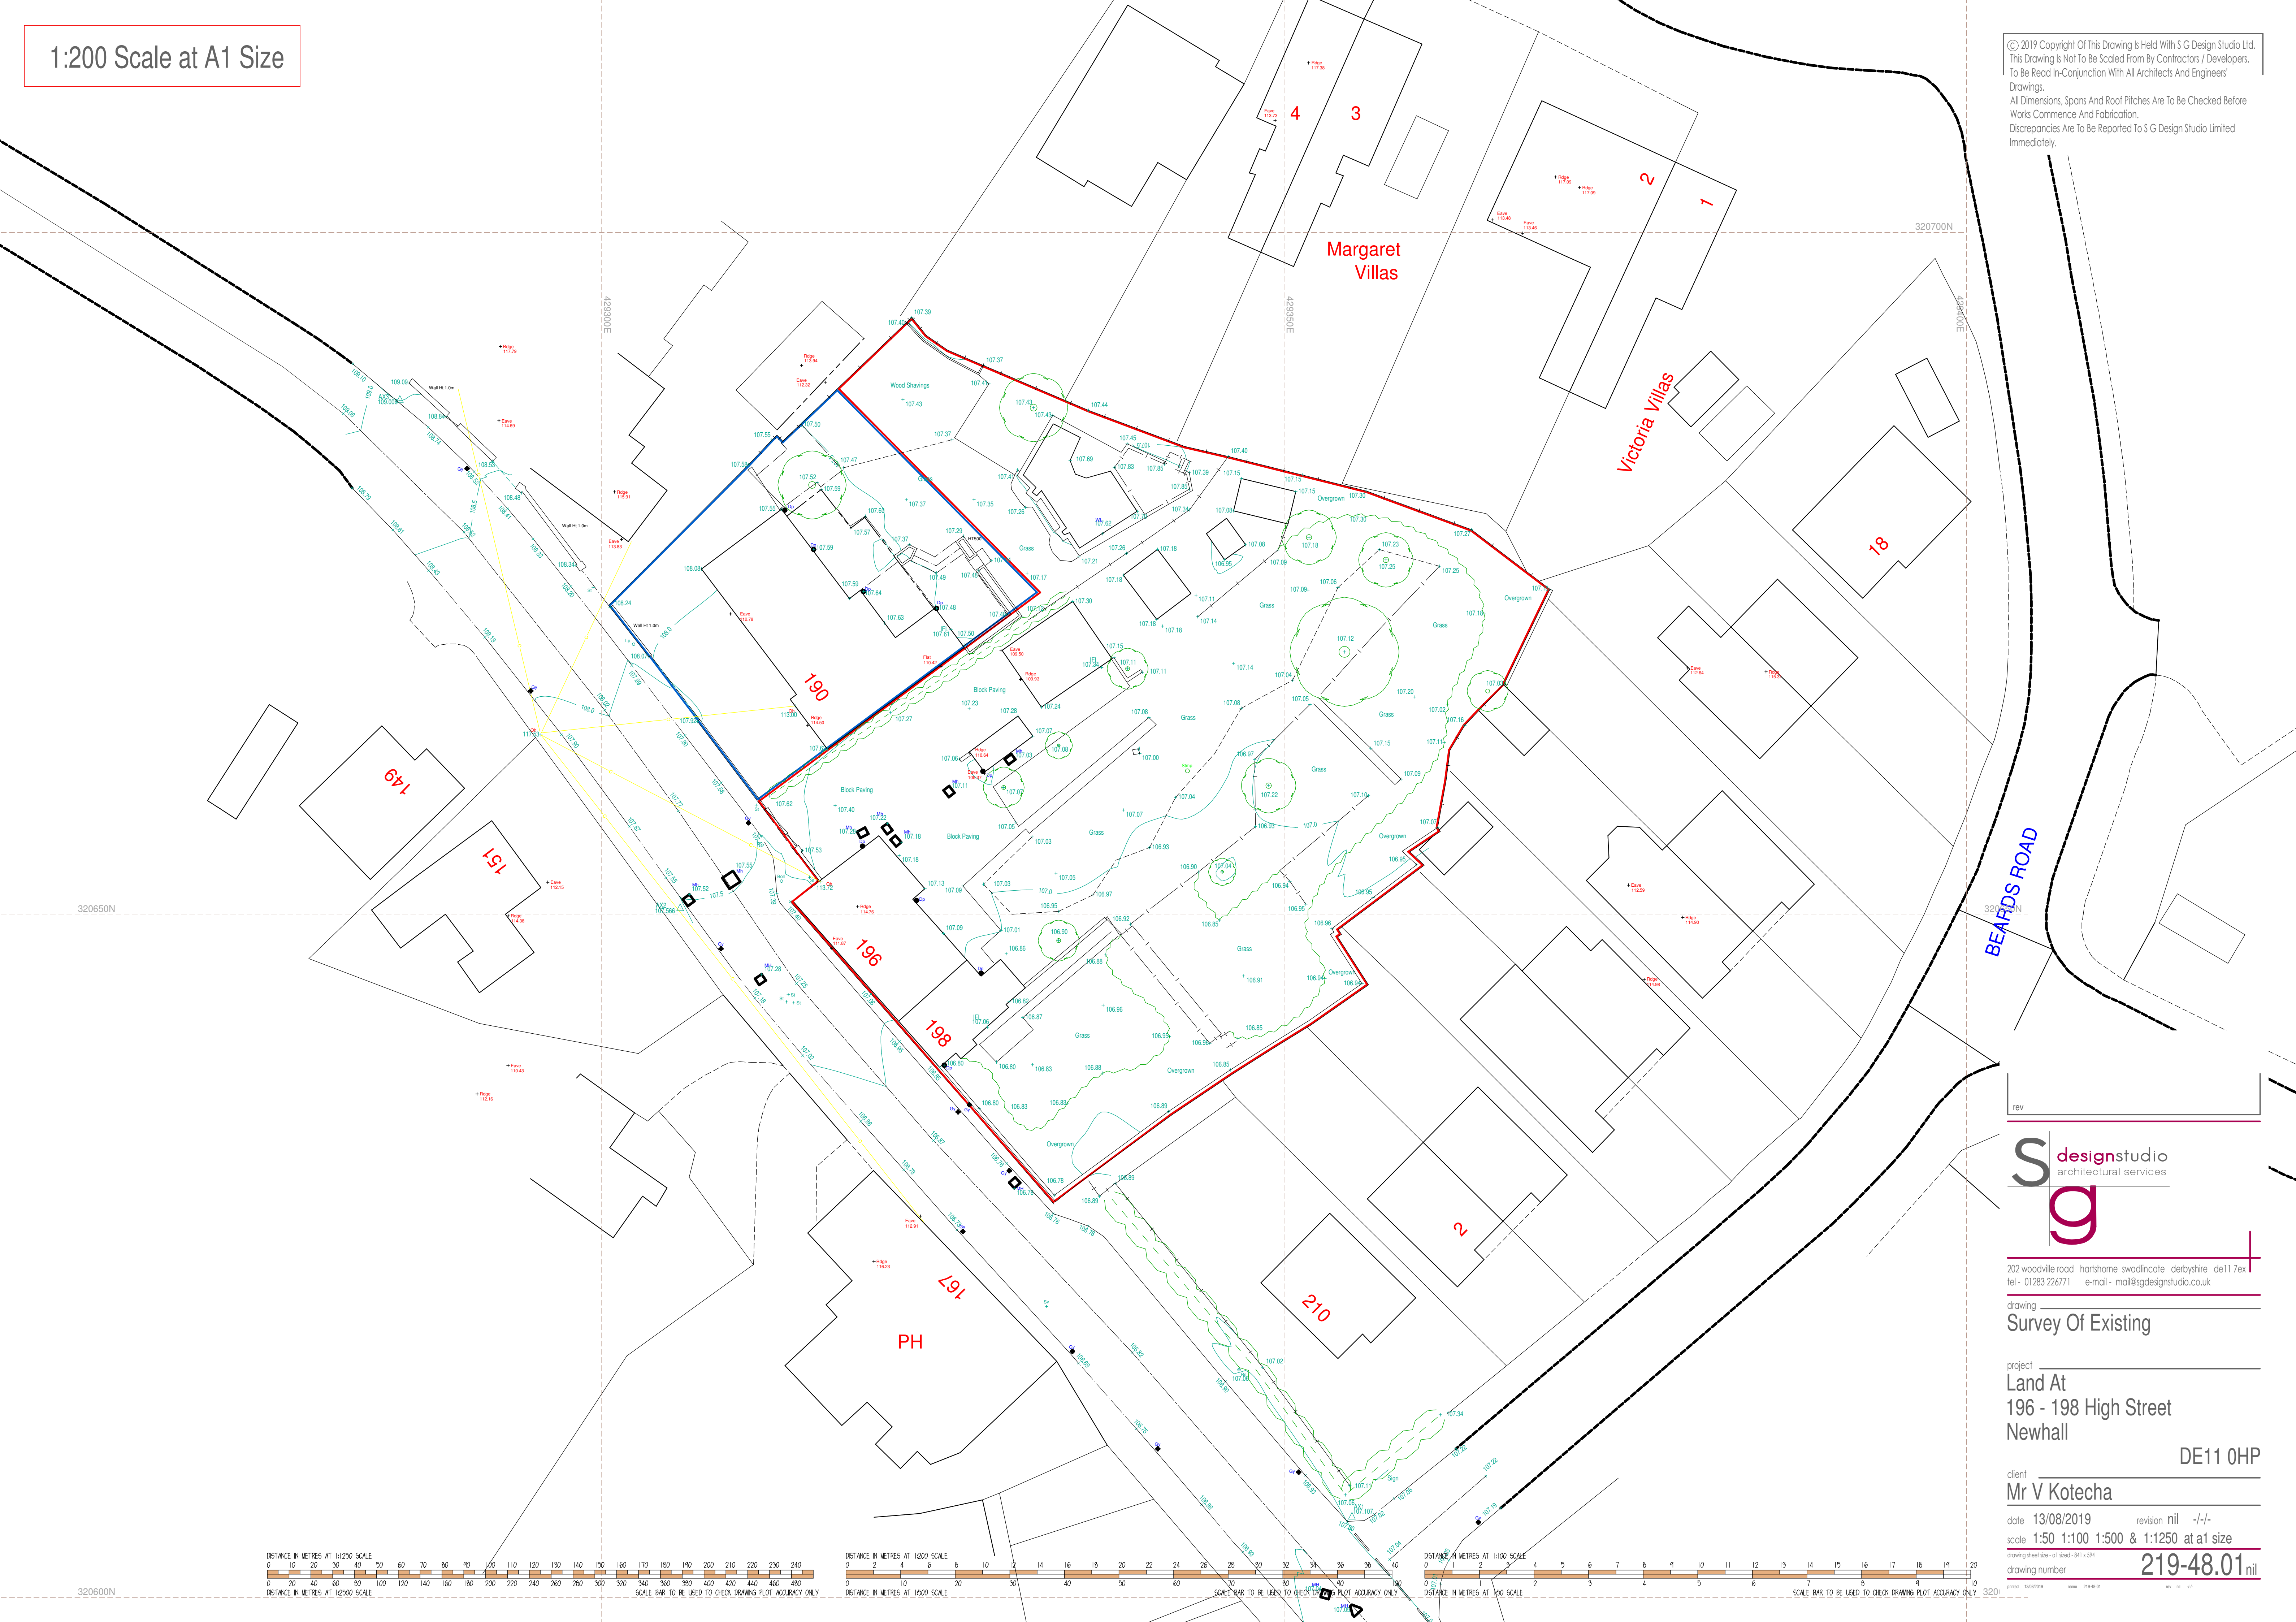

rev

202 woodville road hartshome swadlincote derbyshire de11 7ex
tel - 01283 226771 e-mail - mail@sgdesignstudio.co.uk

Survey Of Existing

Land At
196 - 198 High Street
Newhall

Client Mr V Kotecha

date 13/08/2019 revision nil -/-/
scale 1:50 1:100 1:500 & 1:1250 at a1 size
drawing sheet size - a1 sized - 841 x 594
drawing number 219-48.01 nil

created	13/08/2019	name	215-48-01	rev	nil	---
---------	------------	------	-----------	-----	-----	-----

DISTANCE IN METRES AT 1200 SCALE

0 2 4 6 8 10 12 14 16 18 20 22 24 26 28 30 32 34 36 38 40

DISTANCE IN METRES AT 1500 SCALE

0 10 20 30 40 50 60

SCALE BAR TO BE USED TO CHECK DRG PLOT ACCURACY ONLY

1500