


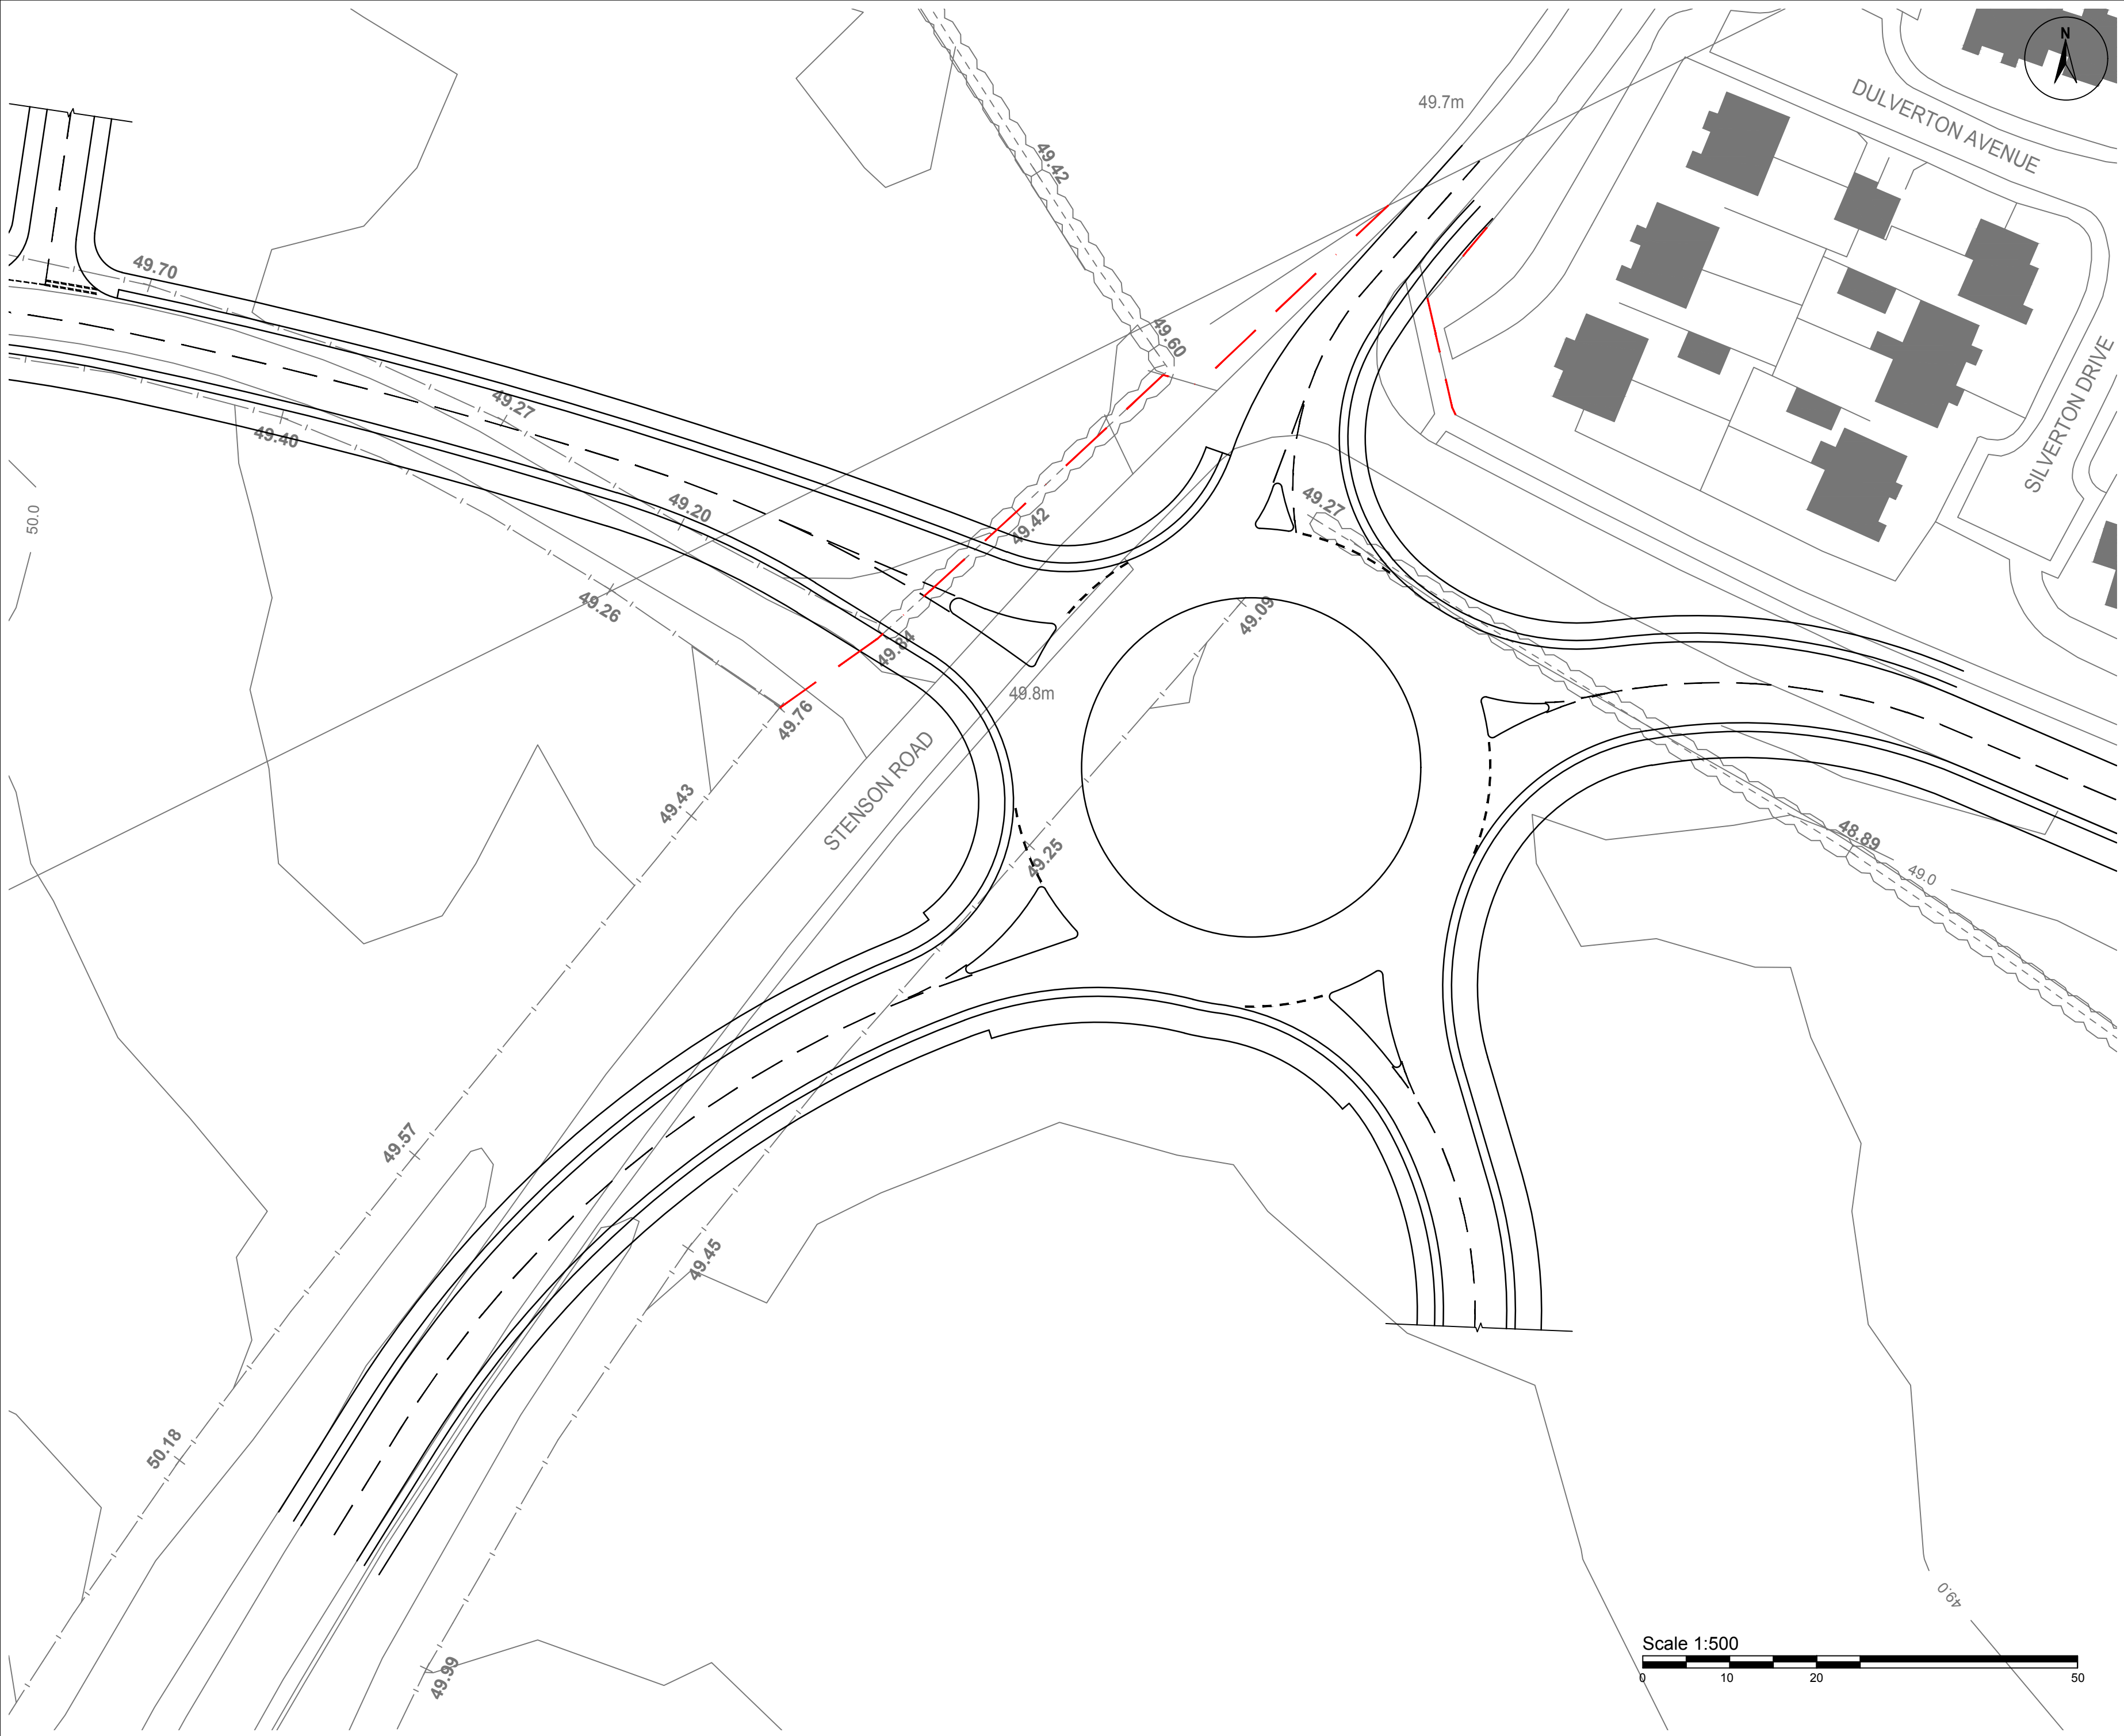

- © 2019 RPS Group
- NOTES
1. This drawing has been prepared in accordance with the scope of RPS's appointment with its client and is subject to the terms and conditions of that appointment. RPS accepts no liability for any use of this document other than by its client and only for the purposes for which it was prepared and provided.
 2. If received electronically it is the recipients responsibility to print to correct scale. Only written dimensions should be used.
 3. This drawing is to be read in conjunction with all relevant scheme drawings.

Rev	Description	By	CB	Date
-----	-------------	----	----	------



MAKING
COMPLEX
EASY

140 London Wall, London, EC2Y 5DN
T: +44(0)20 7280 3300 E: transport@rpsgroup.com

Client Hallam land Management

Project Wragley Way, Derby

Title Proposed Highway Improvements
Junction 15

Status PRELIMINARY	Drawn By AJ	PM/Checked by MA
Project Number JNY9033	Scale @ A2 1:500	Date Created May 2019

RPS Drawing/Figure Number
JNY9033-13

Rev

rpsgroup.com