


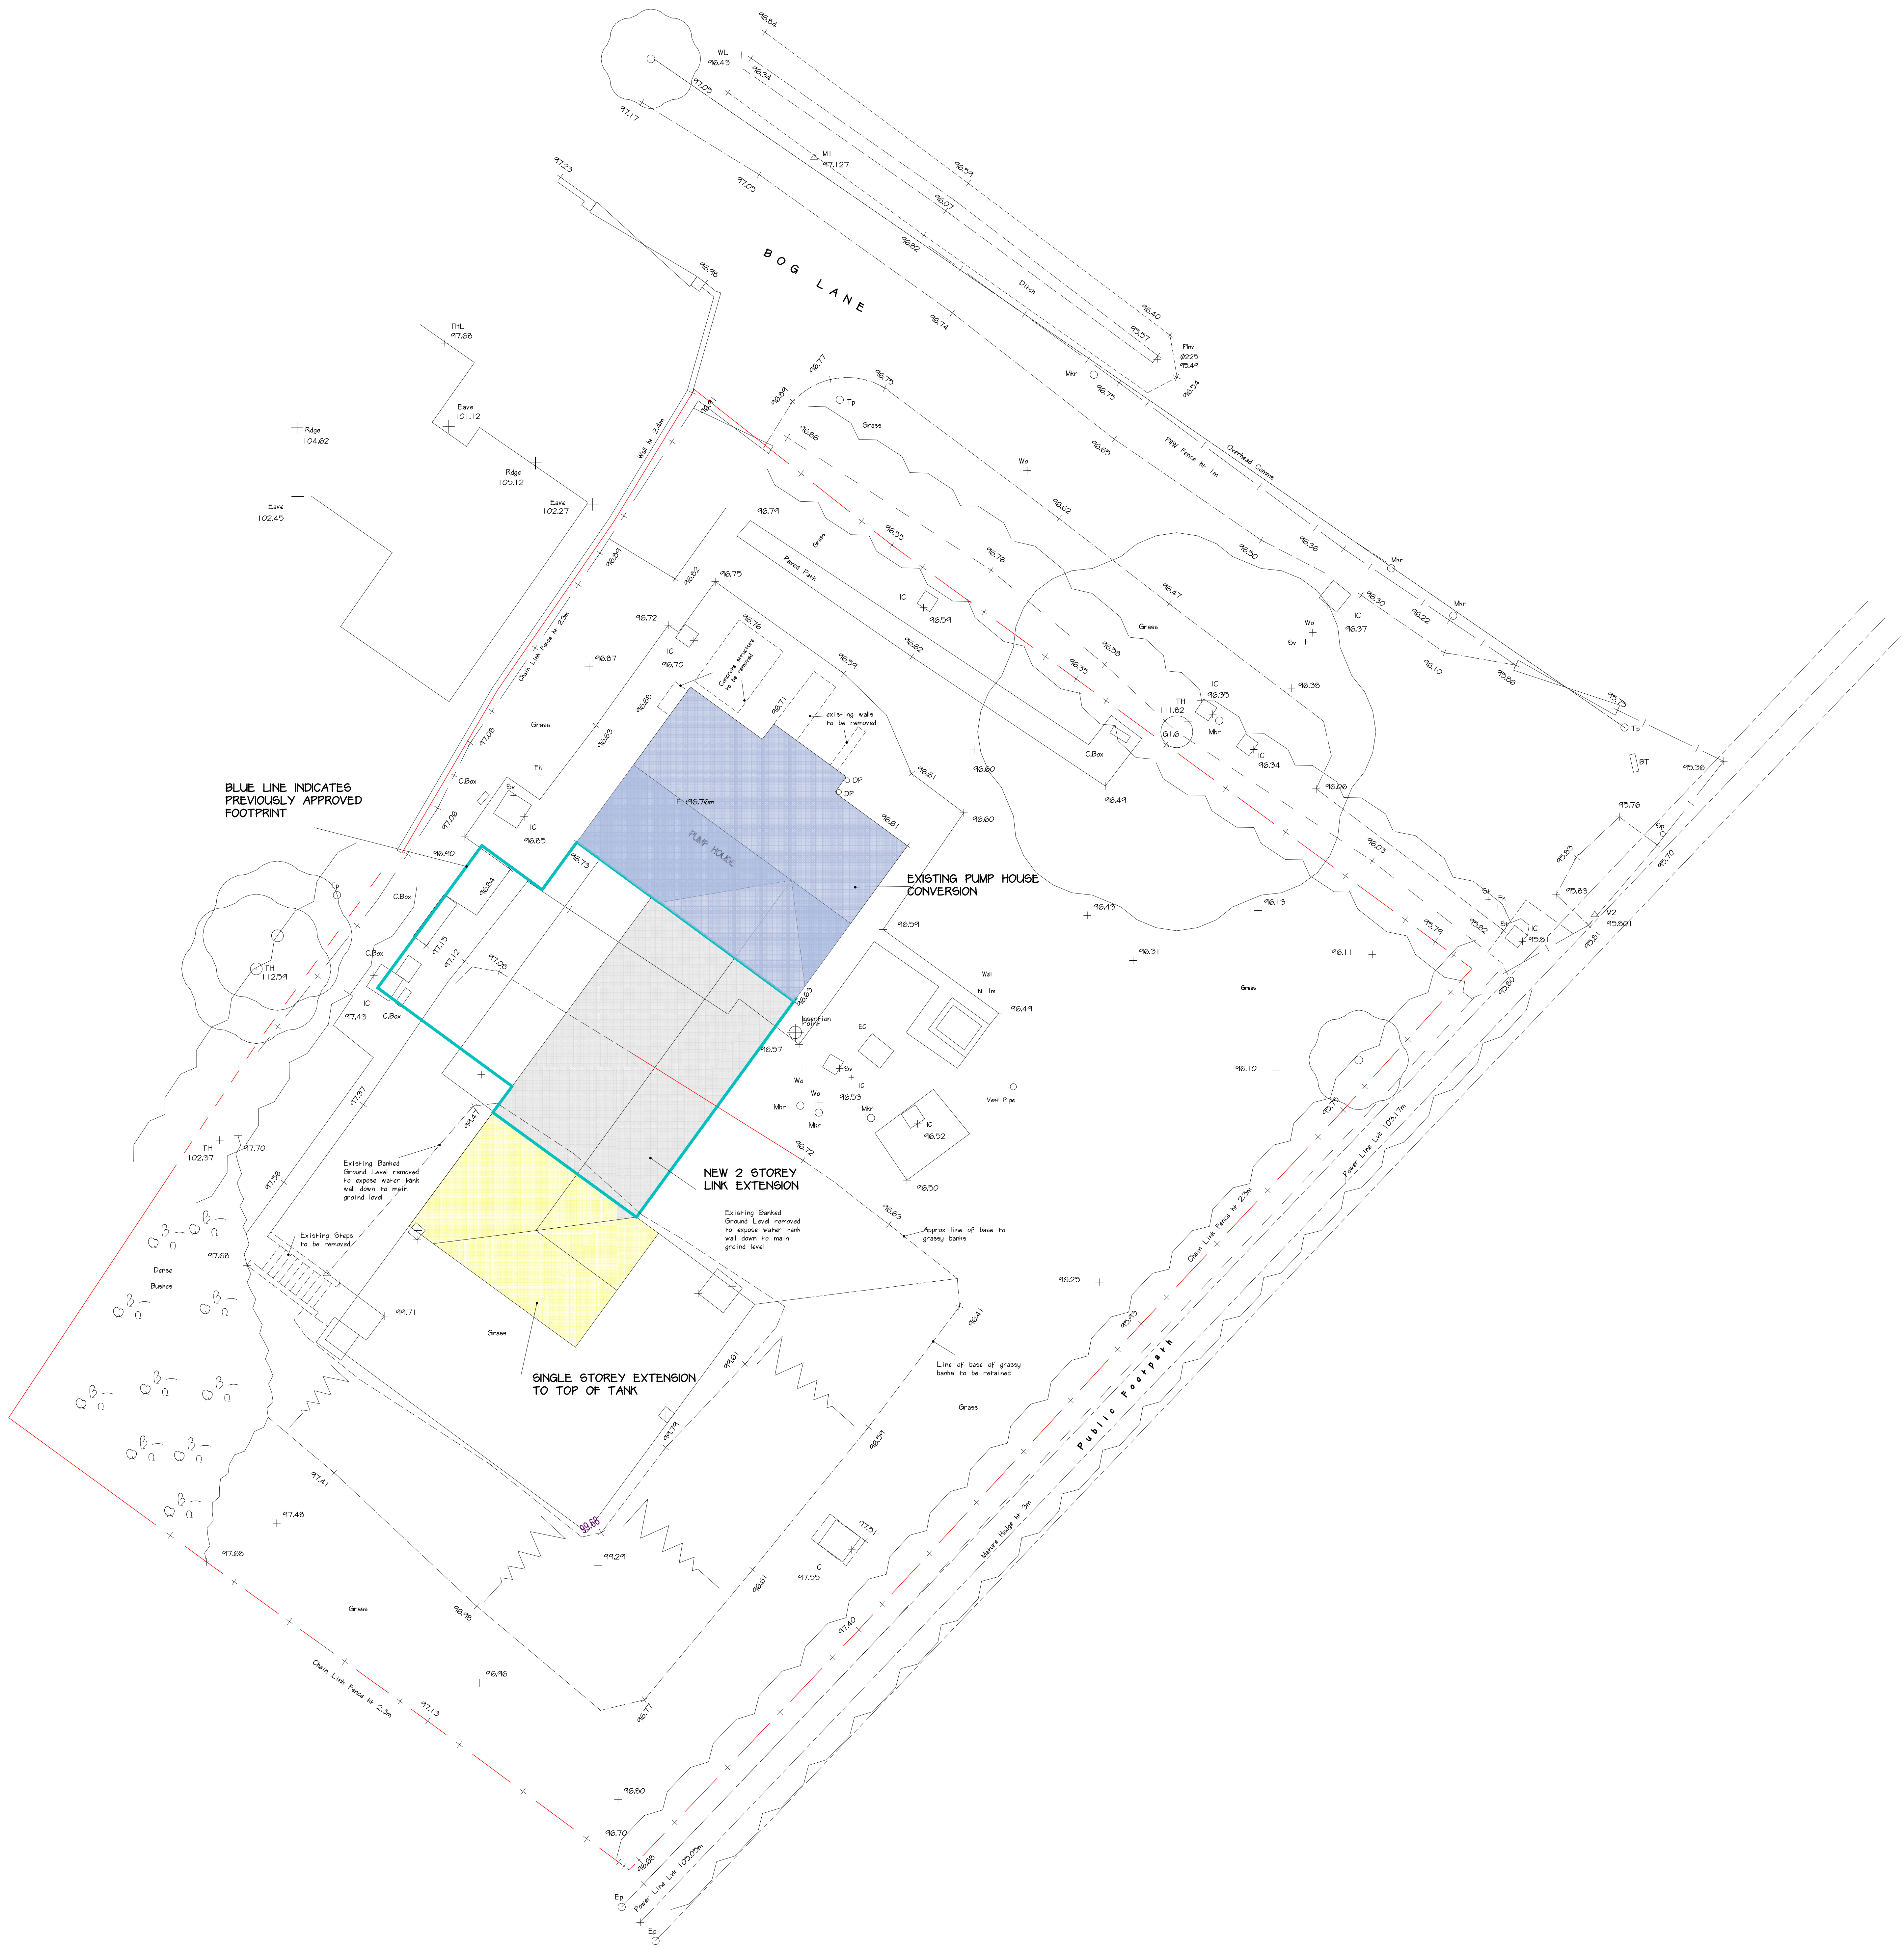

BLUE LINE INDICATES
PREVIOUSLY APPROVED
FOOTPRINT

NEW 2 STOREY
LINK EXTENSION

SINGLE STOREY EXTENSION
TO TOP OF TANK

EXISTING PUMP HOUSE
CONVERSION

PUMP HOUSE

SHADED AREA = EXISTING PUMP HOUSE

SHADED AREA = PROPOSED 2 STOREY EXTENSION LINK

SHADED AREA = PROPOSED SINGLE STOREY EXTENSION TO TANK

This Drawing is the Copyright of J.E.D. Design (A.S.) Ltd
and is not to be reproduced without prior consent

REVISIONS

Rev	Description	Date	By

NOTES

Job:
Proposed Conversion/ Extensions
to Existing Pump House/ Water
Tank to Form Dwelling,
Bog Lane,
Melbourne.

For:
MR D CHALLEN
& Ms H. FITZGERALD

Title:
Proposed Site Layout

Scale: 1:100 Drawn By: JED/14 Date: Sep 14 Rev:

J.E.D. Design
(Architectural Services) Ltd
Member of the Chartered Institute of Architectural Technicians
The Drawing Room, 27, Knights End Road, Great Bowden, Leics, LE16 7EY
Tel: 01858 440703 Email: jed@btconnect.com Mobile: 07760 24851

