


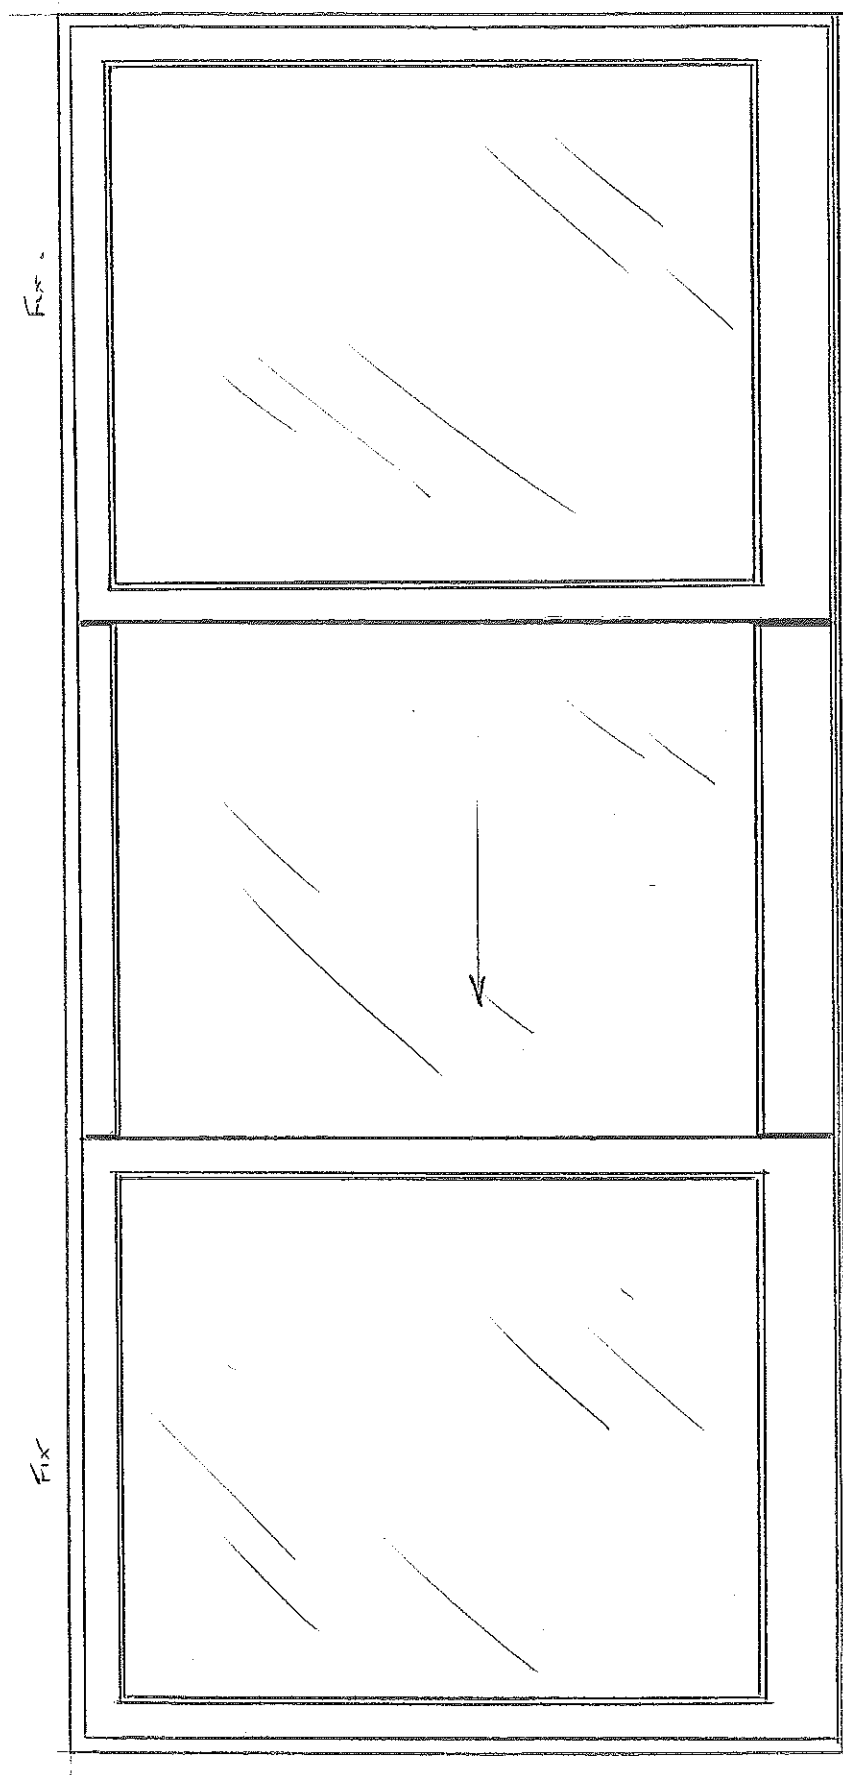


2100 o/m.


4605
o/a.

SLIDING DOOR SET.
SCALE 1:20

SECTION THROUGH
SIDE ELEVATION

SCALE 1:2

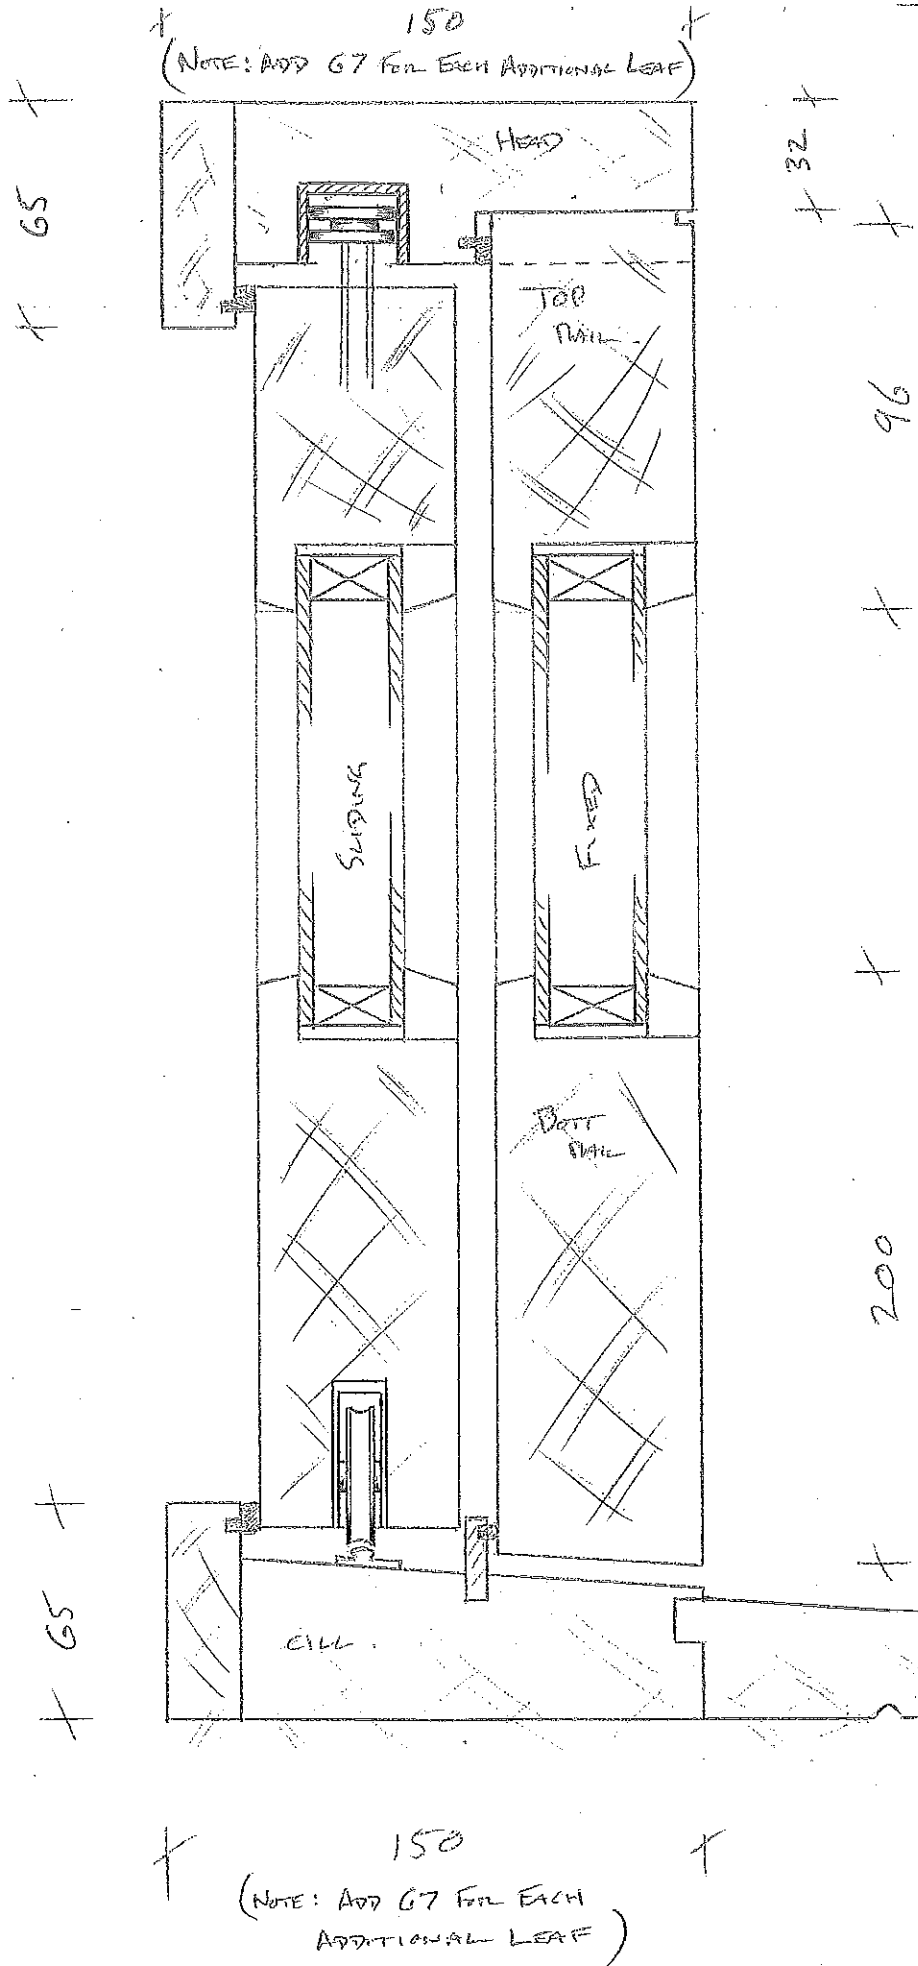


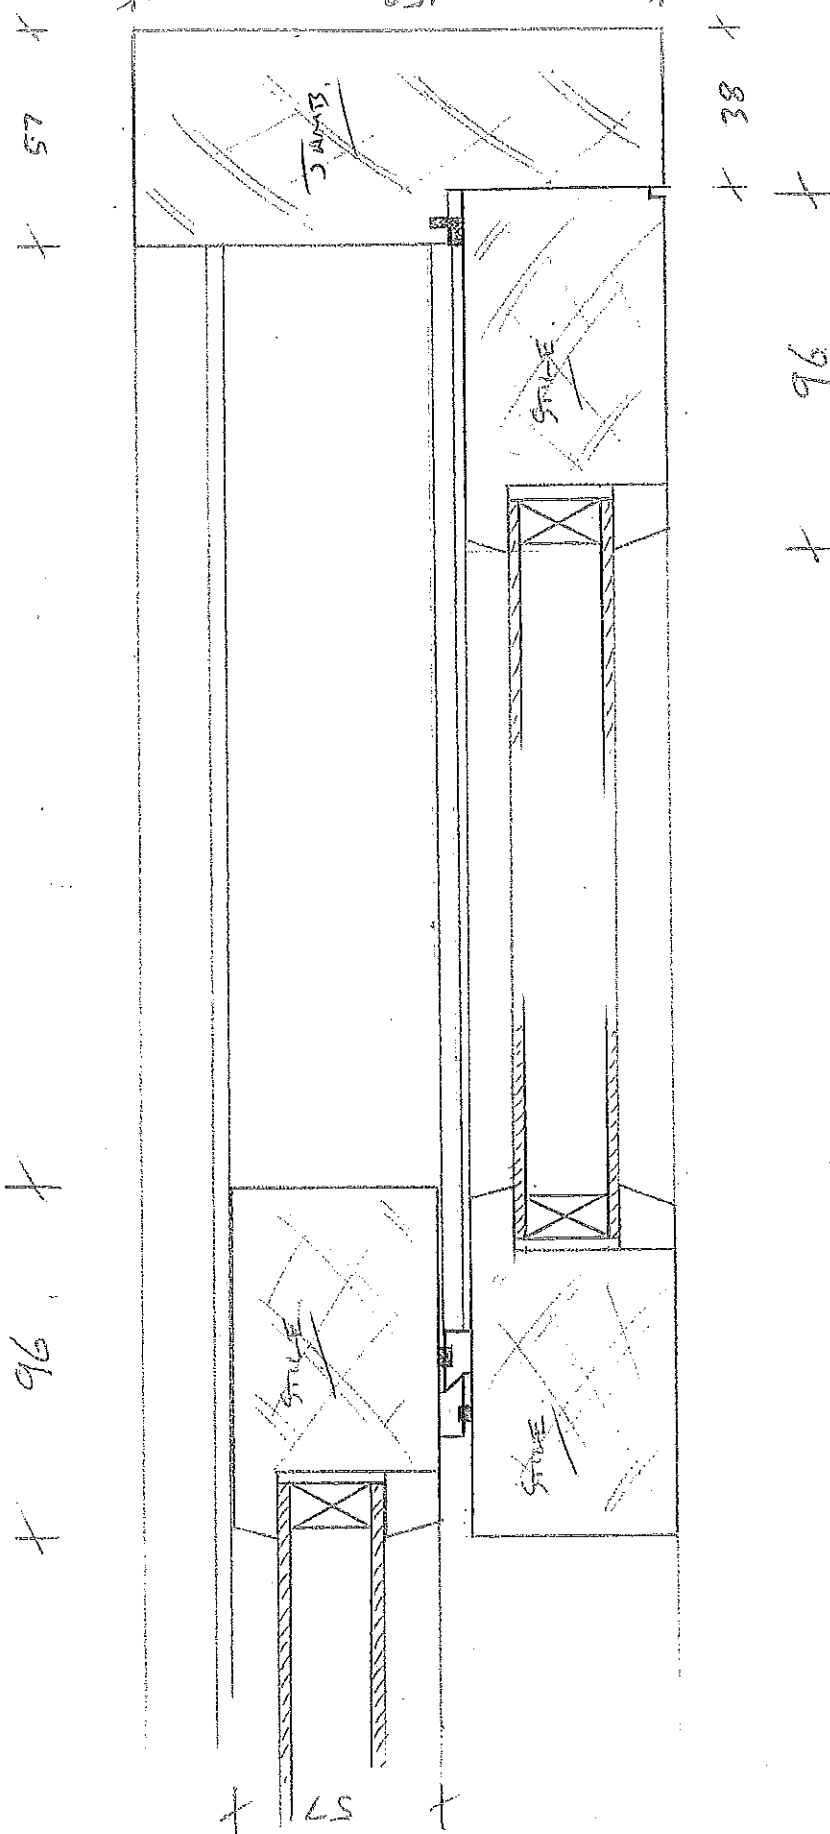

SECTION THROUGH
PLAN VIEW

SCALE 1:2

Not Working Drawing

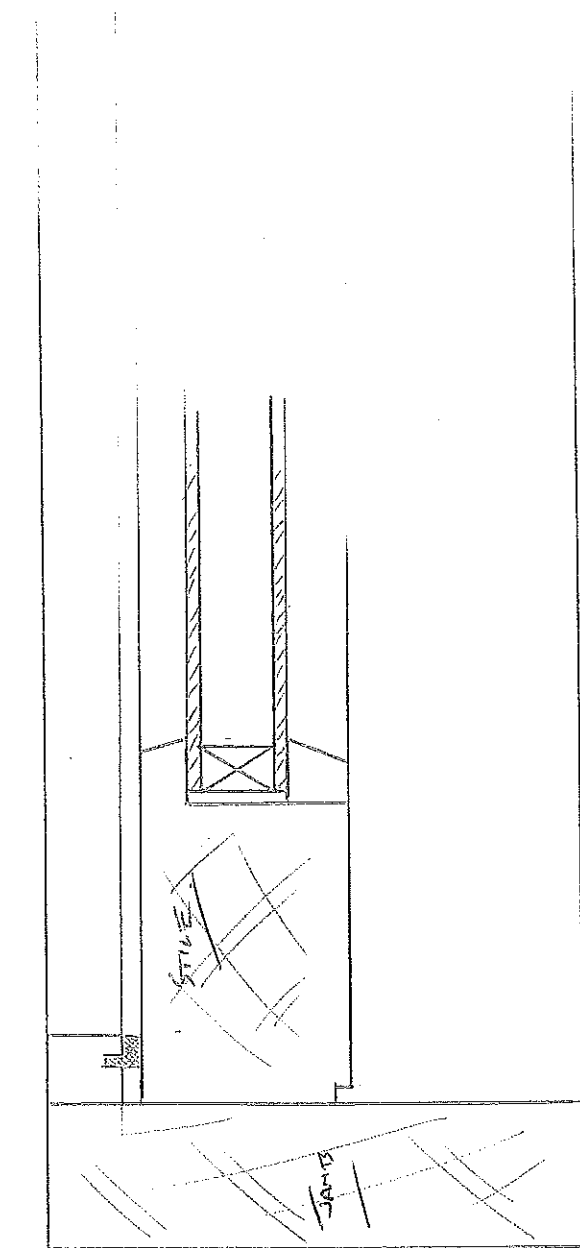

(ADD 67 FOR EACH ADDITIONAL LEAF)

150

+ 38 + + 96 +

SECTION THROUGH

PLAN VIEW

SCALE 1:20

- Not Window Dimensions