


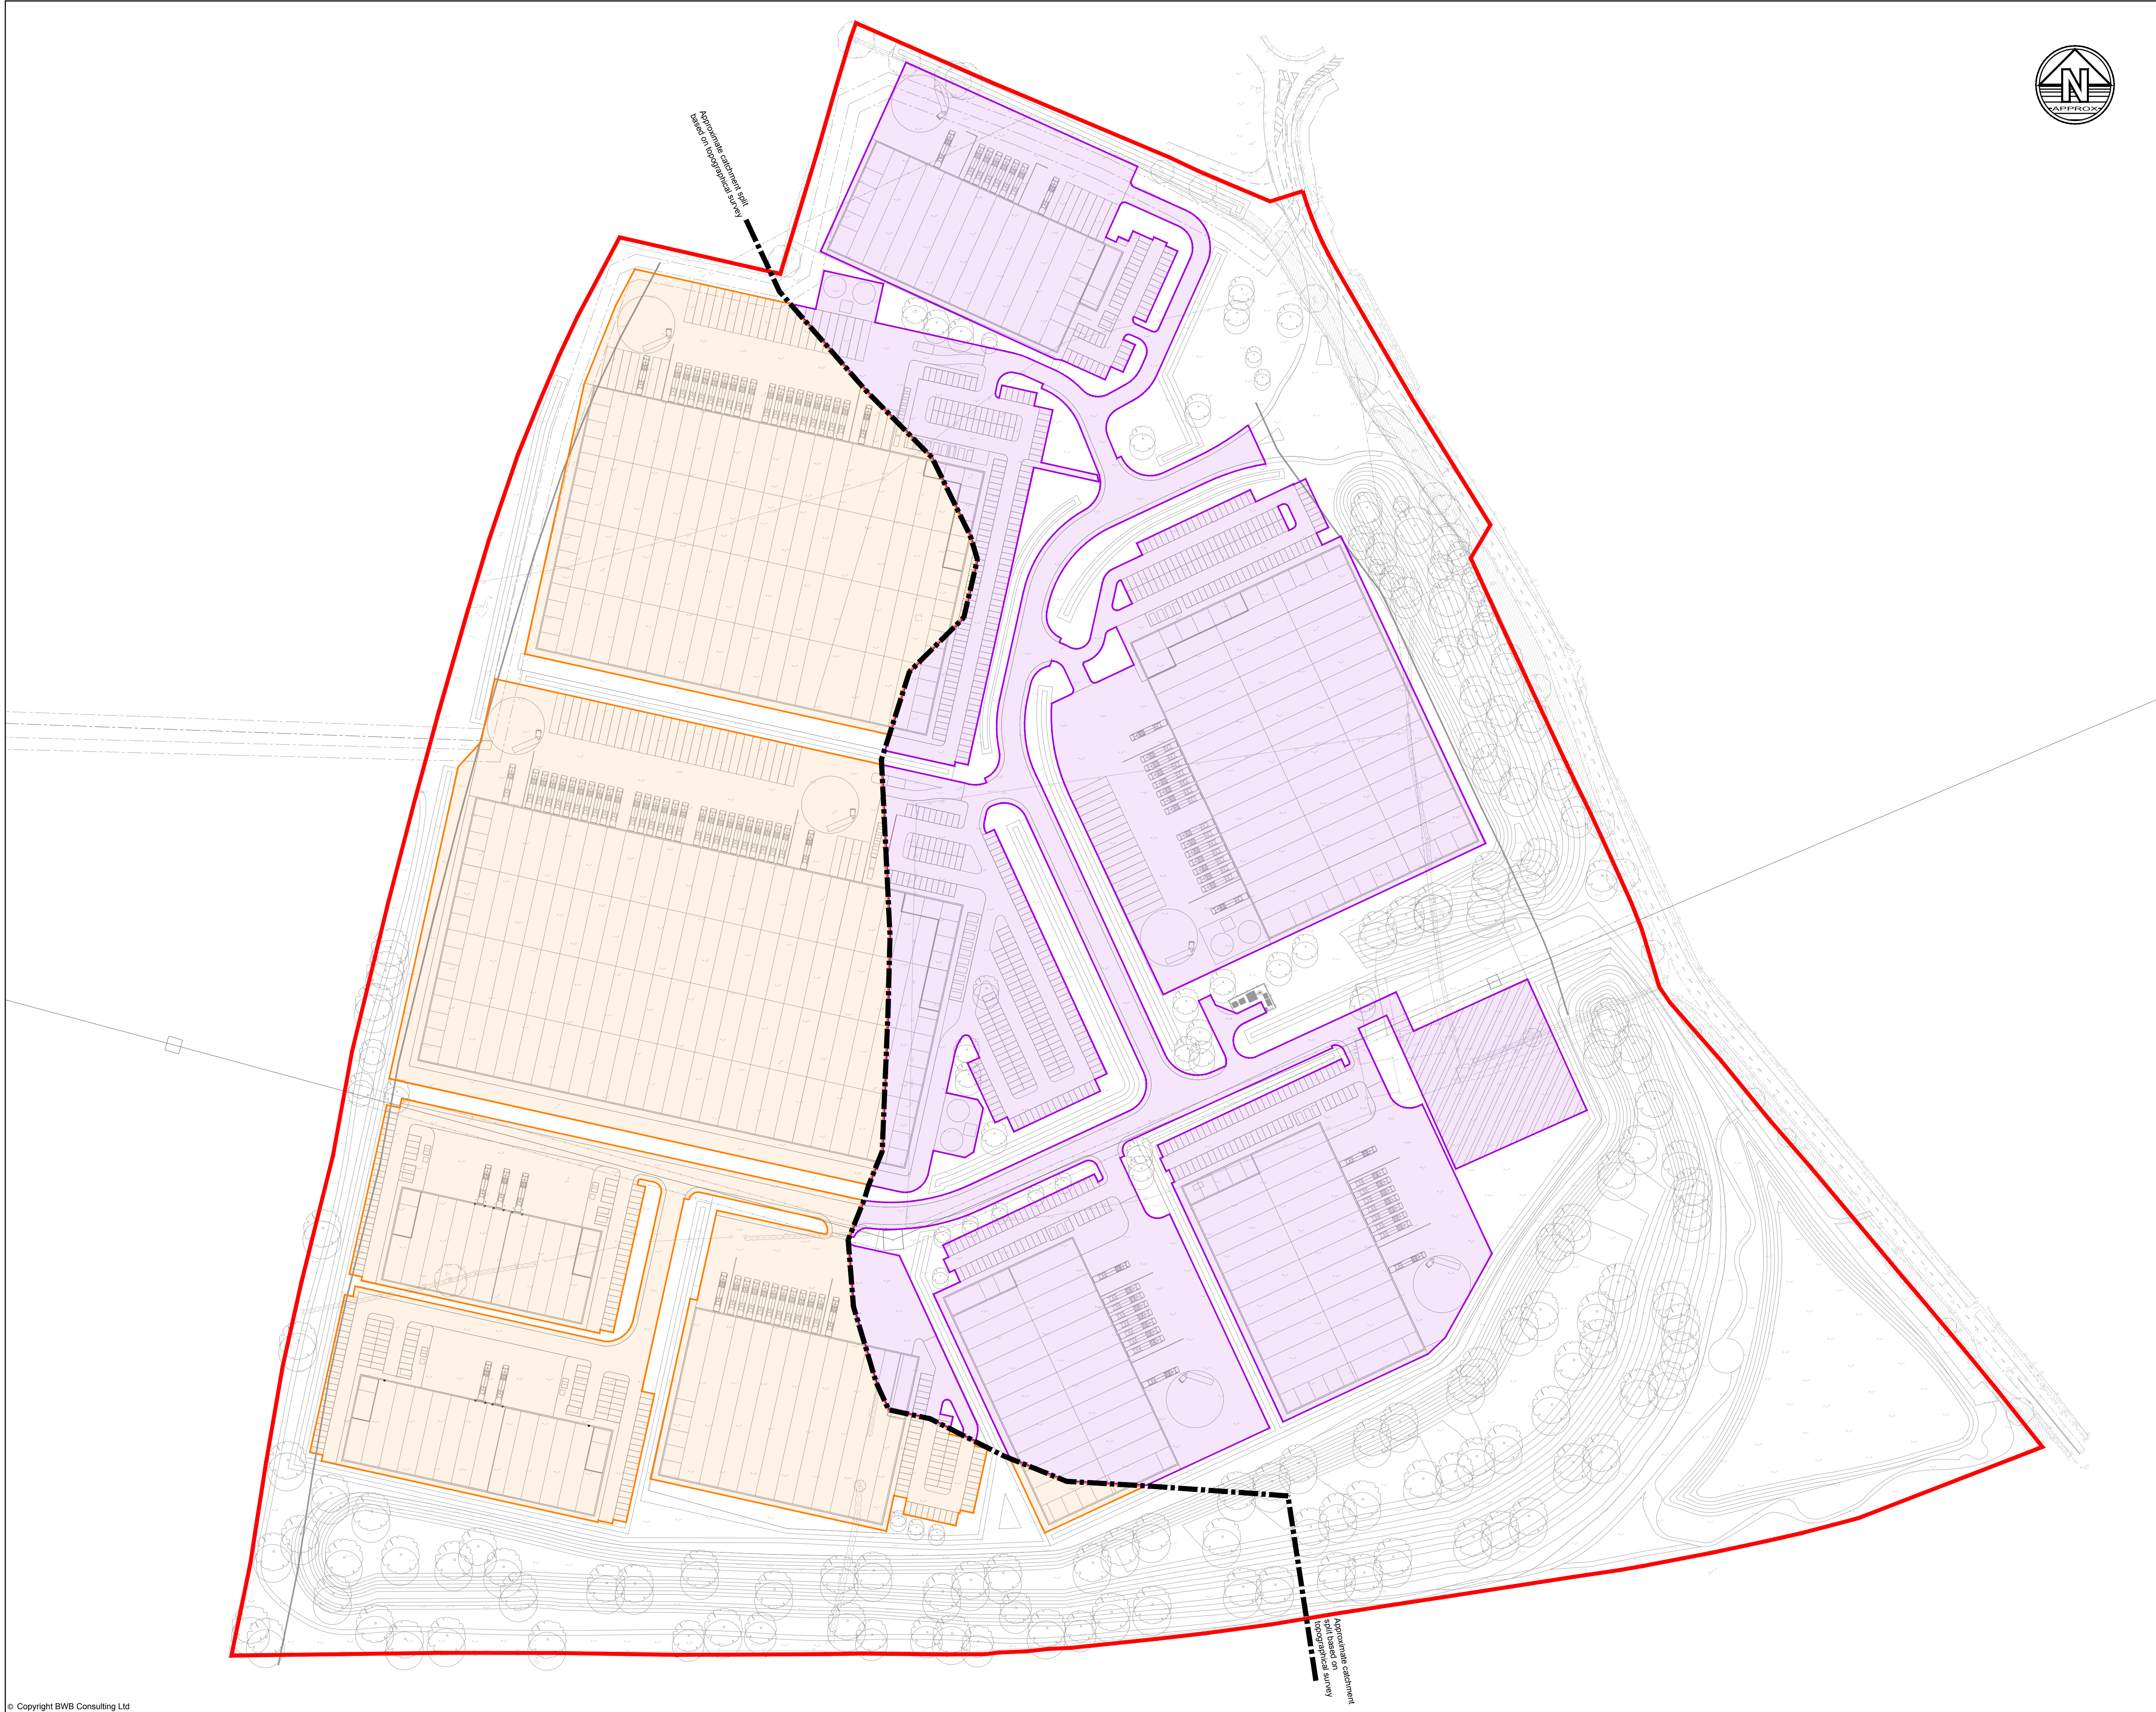

Notes

1. Do not scale this drawing. All dimensions must be checked/ verified on site. If in doubt ask.
2. This drawing is to be read in conjunction with all relevant architects, engineers and specialists drawings and specifications.
3. All dimensions in millimetres unless noted otherwise. All levels in metres unless noted otherwise.
4. Any discrepancies noted on site are to be reported to the engineer immediately.

Legend

- EASTERN CATCHMENT**
Area to be developed = 92,200m²
QBar = 31.4 l/s
- WESTERN CATCHMENT**
Area to be developed = 90,000m²
QBar = 30.6 l/s
- Line indicating the approximate East / West split in the existing catchment based on the topographical survey

P2	02.08.18	Site name updated	GDJ	DG
P1	11.07.18	Draft for Comment	GDJ	DG
Rev	Date	Details of issue / revision	Drw	Rev

Issues & Revisions

BWB
CONSULTANCY | ENVIRONMENT
INFRASTRUCTURE | BUILDINGS

☐ Birmingham | 0121 233 3322
☐ Leeds | 0113 233 8000
☐ London | 020 7407 3879
☐ Manchester | 0161 233 4260
☒ Nottingham | 0115 924 1100
www.bwbconsulting.com

Client



Project Title

**AXIS 50,
NEAR WILLINGTON,
DERBY**

Drawing Title

**EXISTING CATCHMENT
PLAN**

Drawn:	G.Jones	Reviewed:	D.Grey
BWB Ref:	NTH 2364	Date:	11.07.18
Scale:	A1:	1:1250	

Drawing Status

PRELIMINARY

Project - Originator - Zone - Level - Type - Role - Number	Status	Rev
BUR-BWB-DDG-XX-DR-D-0501	S1	P2