

DRAWING LEGEND:
SVR3615B initial draw



PHILLIPS JOINERY LIMITED

Phillips Joinery Limited

Joinery Manufacturers

Airfield Industrial Estate, Ashbourne, Derbyshire DE6 1HA

Telephone: (01335) 343614 Fax: (01335) 300674

website: www.phillipsjoinery.co.uk
drawing office: (OPTION 3)

email: sales@phillipsjoinery.co.uk
email: mike.phillips@phillipsjoinery.co.uk

DATED: 27.08.2019
CLIENT: BKBS
SITE: Melbourne

DRAWING NUMBER: SVR3615B







Date:
Drawing approved by:

VERTICAL SLIDING SASH WINDOWS
SLIMLINE DOUBLE GLAZING
WHITE EXTERIOR PRIMED AT WORKS
PRE-GLAZED TBC
IRONMONGERY TBC


TYPE B WINDOW

	
30/08/2019	
Preliminary	
Approval/comments	✓
Construction	
Redrawing	
Information	
H. & S. file	
Tender/Contract	
As Built	
QS CONTROLLED	

4mm Planitherm Total Plus glass
4mm slimline spacer, Krypton filled
4mm annealed glass outer
double glazed units

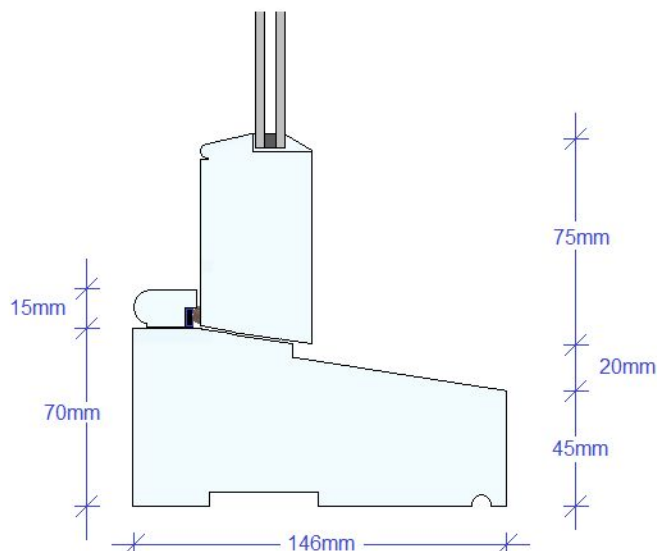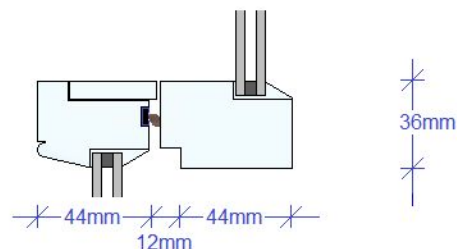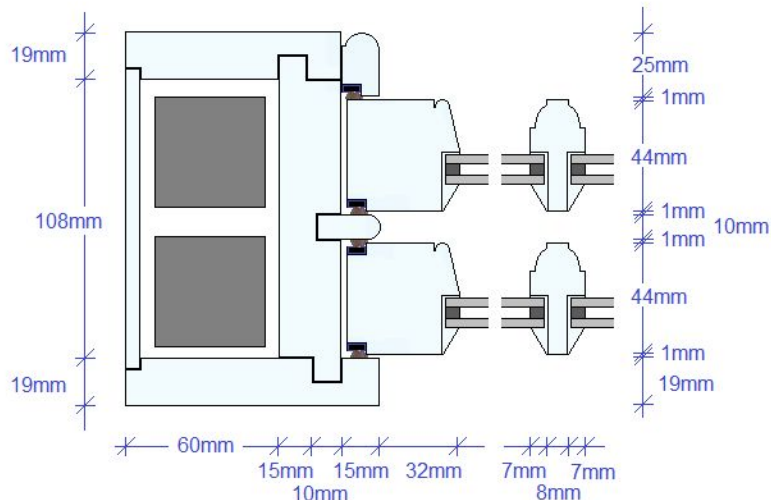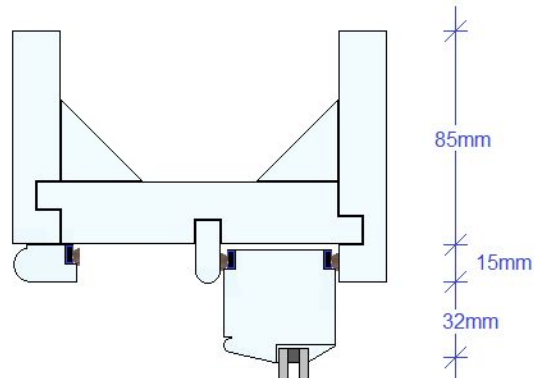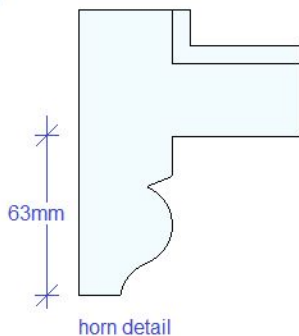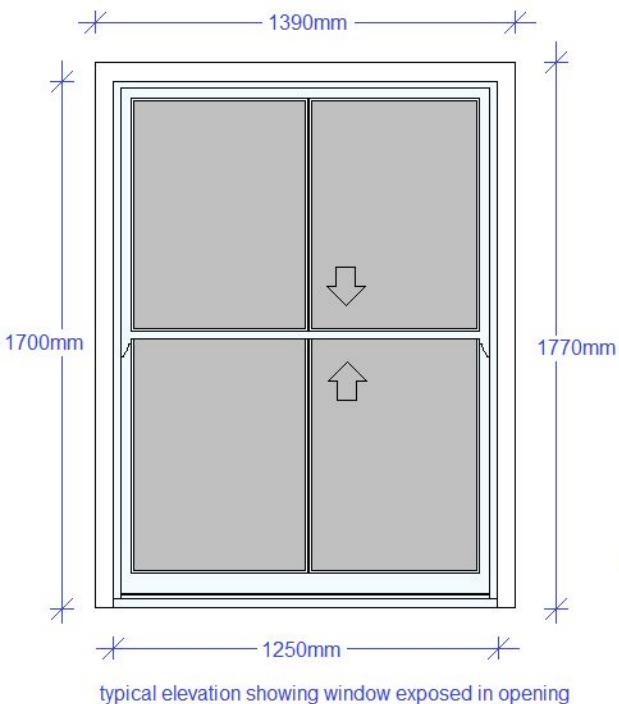

AXLE PULLEYS

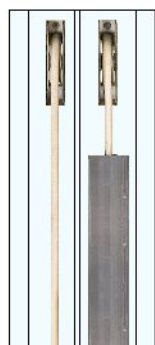

SQUARE LEAD WEIGHTS 44mm



BRASS FASTENERS

ALL DRAWINGS ARE VIEWED FROM OUTSIDE OF THE BUILDING

Company No. 2629911 Registered in England