

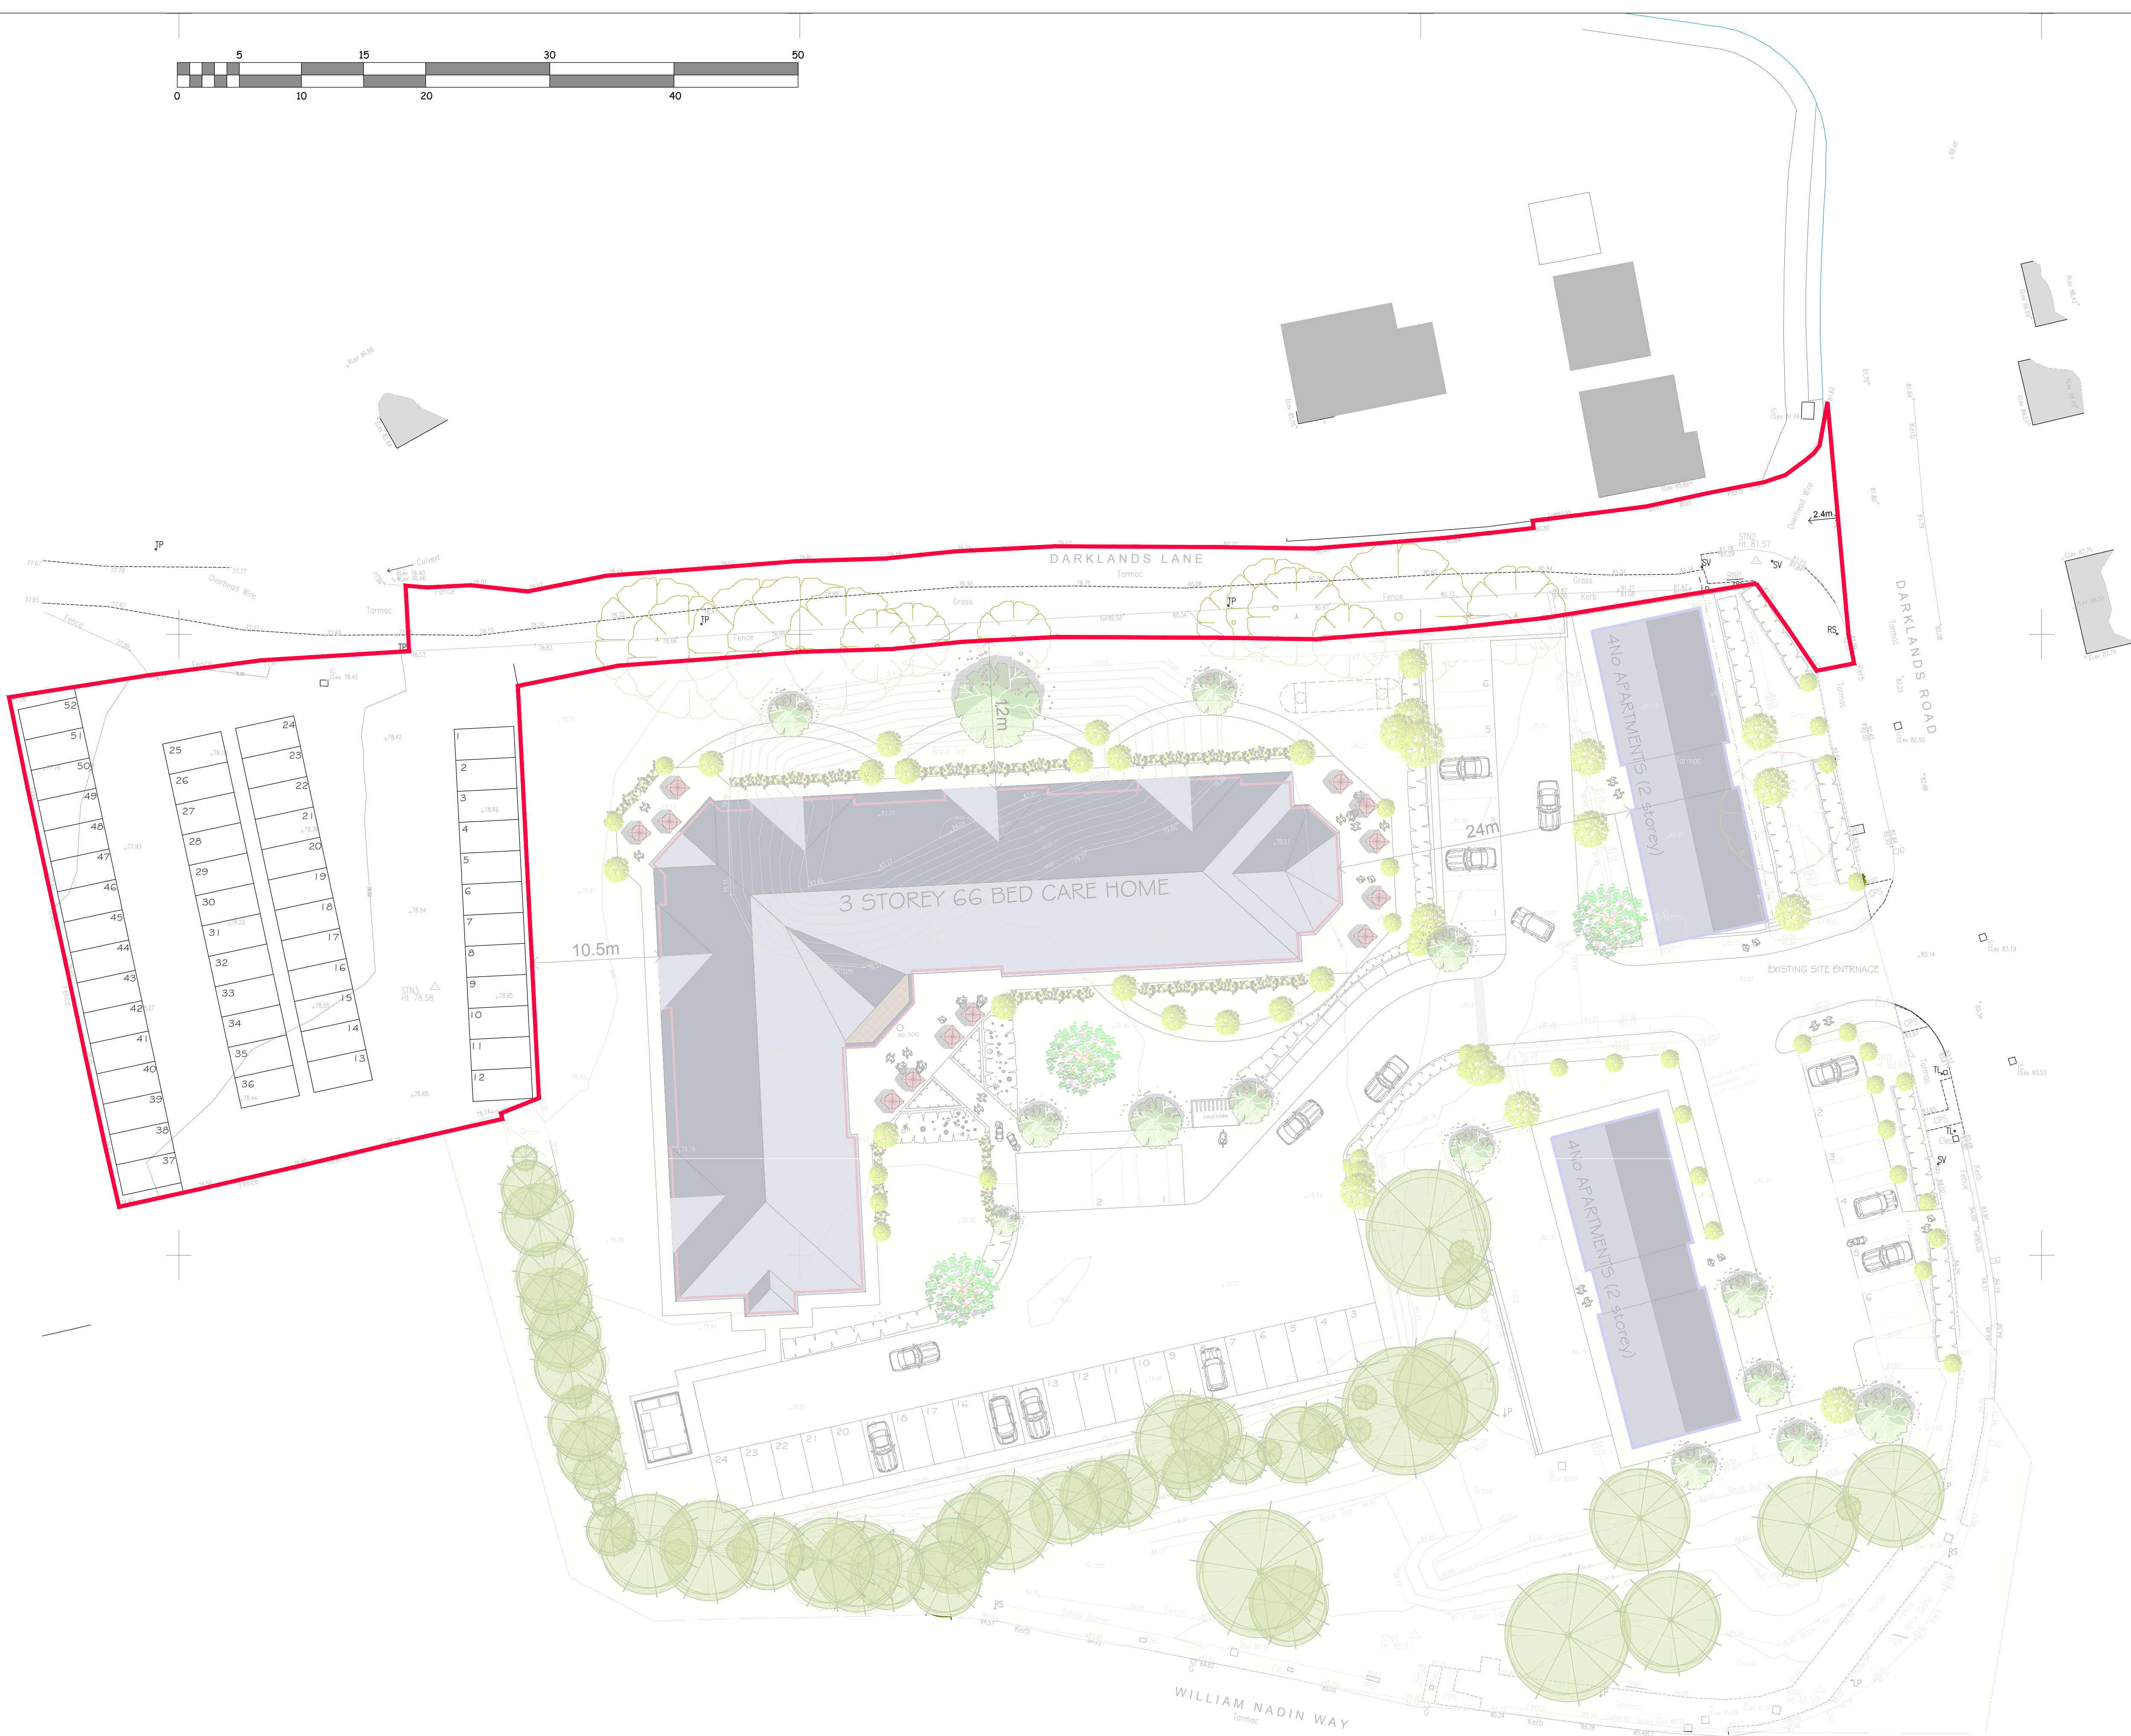


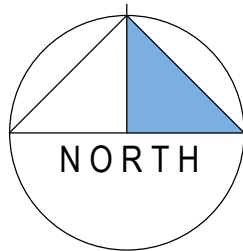

REV	DATE	DETAILS OF AMENDMENTS	DRAWN
REVISIONS			

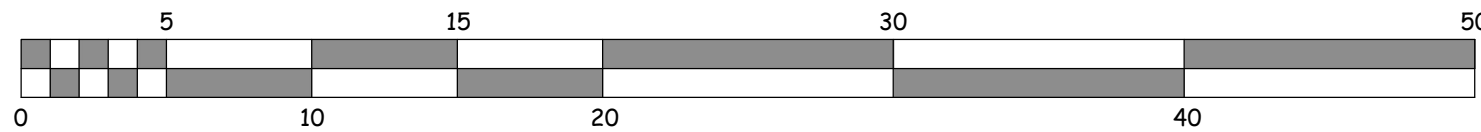

LNT CONSTRUCTION LTD
UNIT 2, HELIOS 47
ISABELLA ROAD
GARFORTH
LS25 2DY
Tel: 0113 3853858
Fax: 0113 3853859

CLIENT

SITE
DARKLANDS ROAD
SWADLINCOTE
DE11 0PJ

TITLE
PROPOSED ROAD WIDENING
AND CAR PARK PROVISION

SCALE	1:250 @ A1	DATE	17-09-19
DRAWN	GB	DWG NO.	DE11 0PJ-A-102
DRAWING STATUS			
FEASIBILITY		PLANNING SUBMISSION	
PLANNING APPROVAL		REGULATION SUBMISSION	
REGULATION APPROVAL		CONSTRUCTION ISSUE	
CHECKED BY		DATE	
APPROVED BY		DATE	