


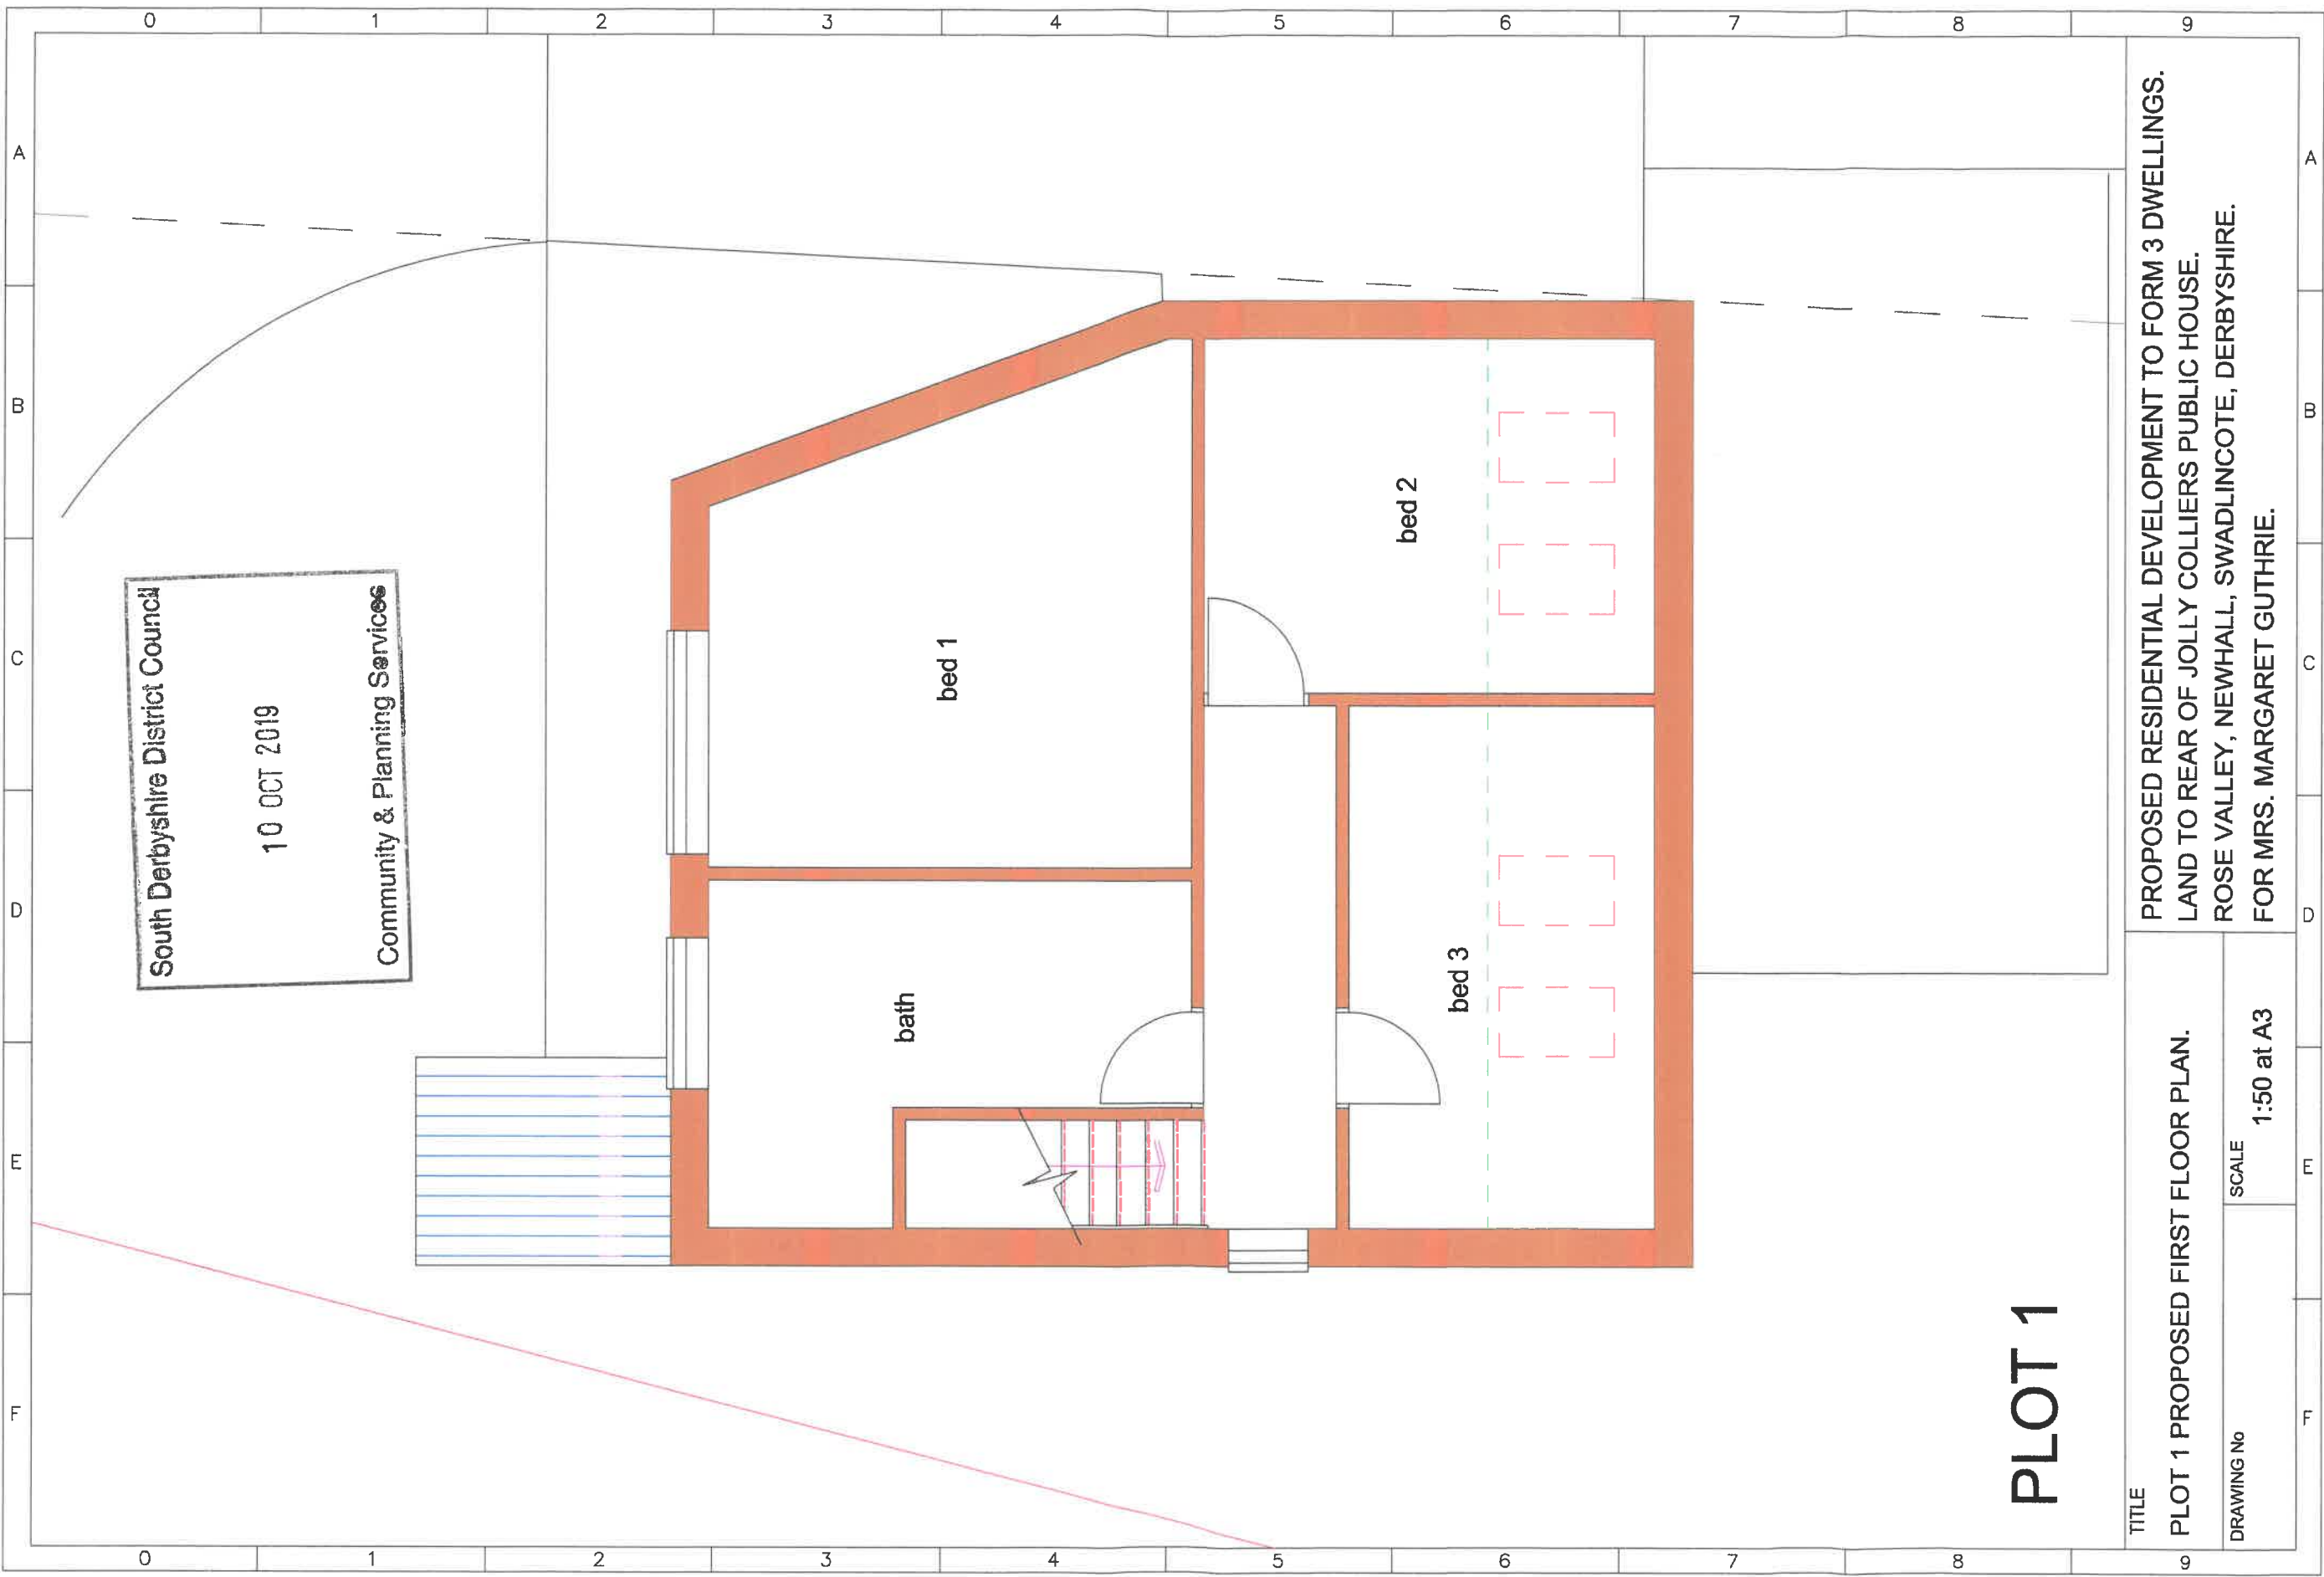

PLOT 1