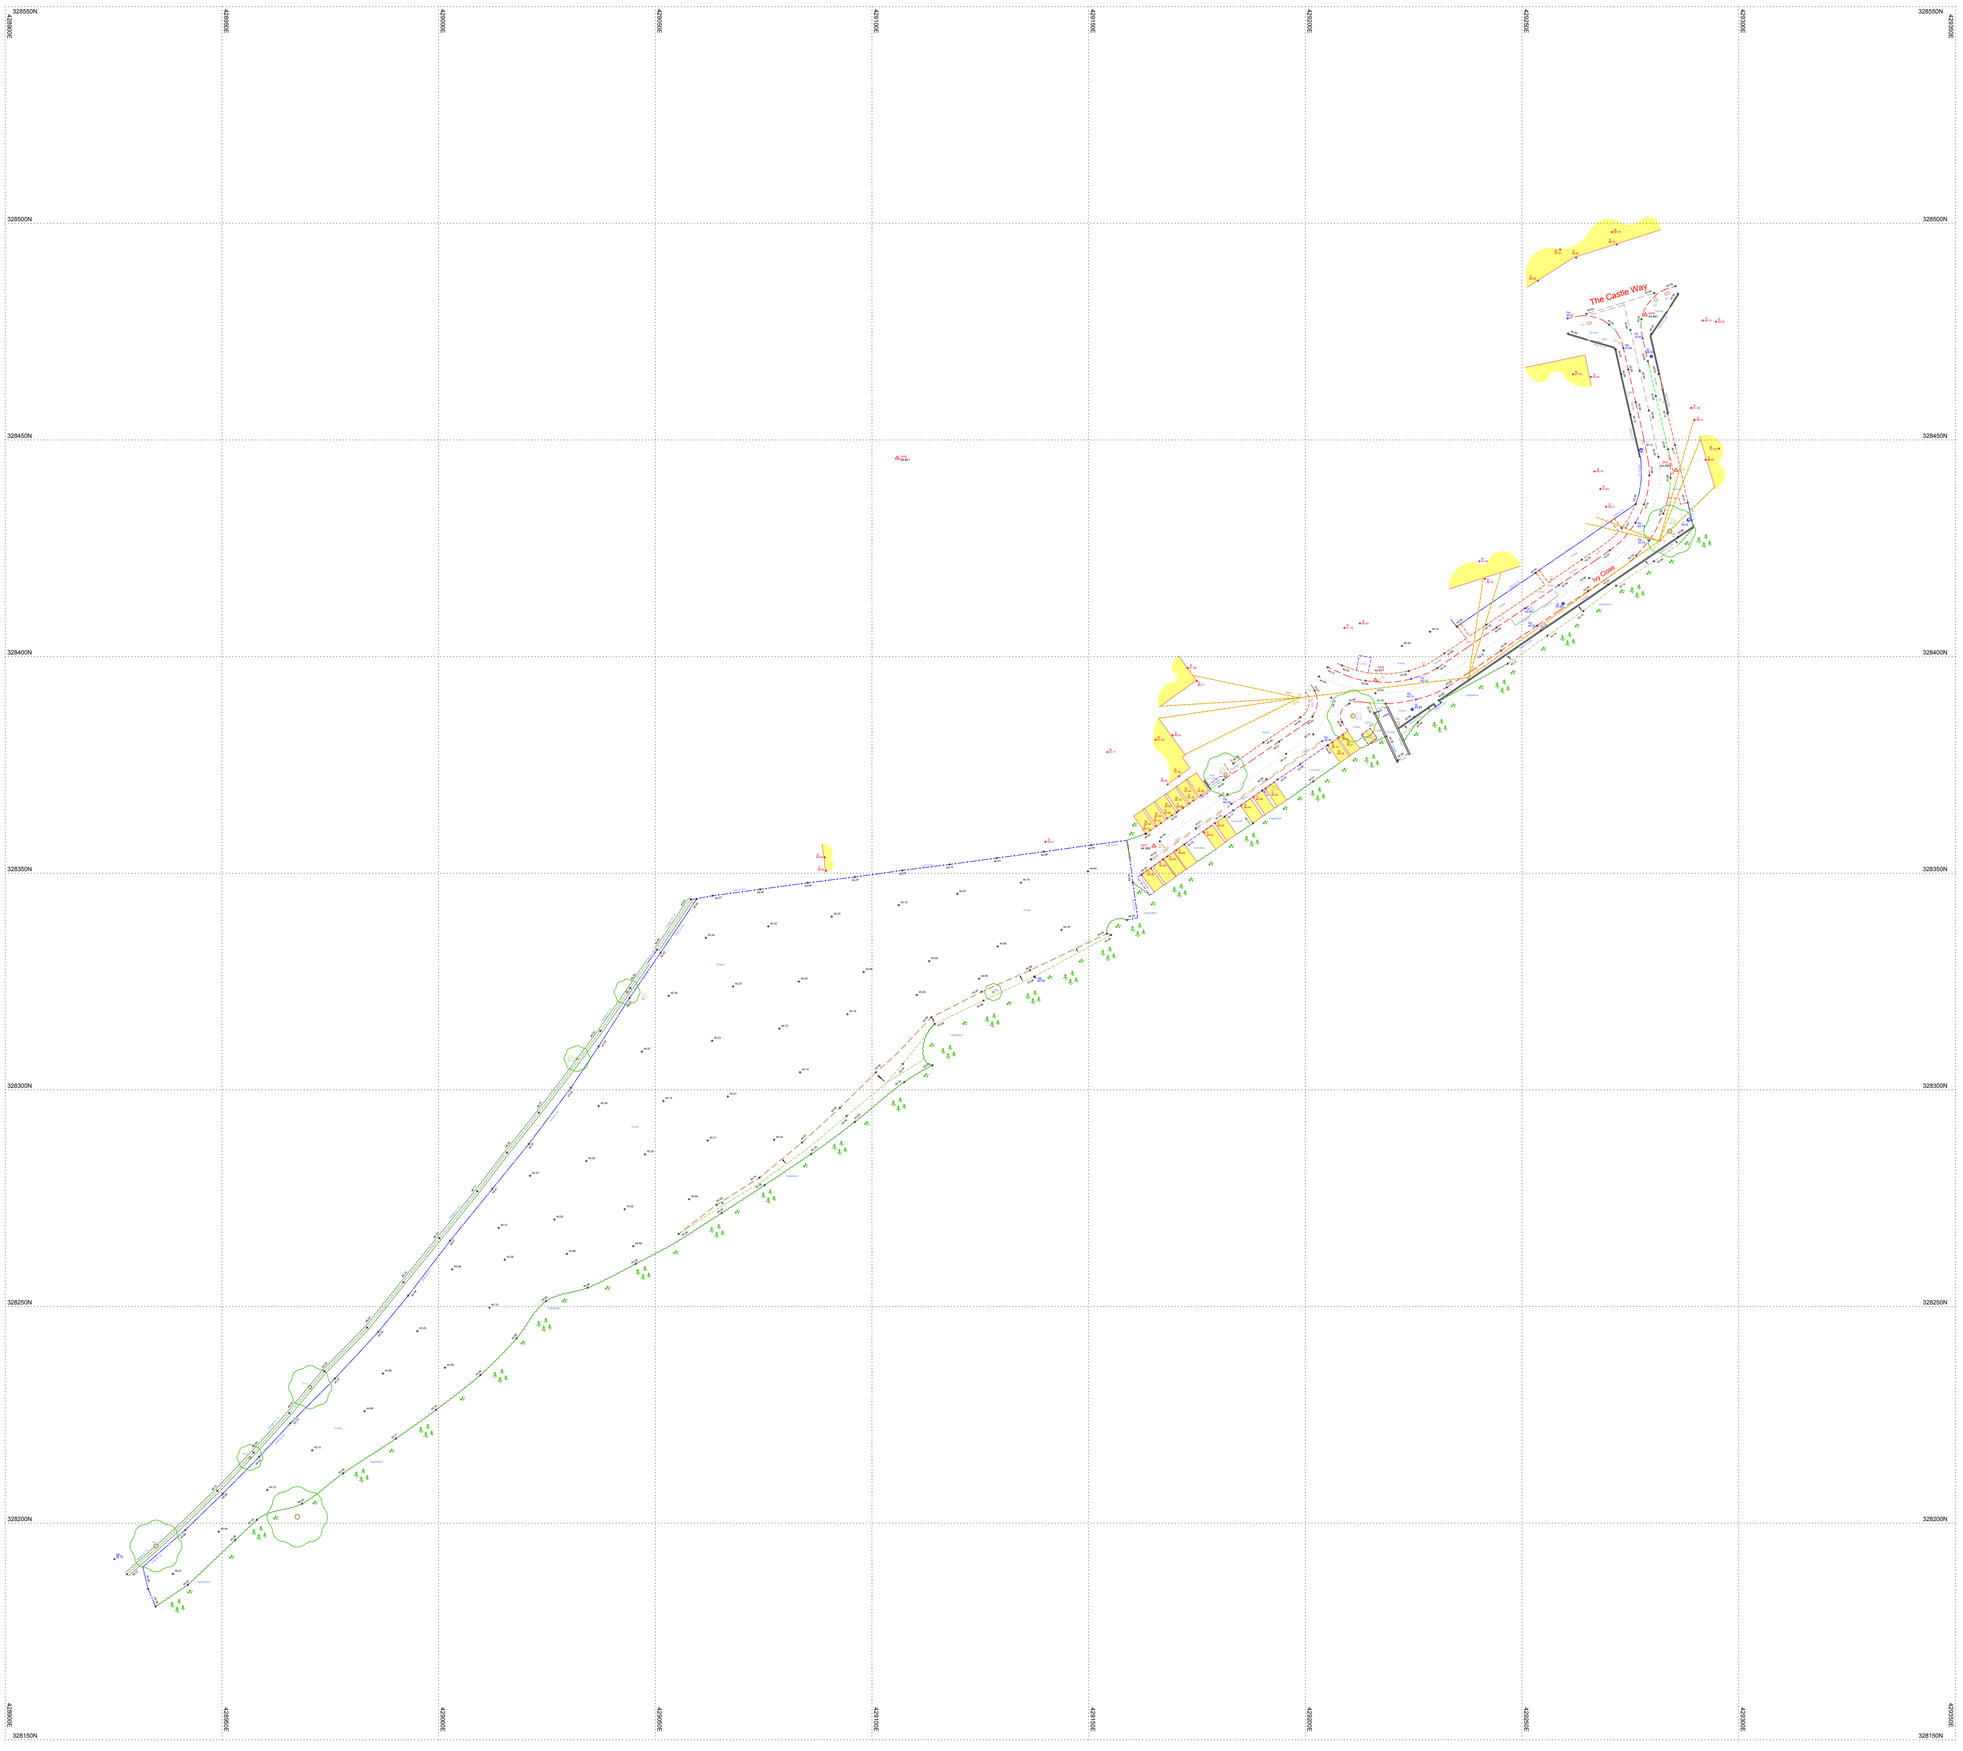


N

Station Information:

Station	Easting (m)	Northing (m)	Level (m)
GH1	429165.045	328356.324	44.365
GH2	429216.185	328394.578	43.917
GH3	429285.545	328443.052	44.056
GH4	429278.441	328478.917	43.961
GH5	429105.839	328445.867	48.941

OS Note:

Some services may have been omitted due to parked vehicles. The Ordnance Survey tile is to be used as a guide only.

OS Buildings *Surveyed Buildings*

This survey has been orientated to the Ordnance Survey (O.S) National Grid OSGB36(15) via Global Navigational Satellite Systems (GNSS) and the O.S. Active Network (OS Net).

A true OSGB36 coordinate has been established near to the site centre via a transformation using the OSTN15GB & OSGM15GB transformation models.

The survey has been correlated to this point and a further one or more OSGB36 (15) points established to create a true O.S. bearing for angle orientation.

No scale factor has been applied to the survey therefore the coordinates shown are arbitrary & not true O.S. Coordinates which have a scale factor applied.

Please refer to Survey Station Table to enable establishment of the on-site grid and datum.

Legend:

Buildings; Wall; Kerb line; Low Overhang; Top of Bank; Drop kerb; Centre line; Top of bank; Station and Name; Station Level; Ridge Level; Eaves Level; Flat Roof Level; Gate

Overhead Cable; Concrete edge; Tarmac edge; Grass verge; Canopy/Overhang; Hedgerow; Verge; Bottom of bank; Tree / Bush / Sapling; Area of Undergrowth; Woodland

Fence types:
SW Interwoven; IRB Iron Railings; WM Wire Mesh; PR Post & Rail; PW Post & Wire; CL Chain Link; WP Wooden Panels; CB Close Boarded; SP Steel Palisade

IC	Inspection chamber	Bd	Bollard
PInv	Pipe Invert	IB	Illuminated bollard
Gy	Gully	Bin	Rubbish bin
Rg	Back gully	Vp	Vent pipe
Dp	Down pipe	Gn	Ground light
Pipe	Pipe above ground	Llbx	Letter box
MH	Manhole	Stmp	Tree Stump
WL	Water level	Sly	Slite
FL	Flood light	IFL	Internal floor level
Ld	Lamp post	ThL	Threshold level
Tp	Telegraph post	Sp	Sign post
Ep	Electricity post	TH	Trailhole
Tl	Traffic light	BH	Borehole
Bus	Bus stop	ELC	Electric
Sv	Stop valve	BT	British Telecom
St	Stop tap	CBox	Control box
Er	Earth rod	TT	Tactile
Wm	Water meter	BP	Brick paved
Gav	Gas valve	CPS	Concrete paving slabs
Av	Air valve	CVR	Cover
ICU	Unidentified inspection	RWall	Retaining wall
Ws	Wash out	TWL	Top of Wall Level
Re	Rodding eye	TCL	Tree canopy level
BB	Bristline beacon	G	Girth
CTV	Cable tv	MS	Multi girth
Mkr	Marker post	IC	Inspection chamber
Gmkr	Gas marker post	CL	Cover level
So	Soffit	IL	Invert level
Fh	Fire hydrant	UTL	Unable to lift

Rev	Date	Description	Drawn	Q. Ref

greenhatch group

- Topographical Surveys
- Site Engineering
- Utility / CCTV Surveys
- Measured Building Surveys
- 3D Laser Scanning
- Revit & BIM Models

Rowan House
Duffield Road
Little Eaton
Derby
DE21 5DR
Tel (01332) 830044
Fax (01332) 830055
admin@greenhatch-group.co.uk
www.greenhatch-group.co.uk

St Albans: Unit B, The Courtyard, Alban Park, Hatfield Road, St Albans, AL4 0LA, t. (01727) 854481

Newcastle: 24 Riverside Studios, Amethyst Road, Newcastle Business Park, Newcastle upon Tyne, NE4 7YL, t. (01912) 736391

London: 27, Cornwall Terrace Mews, Regents Park, London, NW1 5LL, t. (02072) 241806

CLIENT
Roland Moseley

PROJECT
Ivy Close Willington DE65 6BS

TITLE
Topographical Survey

SCALE	DATE
A0@ 1: 500	14.11.17
DRAWN	QUALITY REF
JM	GH1919

Level datum	See note
Grid orientation	See note
Job number	28832

Drawing No. 28832_T — Rev. 0

Comments
This plan should only be used for its original purpose. Greenhatch Group accepts no responsibility for this plan if supplied to any party other than the original client.

All dimensions should be checked on site prior to design and construction.

Drainage information (where applicable) has been visually inspected from the surface and therefore should be treated as approximate only.

Notes:

© Copyright Greenhatch Group 08/07/19