

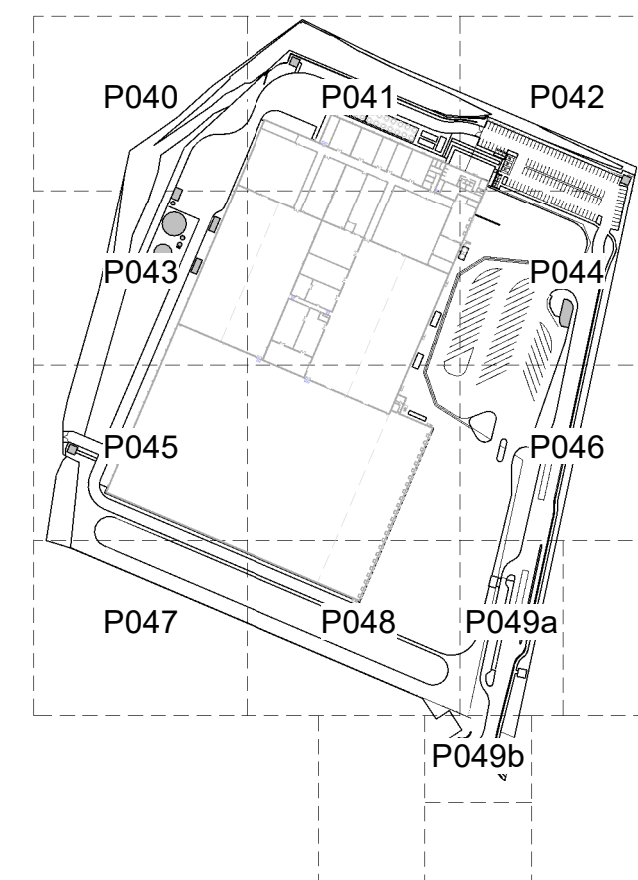
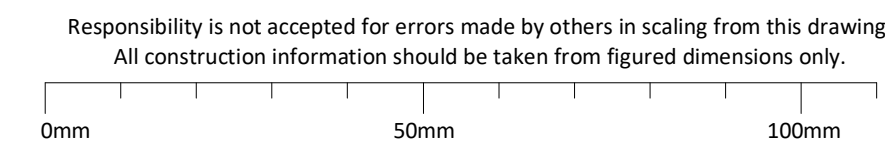


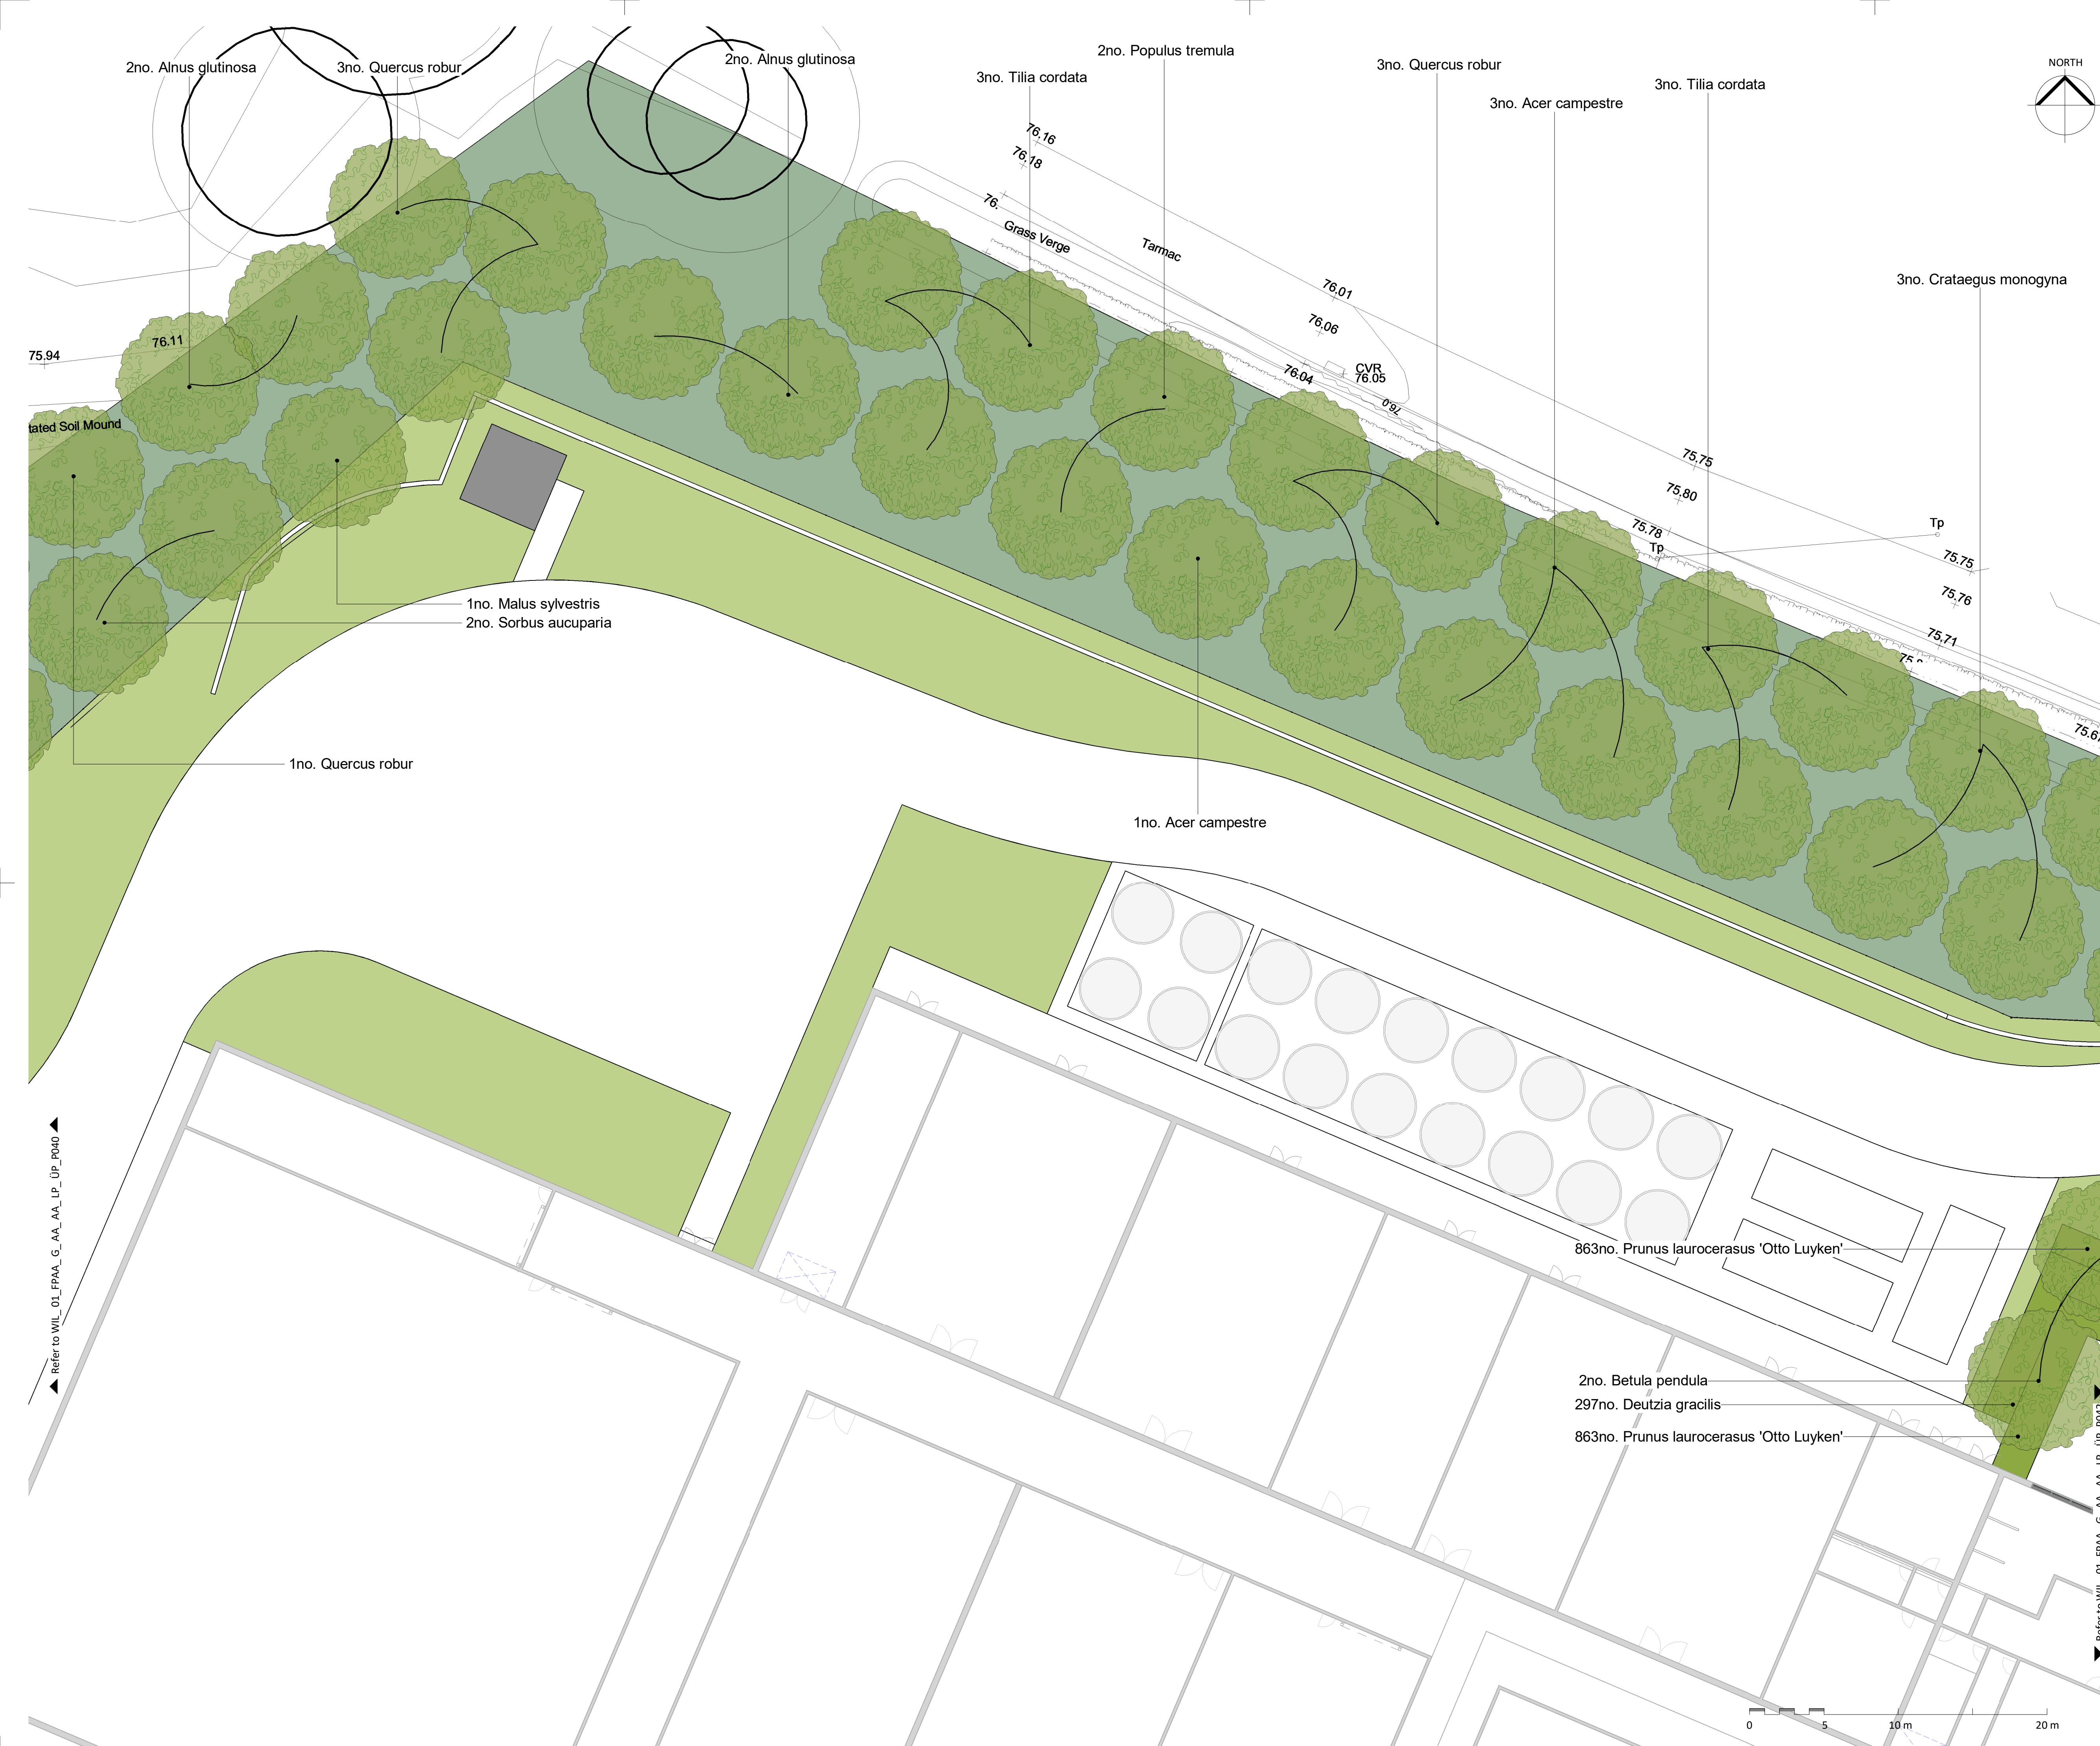


P041_Reference plan
1 : 5000

Legend

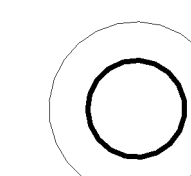

Existing trees to be retained and protected throughout construction
Refer to FPCR Arboricultural Assessment document dated October 2019

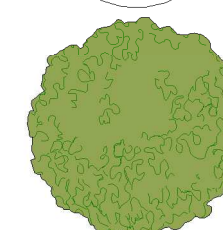

Proposed tree
Trees to be planted at 10-12cm girth for clear stem trees on 10m centres.
Refer to Planting Schedule
WIL_01_FPA G_AA_AA_XX_XX_P901



Proposed shrubs planting
Refer to Planting Schedule
WIL 01 FPAA G AA AA XX XX P901



Proposed shrubs mix
Refer to Planting Schedule
WIL_01_FPAA_G_AA_AA_XX_XX_P901



Proposed wild flower and grass mixtures
EM2 – STANDARD GENERAL PURPOSE
MEADOW MIXTURE
Refer to Planting Schedule
WIL_01_FPA_A_G_AA_AA_XX_XX_P901

[illegible][illegible]