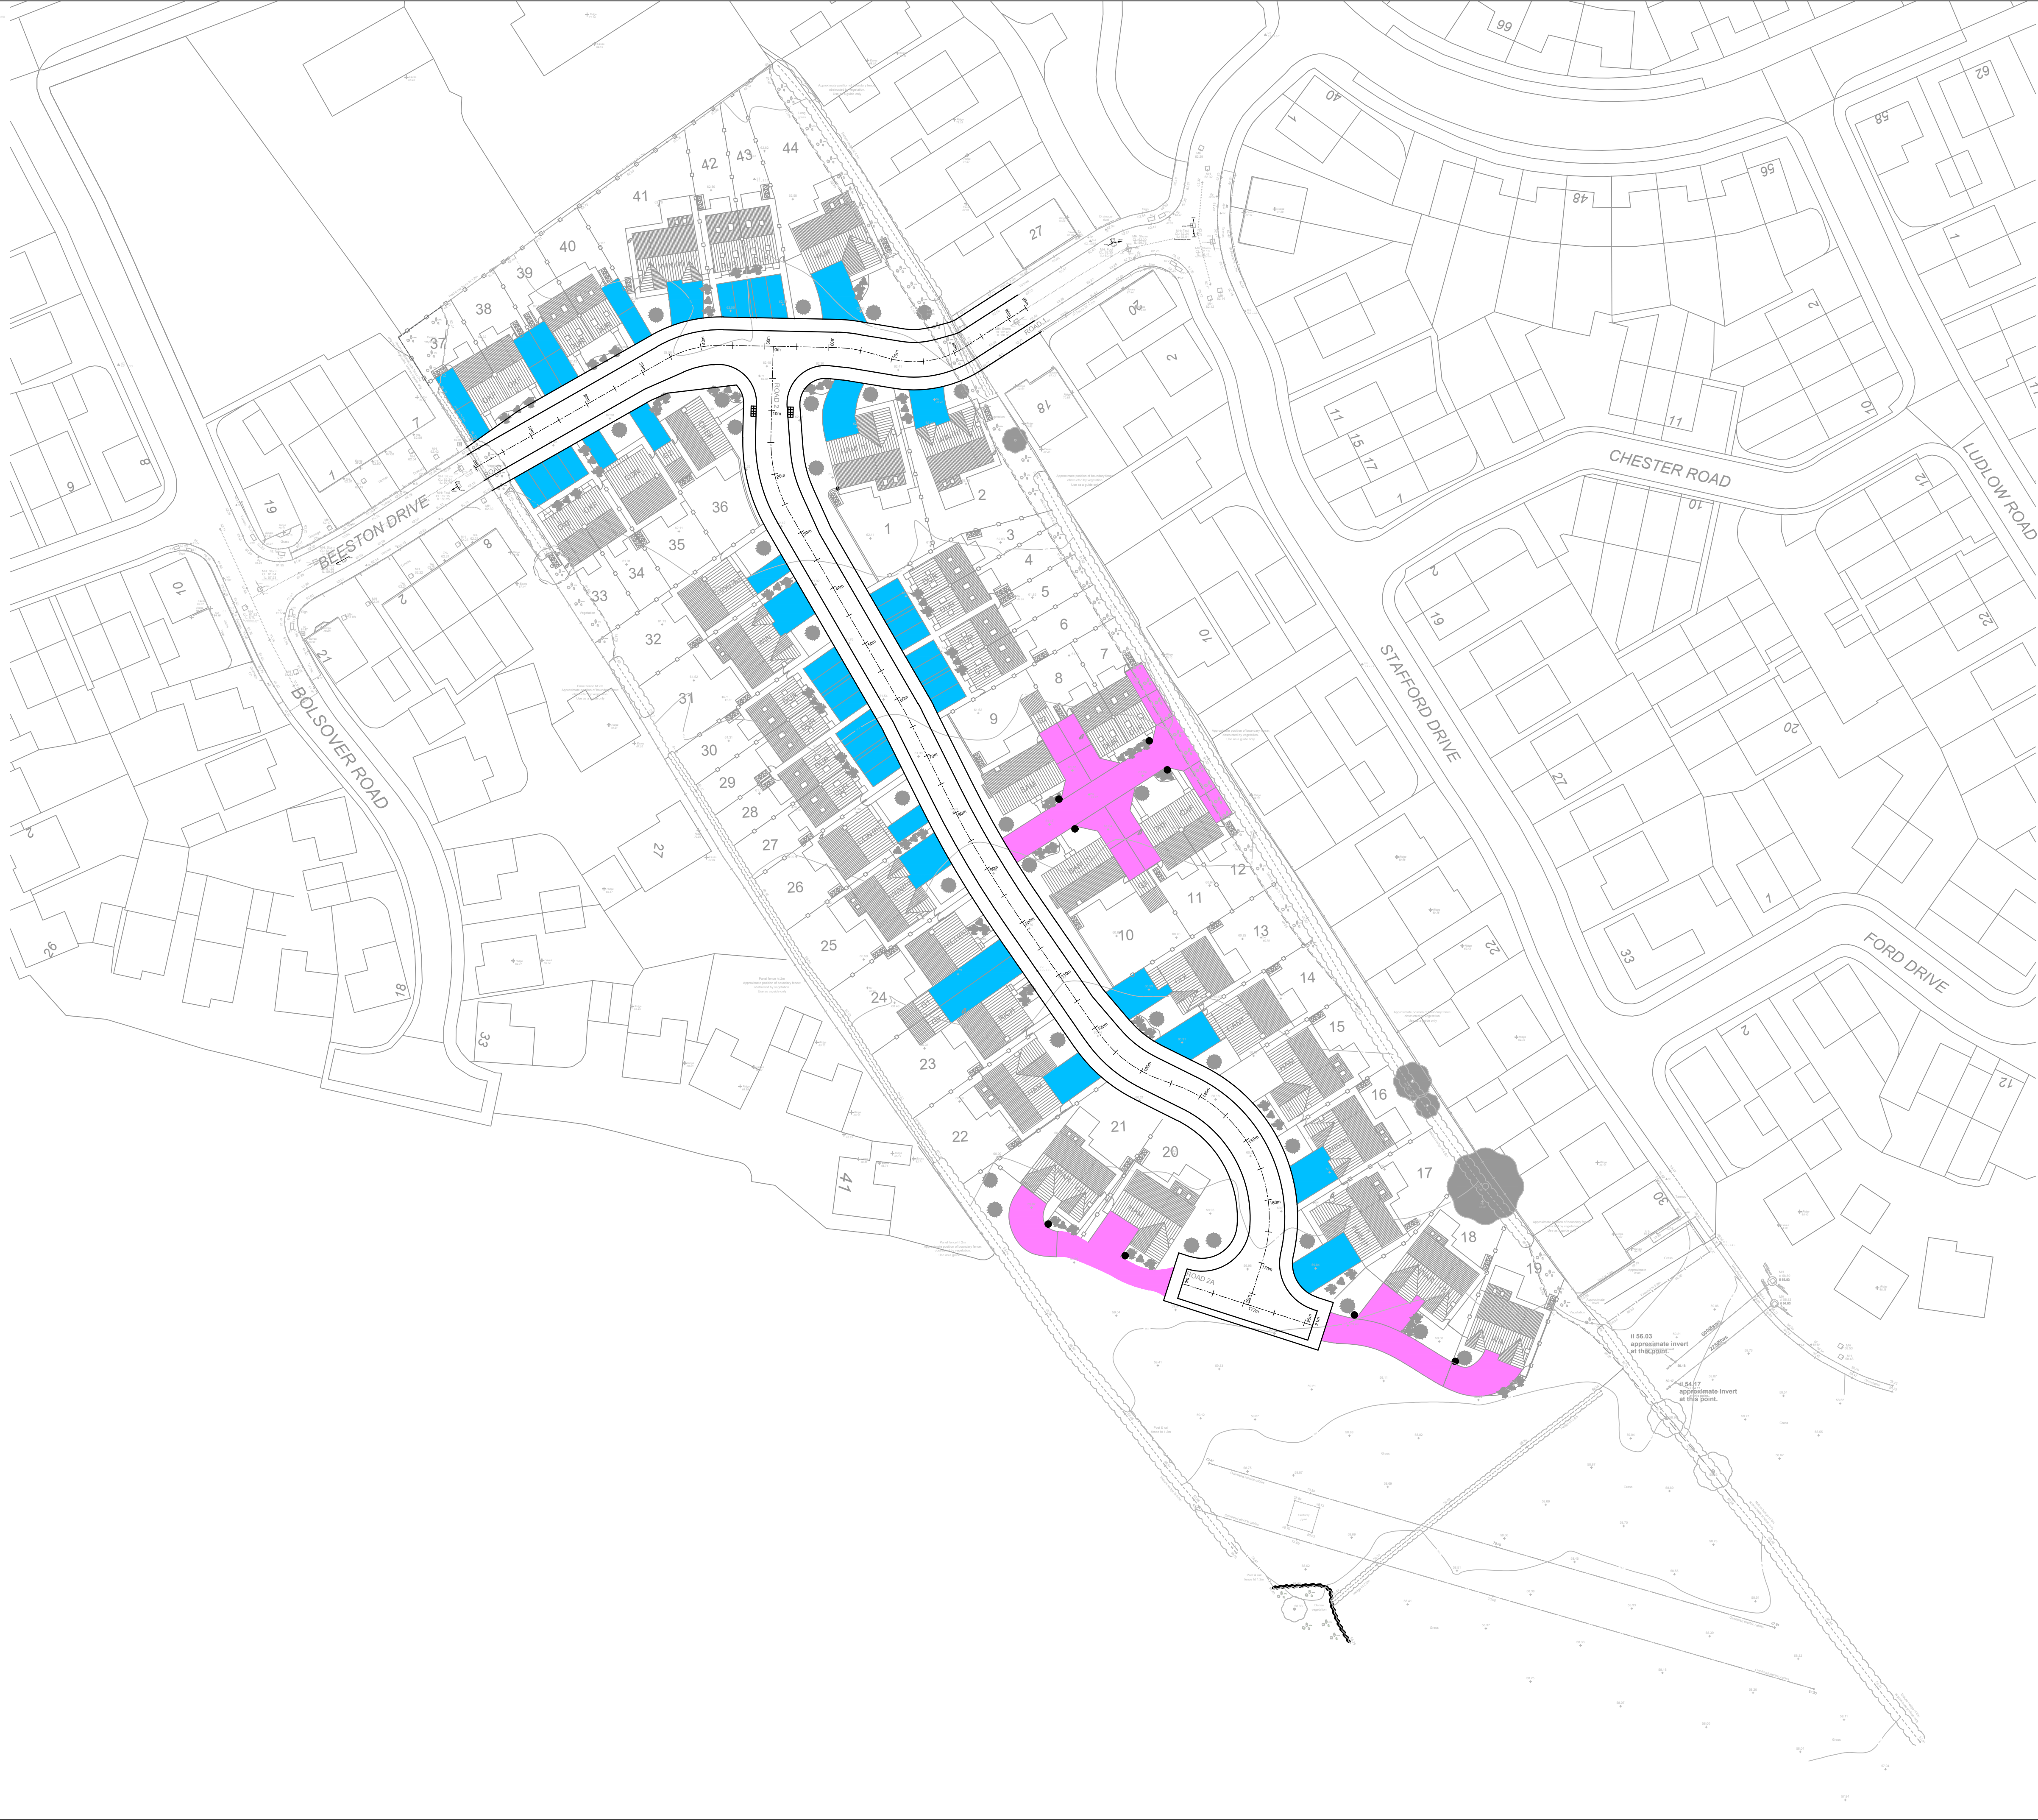


General Notes

- 1. Do not scale this drawing. If in doubt, ask.
- 2. This drawing is to be read in conjunction with all other relevant Engineers, Architects and specialist design drawings and details.
- 3. All dimensions are in metres unless noted otherwise. All levels are in metres unless noted otherwise.
- 4. This drawing is for Reserved Matters purposes and all information displayed is subject to detailed design.
- 5. Based on Topographical Survey by Mapomatic 3227-0001 Rev 1 and Meadowview Homes Planning Layout.
- 6. For adoptable surface finishes refer to drg no. 19308-RLL-19-XX-M2-C-102.

Key

- Private Bituminous Driveway - Single Use
- Private Bituminous Driveway - Multiple Use

A	17.09.19	Updated to latest layout.	CGD	ML	
Rev	Date	Amendments	By	Chk	



Client
MEADOWVIEW HOMES LTD

Project
LAND AT HIGHFIELDS FARM
LITTLEOVER

Drawing Title
PRIVATE SURFACE
FINISHES PLAN
RM
Status

FOR APPROVAL

Scale	Drawn	Checked	Date
A1@ 1:500	CGD	ML	29.08.19

Drawing No. Rev.

19308-RLL-19-XX-DR-C-103 A

