

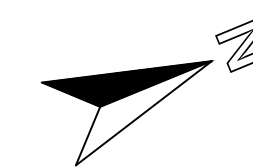


rev.	revision	date
------	----------	------

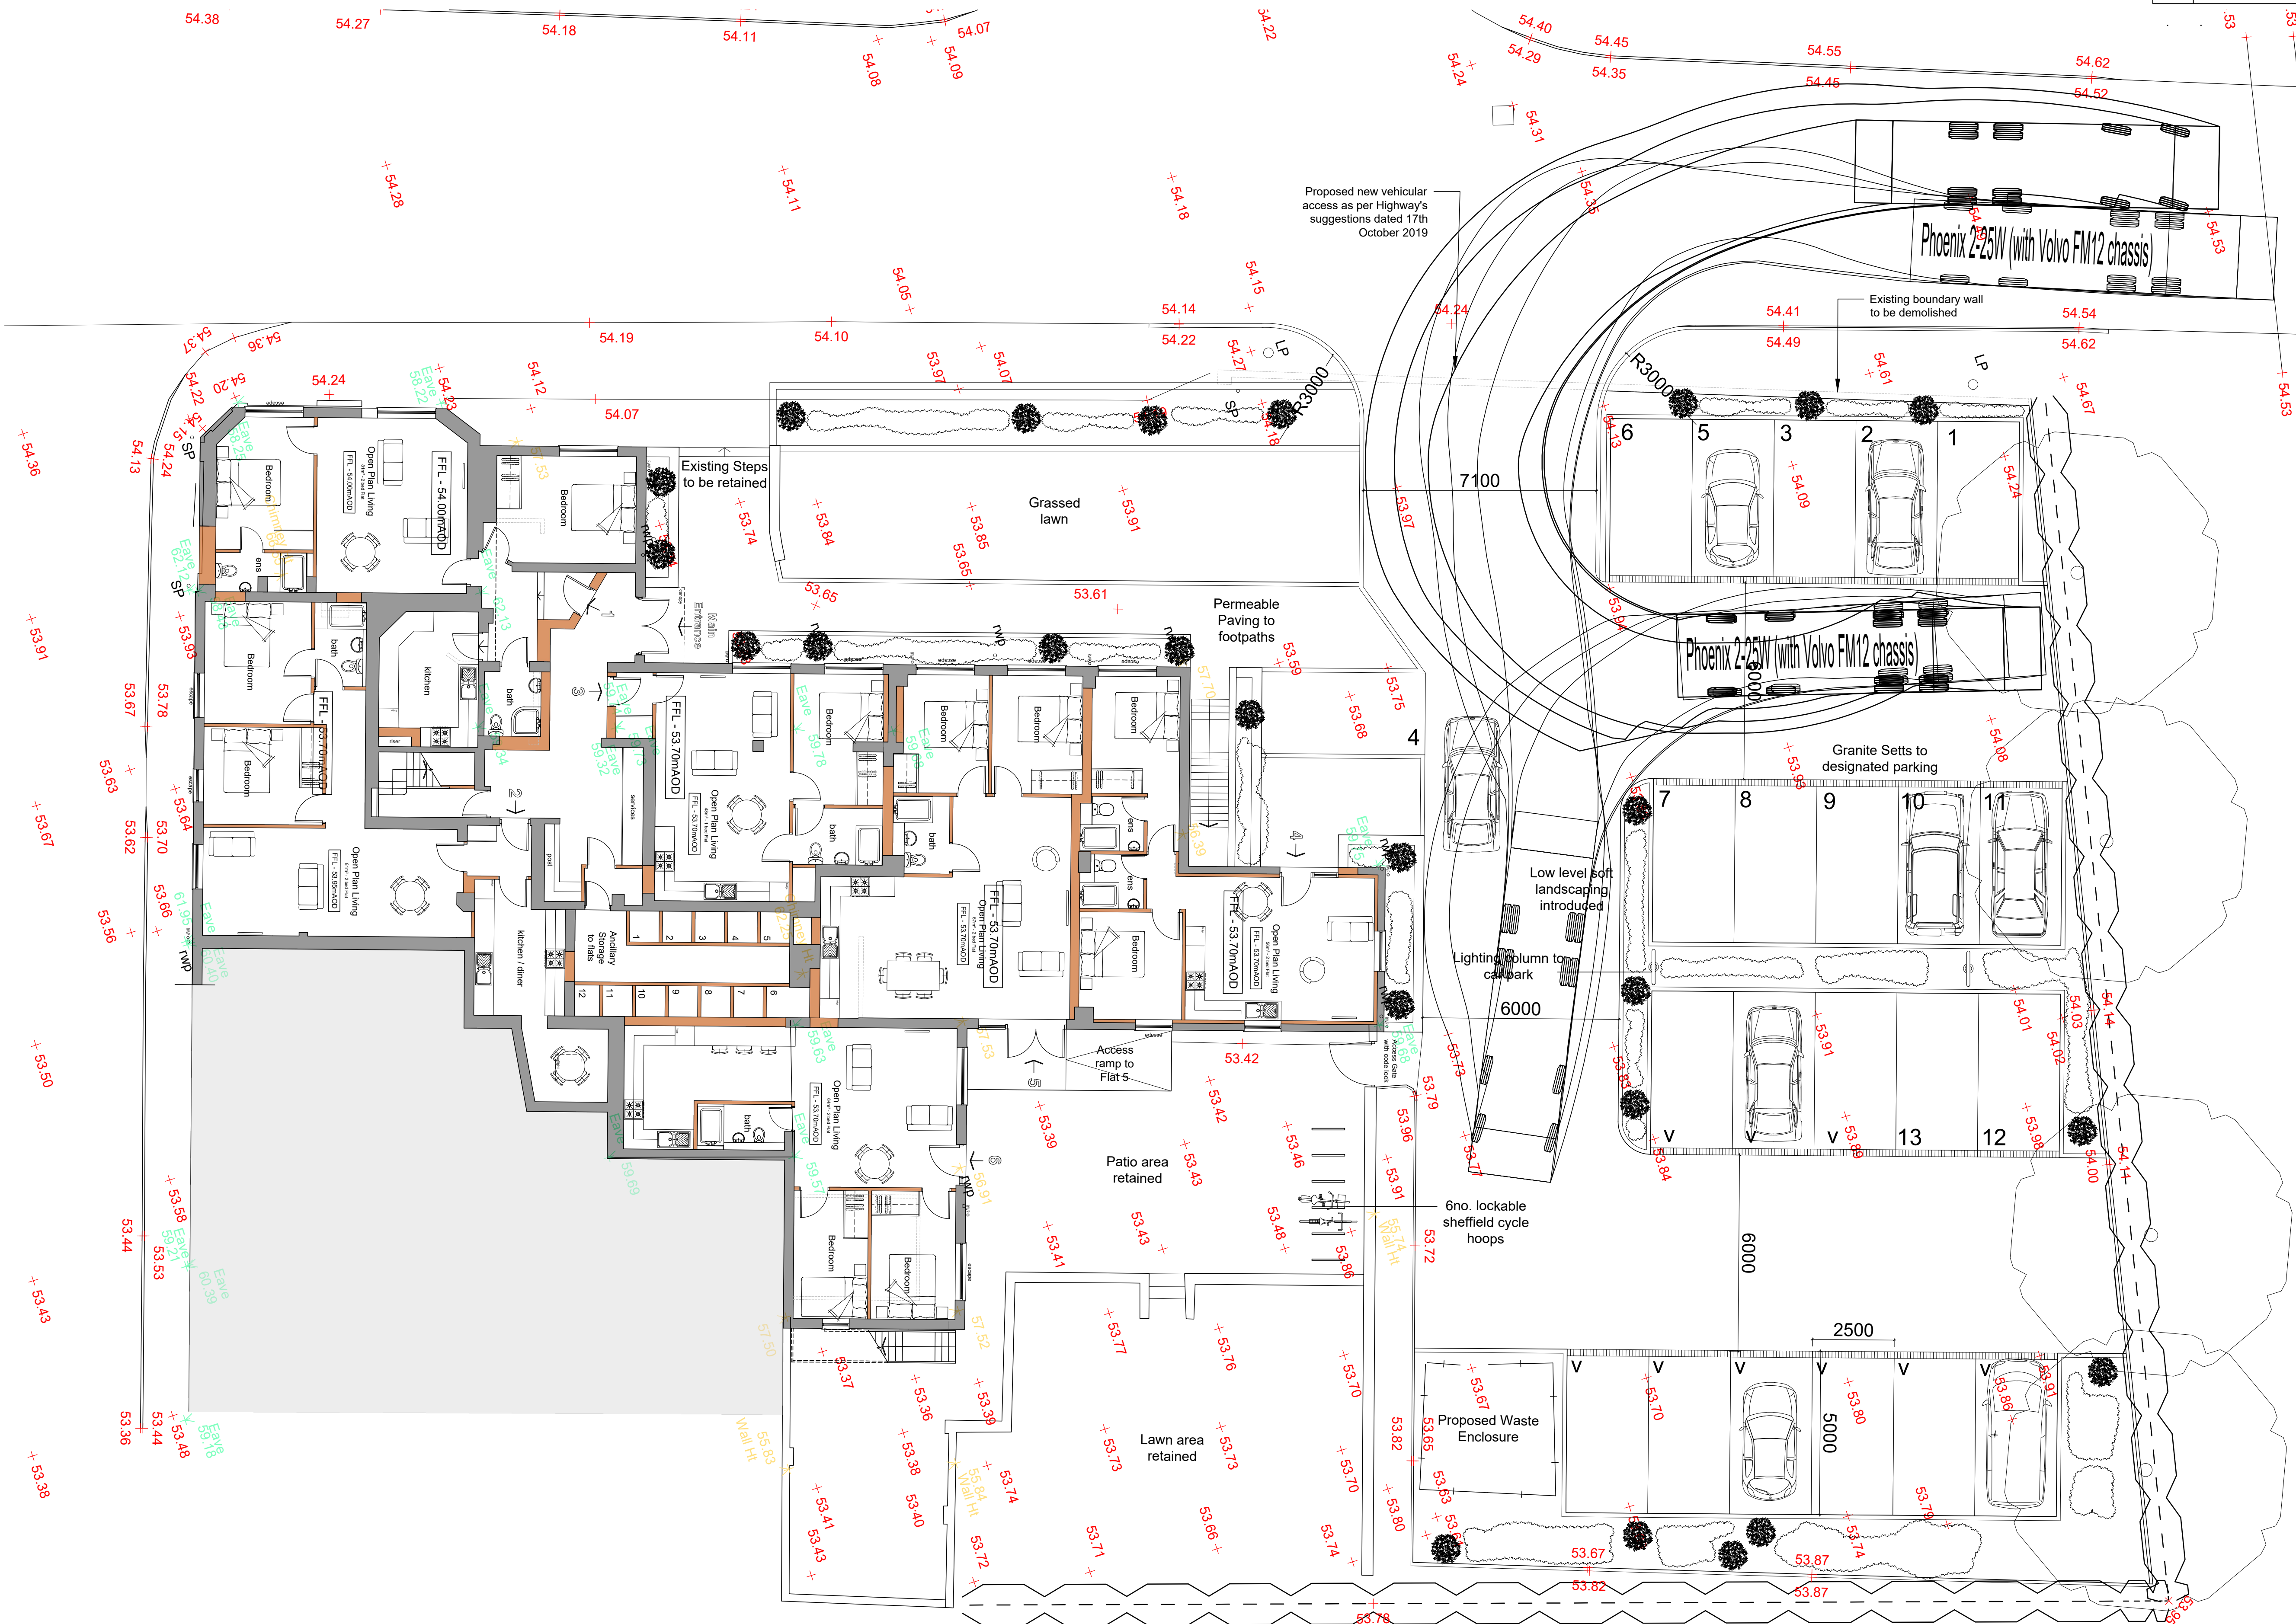

Scale Bar 1:100

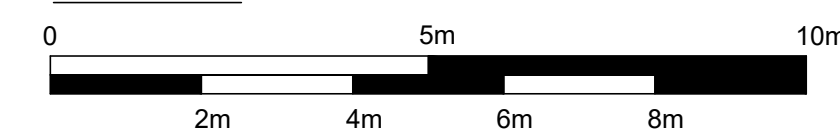

STATUS		Planning Application	
		Wilson Architects Ltd 84 Grantham Road, Waddington, Lincoln, LNS 9NT 07914 177 321 adam@wilsonarchitects.co.uk www.wilsonarchitects.co.uk Registered company no: 1160051	
CLIENT			
AH Group Ltd			
PROJECT			
Proposed Development to The Castle Hotel, Hatton			
TITLE			
Swept Path Analysis			
SCALE			
1:100 @ A1			
DRAWING NUMBER			REV
18018-P-107			.

Proposed Site Layout

Scale 1:100