

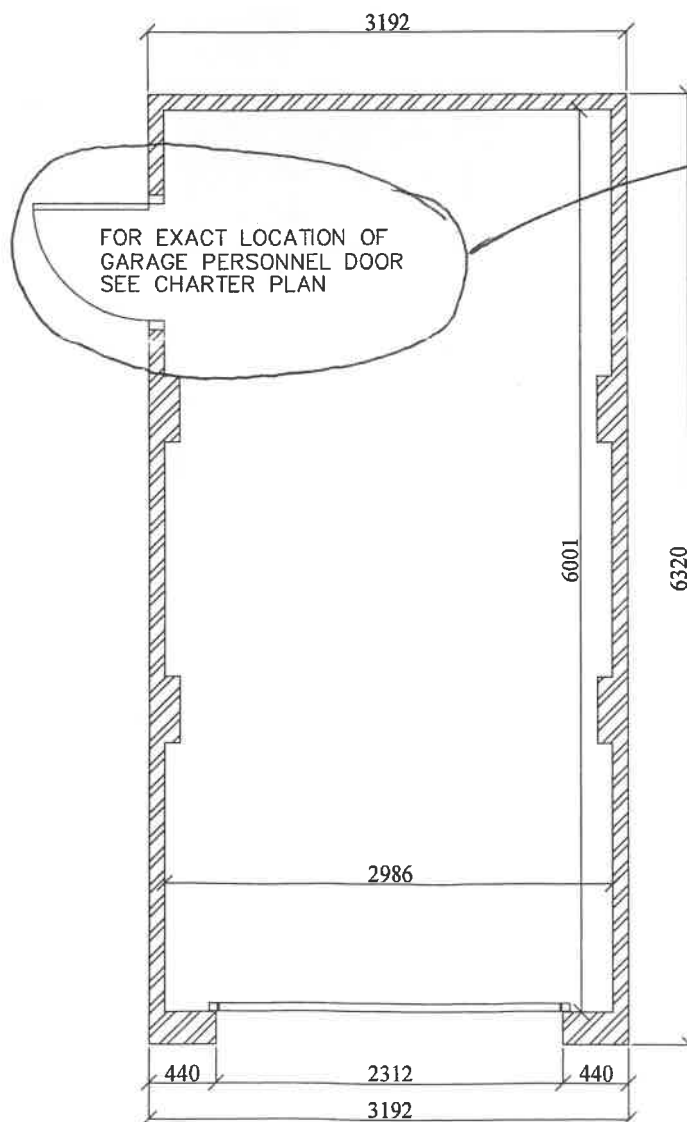


A3

Drawings ①

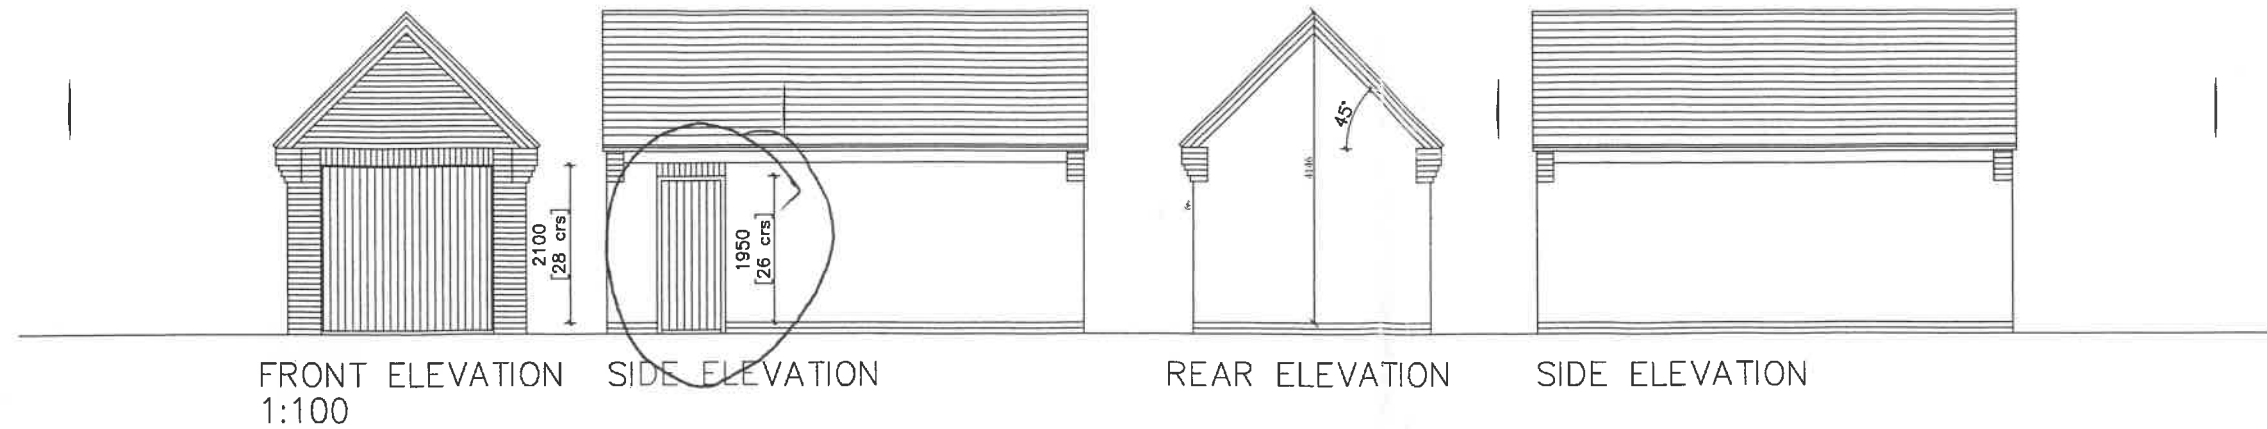

Plot SPECIFIC
See SALES ADVISOR
for details.

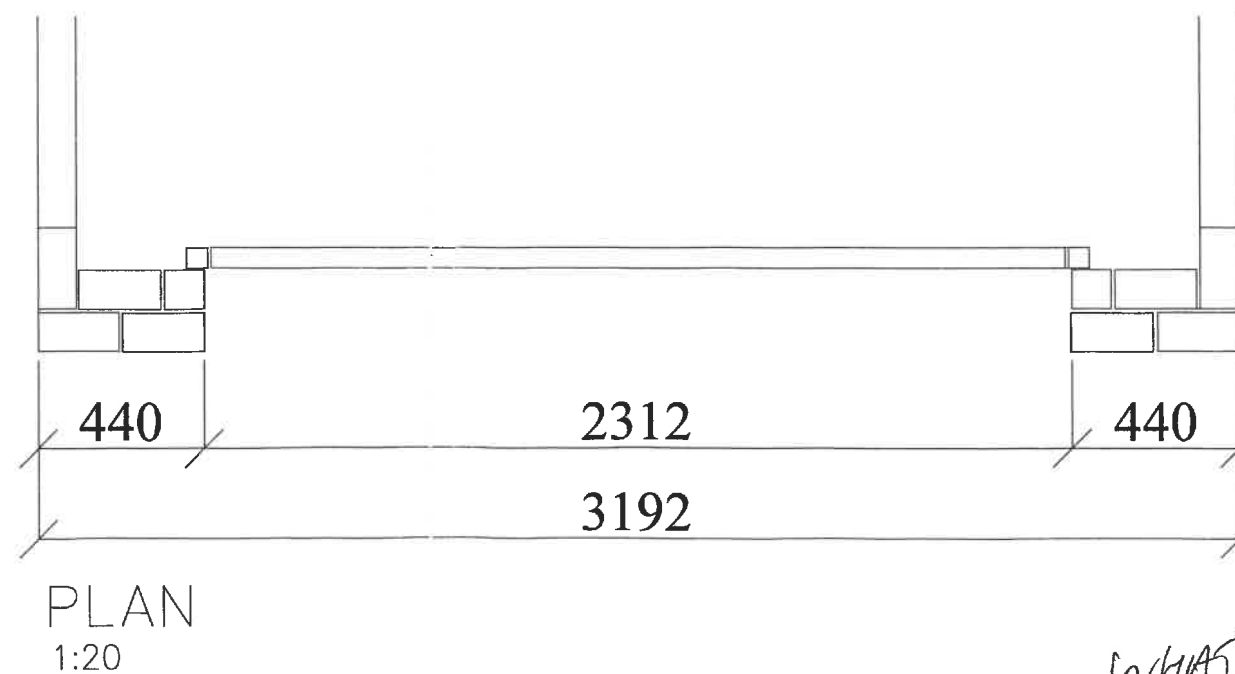

REV A: ROOF LOWERED 2 COURSE, DIMS
ADDED. AG 02.03.11

PERSIMMON HOMES
NORTH MIDLANDS

PERSIMMON HOUSE, MERIDIAN EAST
LEICESTER LE19 1WZ
TEL. 0116 281 5600

SINGLE DETACHED
GARAGE

"NEW ERA" RANGE

TITLE:
PLANS AND ELEVATIONS

DRAWING NUMBER:
PW/SG/01

REVISION:
A

SCALES:
1:100/50/20

DATE
JULY 09

WHAT
Does
that
mean