


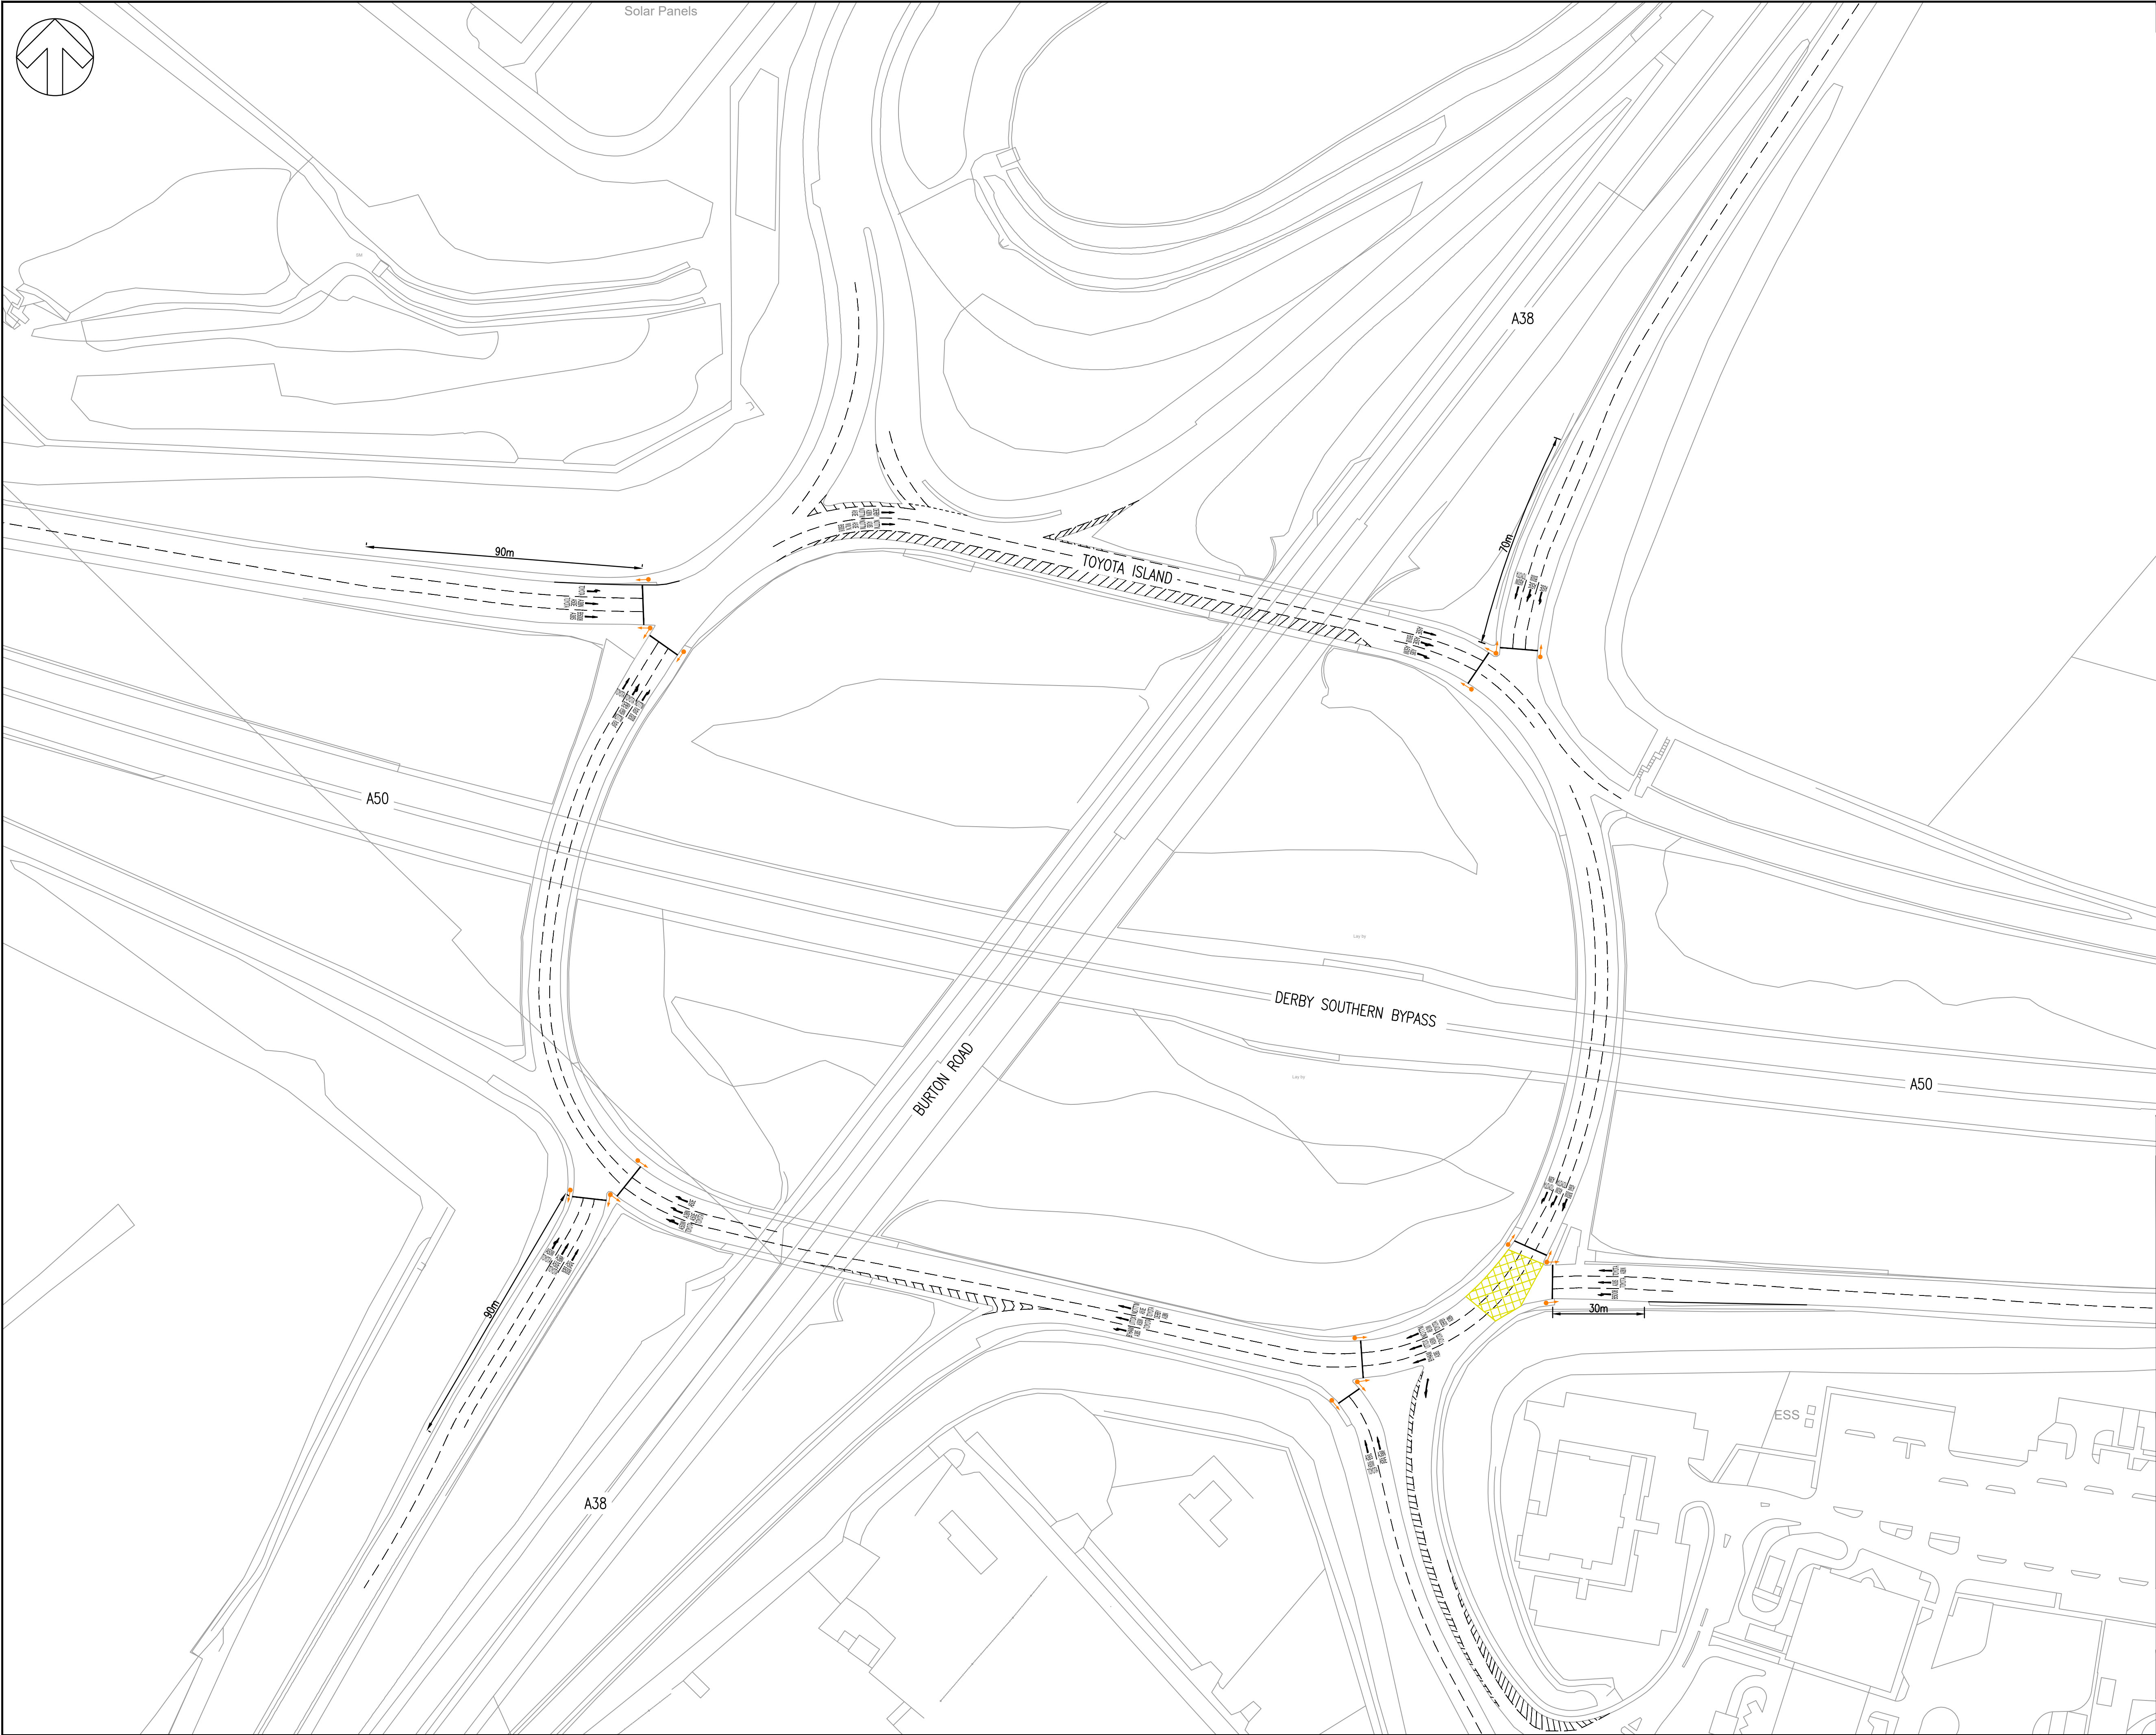

DO NOT SCALE

KEY

INDICATIVE TRAFFIC SIGNAL POLE LOCATION

P03	18/12/2018	LC	ROAD MARKINGS AMENDED	DB	AR
P02	22/11/2018	KD	YELLOW BOX MARKING ADDED	DB	AR
P01	12/11/2018	KD	FIRST ISSUE	DB	AR
REV	DATE	BY	DESCRIPTION	CHK	APP

DRAWING STATUS:

S0 - WORK IN PROGRESS

Three White Rose Office Park, Millshaw Park Lane, Leeds, LS11 0DL, UK
T+ 44 (0) 113 395 6200, F+ 44 (0) 113 395 6201
wsp.com

CLIENT:

BRACKLEY PROPERTY DEVELOPMENTS

ARCHITECT:

SITE/PROJECT:

A50/A38
JUNCTION MITIGATION SCHEME

TITLE:

PROPOSED INDUSTRIAL DEVELOPMENT
AT BURNASTON CROSS/WILLINGTON

SCALE @ A1:	CHECKED:	APPROVED:	
1:1000	DB	AR	
PROJECT NO:	DESIGNED:	DRAWN:	DATE:
70046897	ER	KD	December 18
DRAWING NO:	REV:		
70046897-GA-001	P03		

© WSP UK Ltd