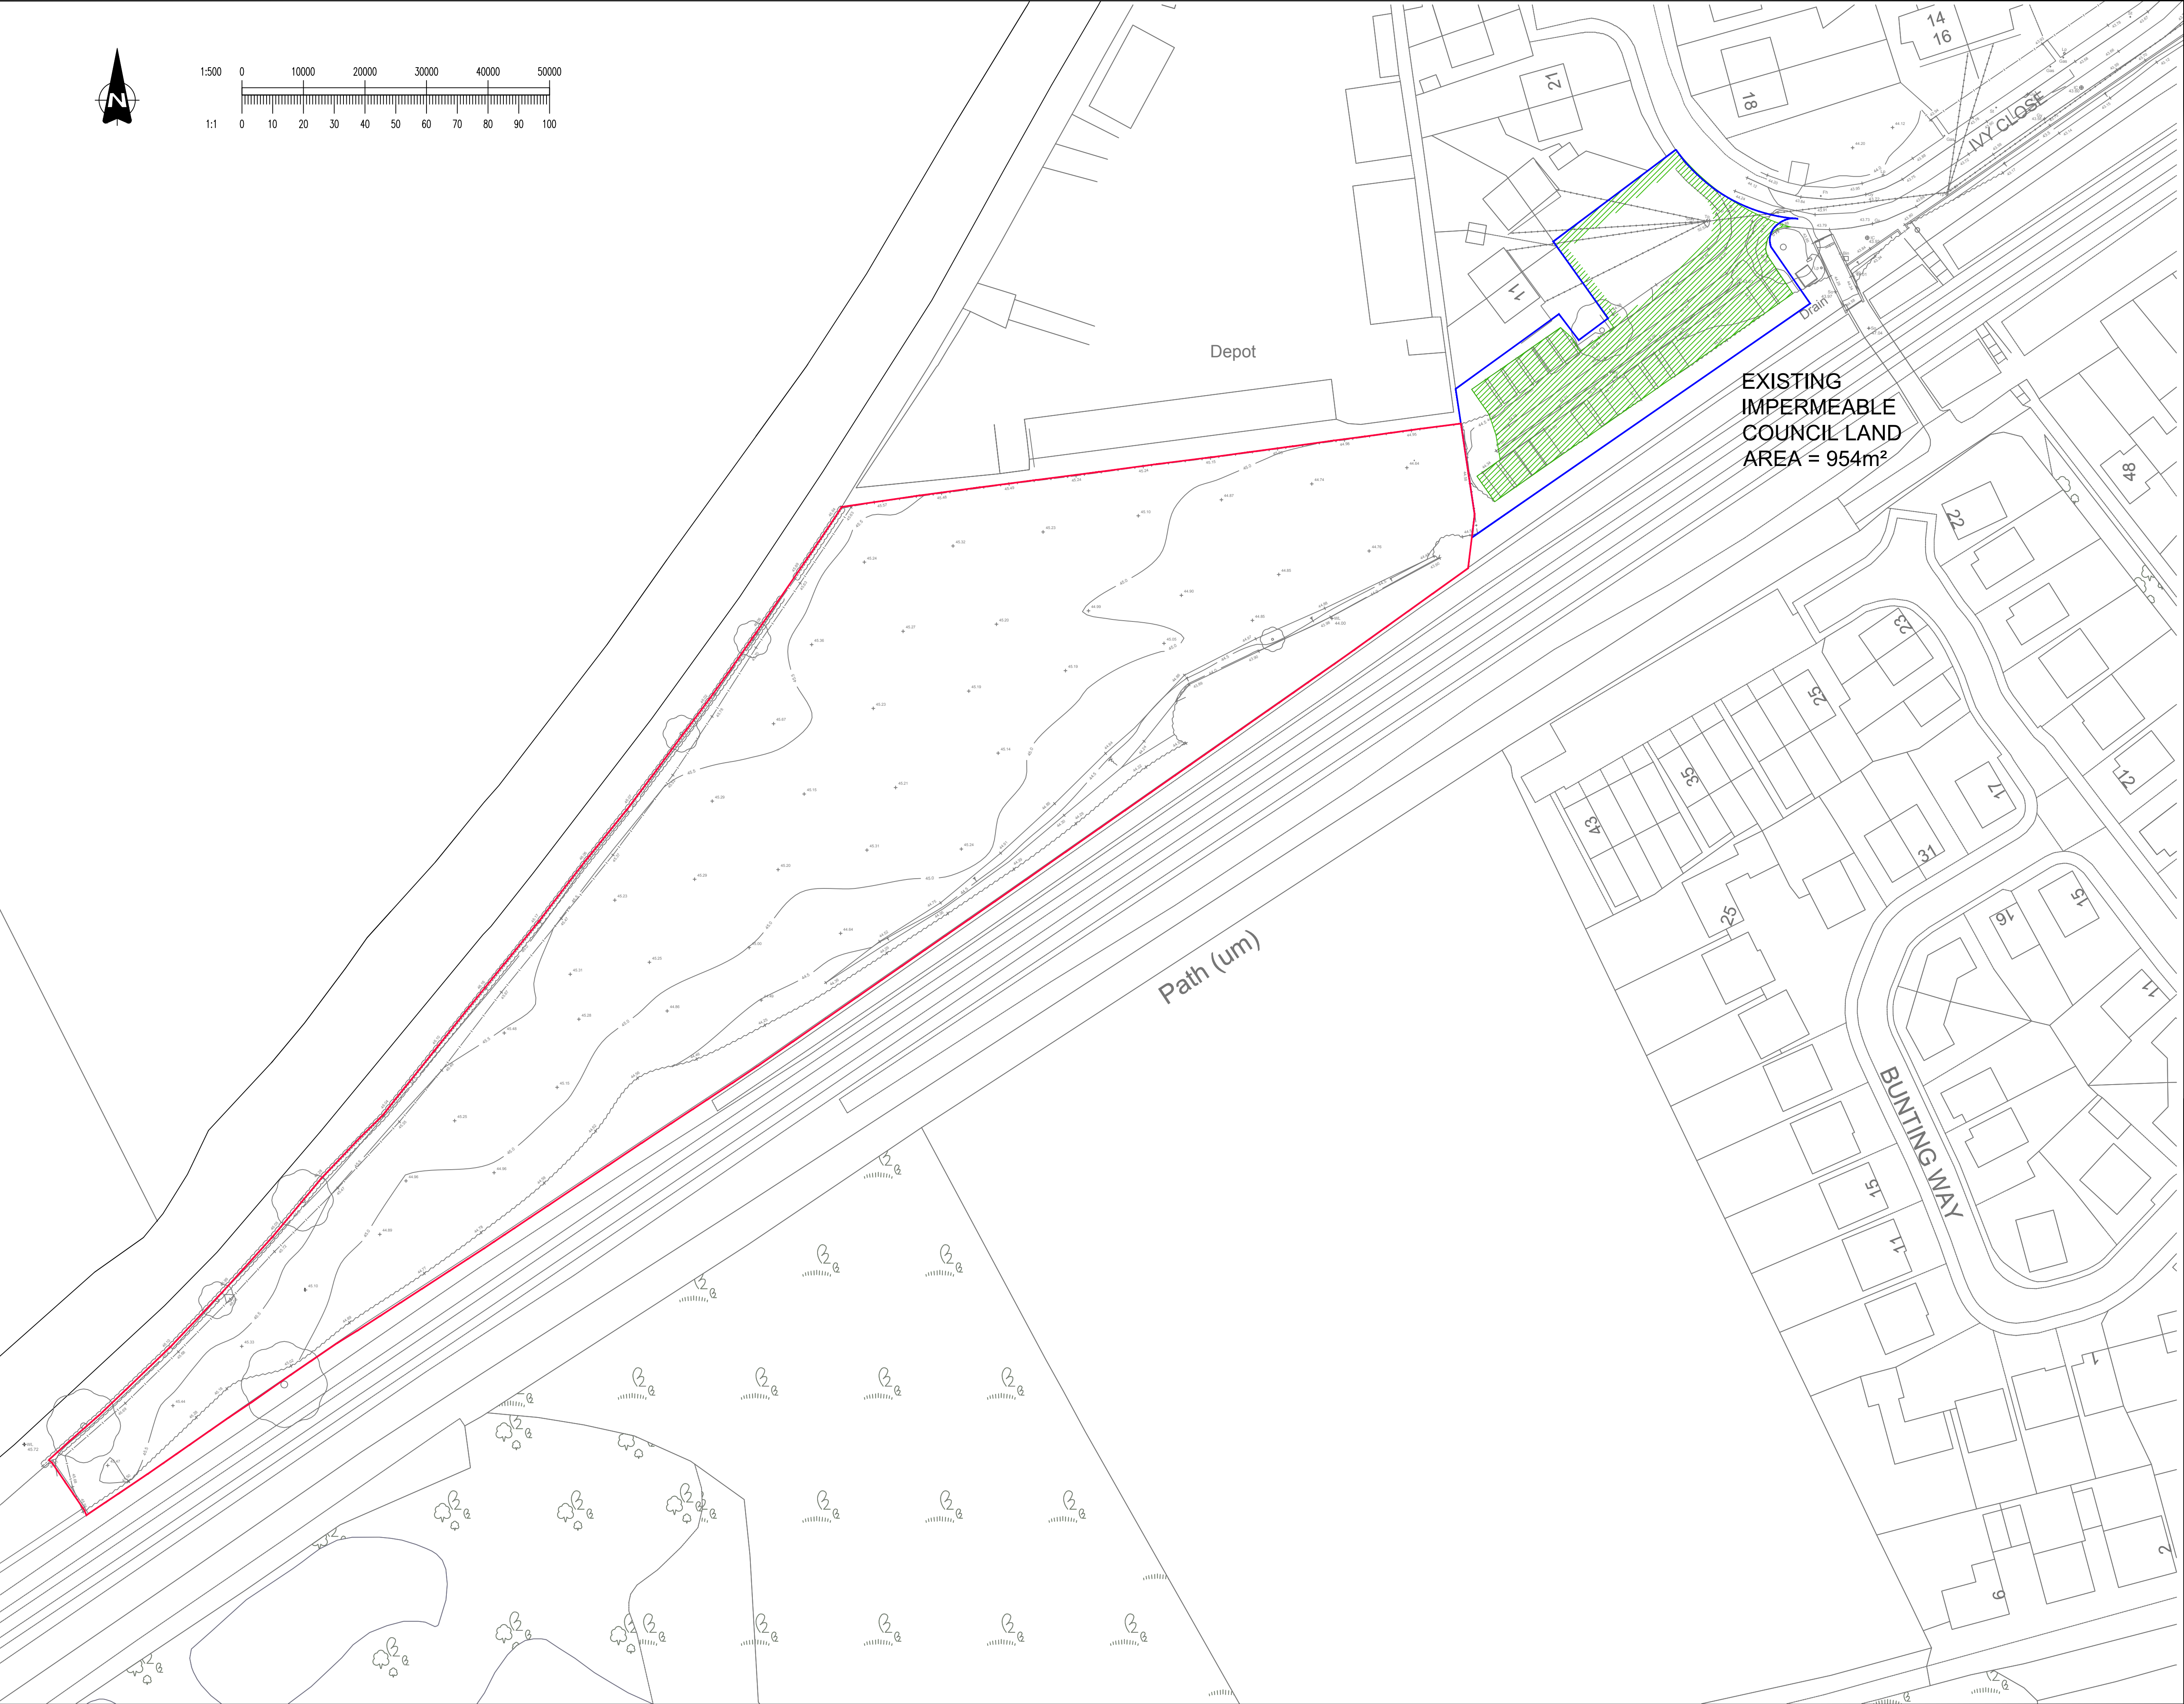


Existing Impermeable
area in Council Land

EXISTING
IMPERMEABLE
COUNCIL LAND
AREA = 954m²

XREFS LOADED INTO THIS DRAWING

OS
IPD-imp area
topo

Rev	Date	Description		Drawn	Approved

Infrastructure Planning and Design

The Hayloft Barn
Borough Hill Farm
Walton-on-Trent
Derbyshire
DE12 8LL

(E) info@ipd-ltd.com
(T) 01283 716869
(W) www.ipd-ltd.com

Client	PARTNERSHIP HOMES LTD		
Project title	IVY CLOSE WILLINGTON		
Drawing title	EXISTING IMPERMEABLE AREA		
Scale	1:500	Original dwg. size	A1
Drawn	SEF	Checked	SEF
Approved		Approved	RNP
Drawing Number	IPD-19-505-505		Rev
			-