
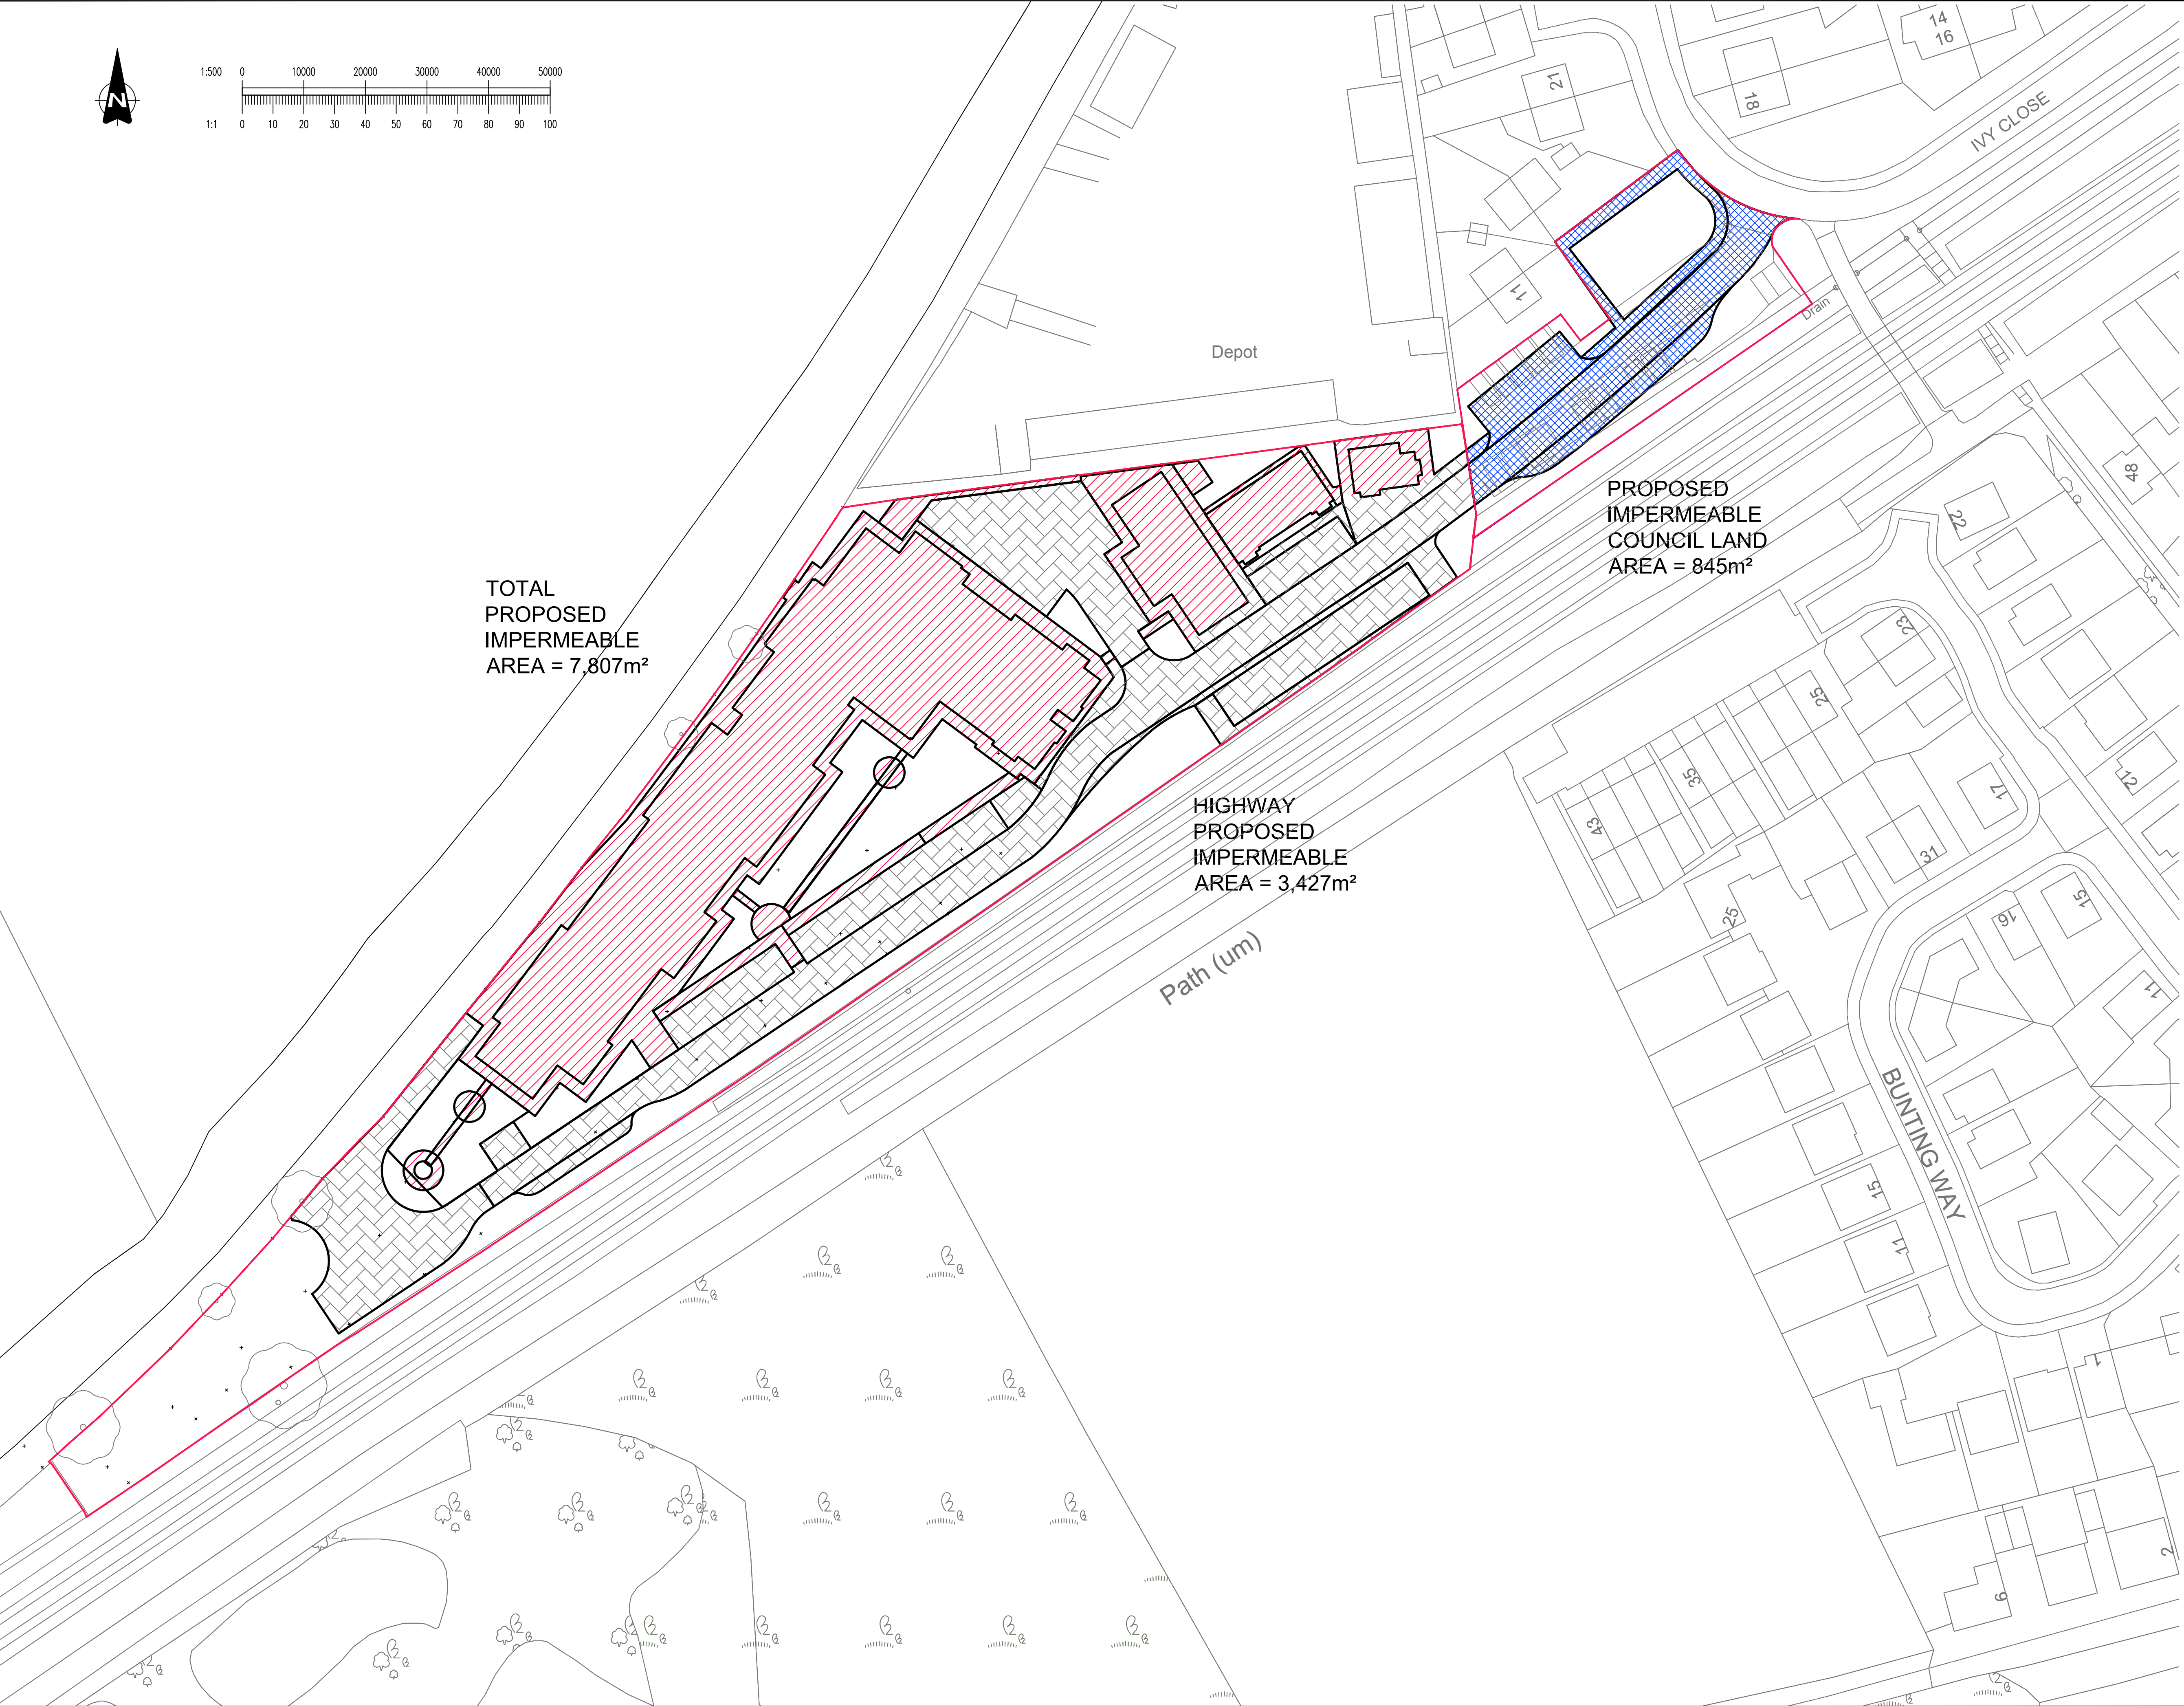


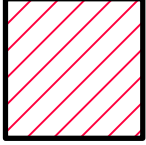

-  Proposed Impermeable area in Council Land
-  Proposed highway Impermeable area.
-  Proposed Impermeable area


XREFS LOADED INTO THIS DRAWING
OS
IPD-imp area

Rev.	Date	Description	Drawn	Approved

Infrastructure Planning and Design

The Hayloft Barn
Borough Hill Farm
Walton-on-Trent
Derbyshire
DE12 8LL

(E) info@ipd-ltd.com
(T) 01283 716869
(W) www.ipd-ltd.com

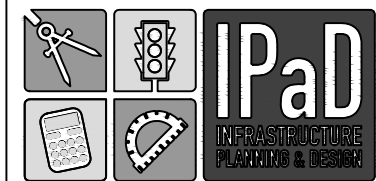

Client	PARTNERSHIP HOMES LTD		
Project title	IVY CLOSE WILLINGTON		
Drawing title	PROPOSED IMPERMEABLE AREA		
Scale	1:500	Original dwp size	A1
Drawn	SEF	Checked	SEF
Approved		Approved	RNP
Drawing Number	IPD-19-505-500		Rev -