


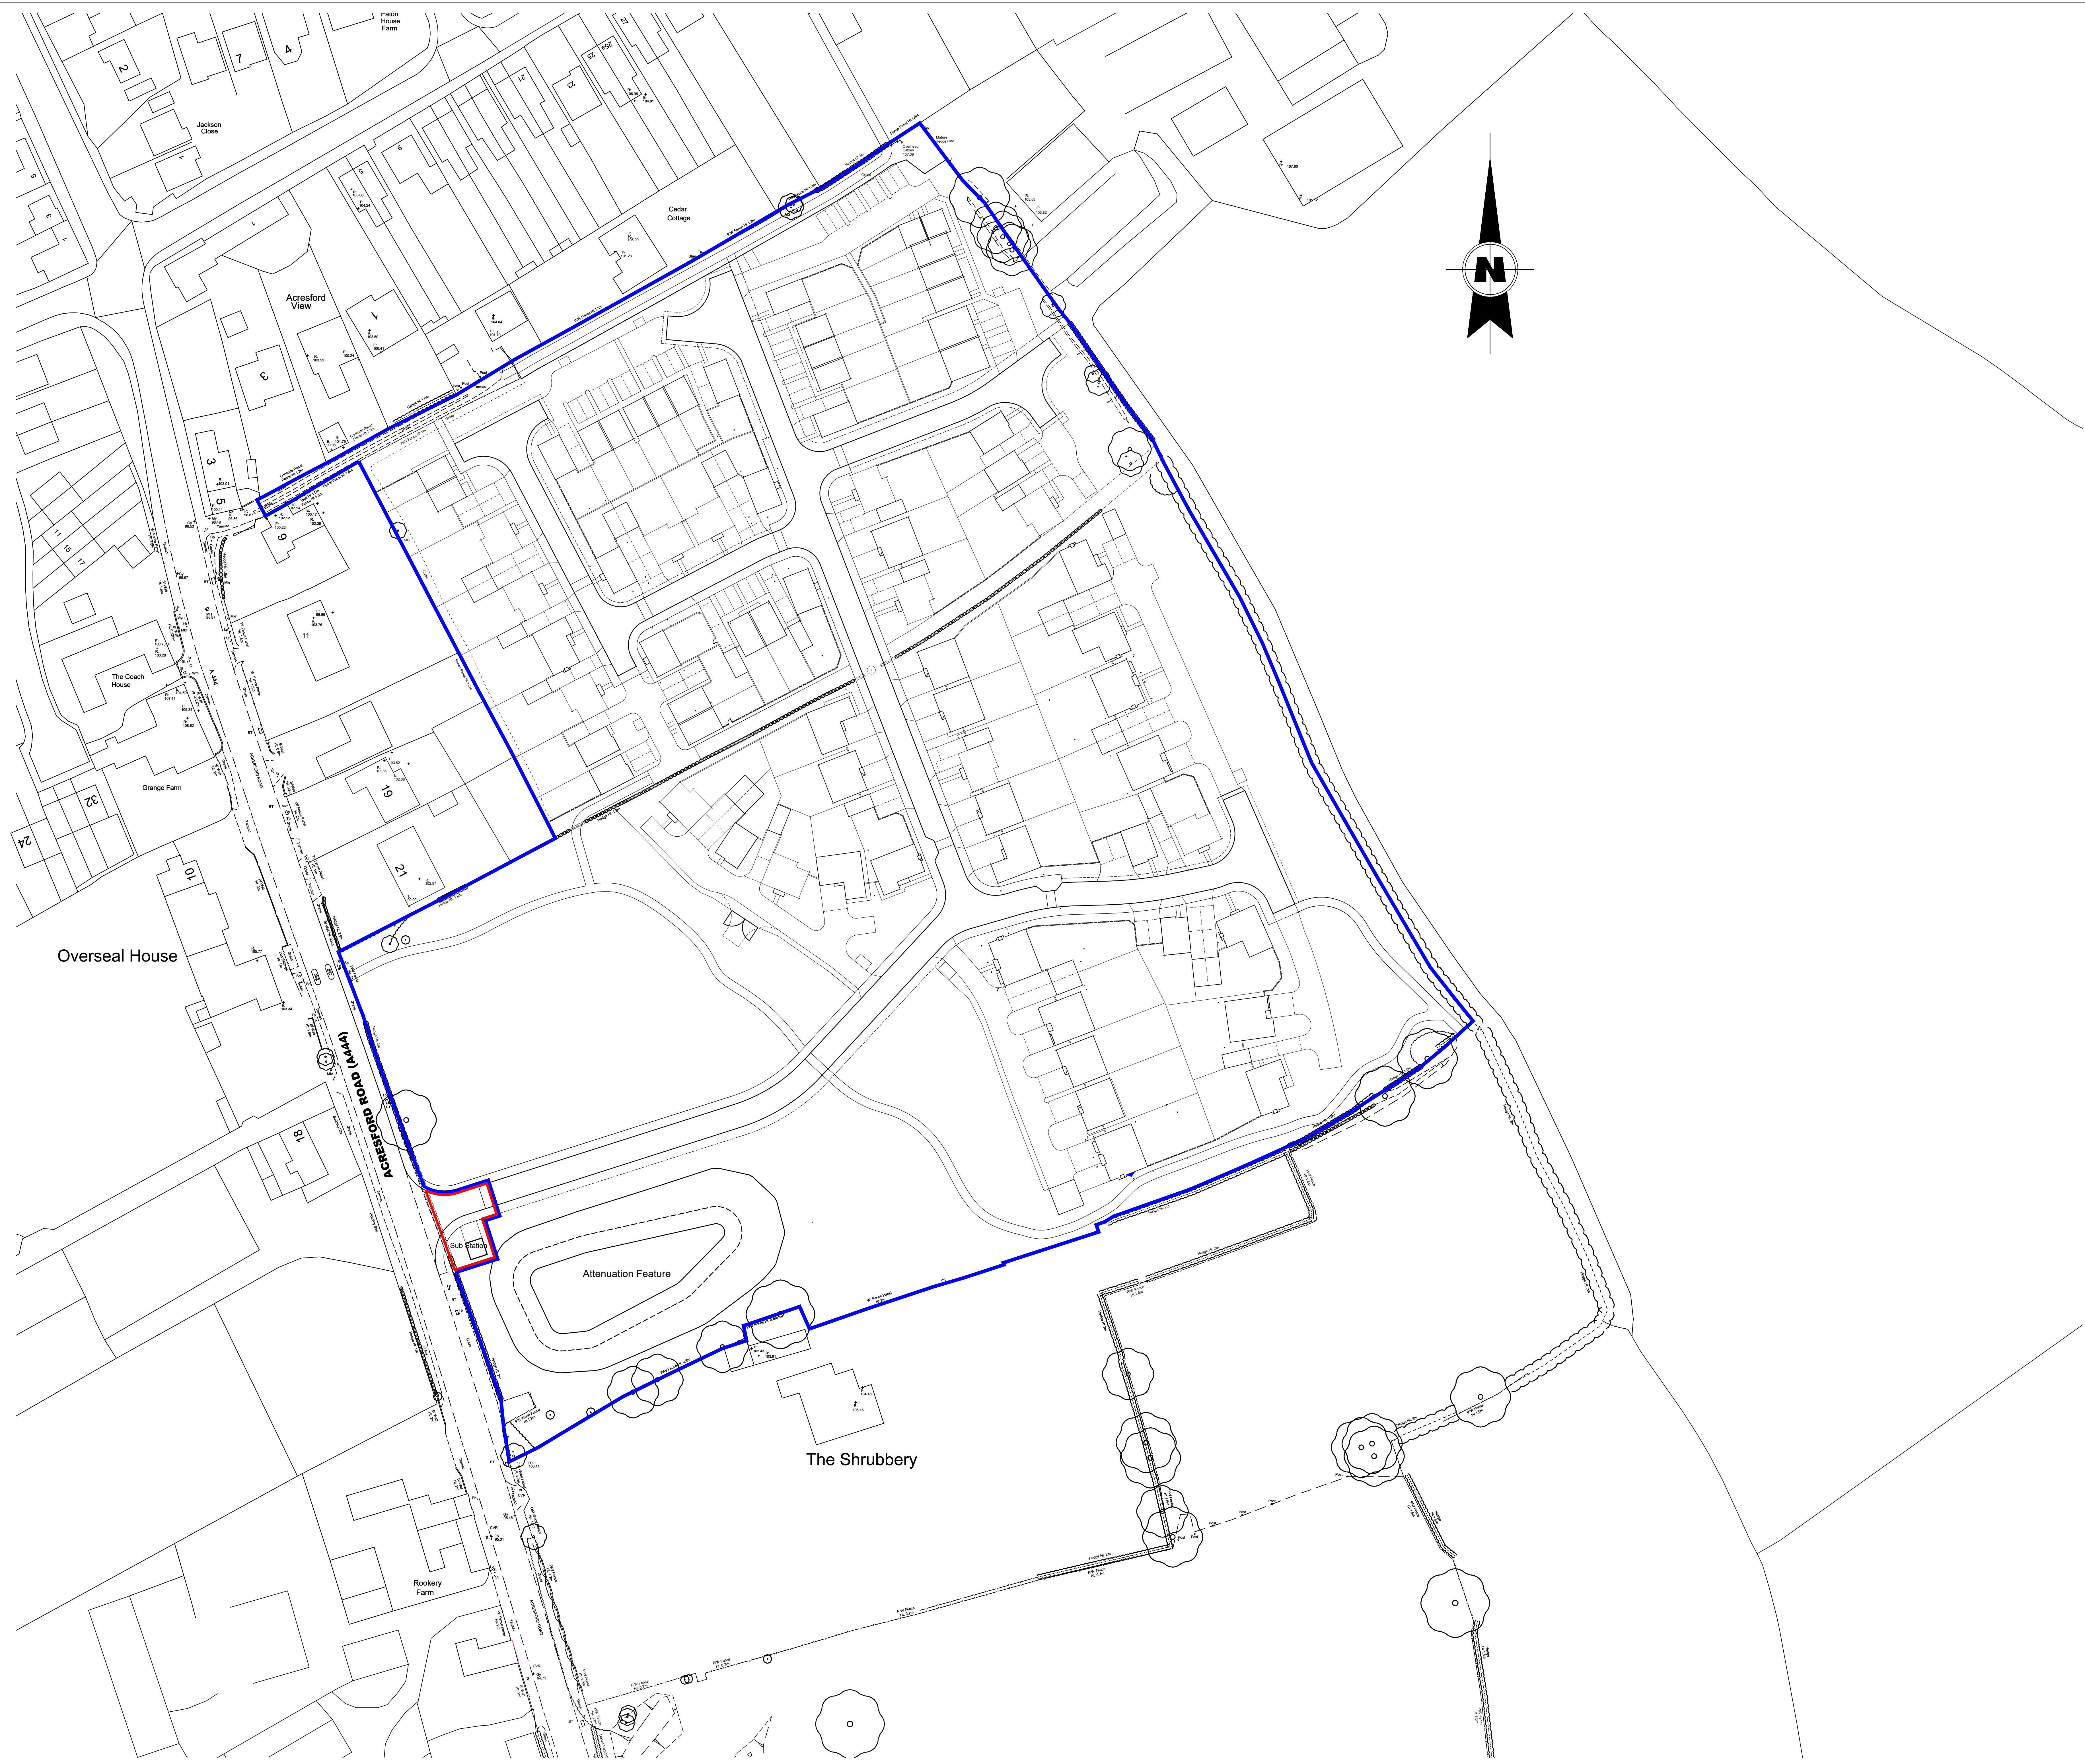

© 2019 RPS Group

Notes

1. This drawing has been prepared in accordance with the scope of RPS's appointment with its client and is subject to the terms and conditions of that appointment. RPS accepts no liability for any use of this document other than by its client and only for the purposes for which it was prepared and provided.

2. If received electronically it is the recipient's responsibility to print to correct scale. Only written dimensions should be used.



FOR APPROVAL

Rev	Description	Date	Initial	Checked

For guidance only. Do not scale off this drawing.

1:25 0 20m 40m 60m 80m 100 120 140 160 180 200

1:50 0 40m 80m 120m 160m 200m

1:100 0 80m 160m 240m 320m 400m



Client Cameron Homes Ltd

Project Acresford Road, Overseal

Title Site Layout - Sub Station

Status	Scale	Date Created
For Approval	1:500 @A0	JULY 2019
Task Team	Information	Task Information
Manager	Author	Manager
DJJ	TP	TP
Document Number		
AAH5437-43		
Project Code - Originator - Zone - Level - Type - Role - Drawing Number		
RPS Project Number	Subsidiary	Revision
AAH5437	S01	-
rpsgroup.com		