
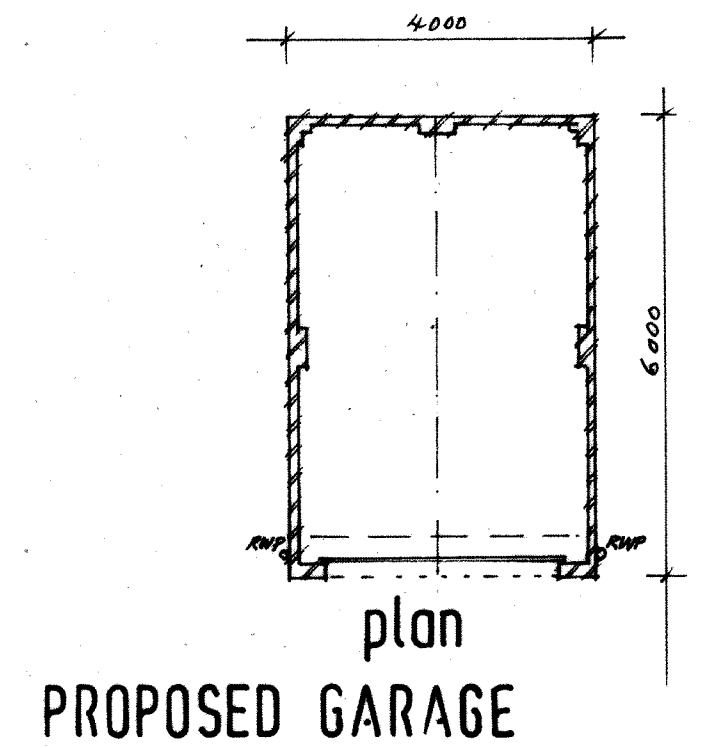
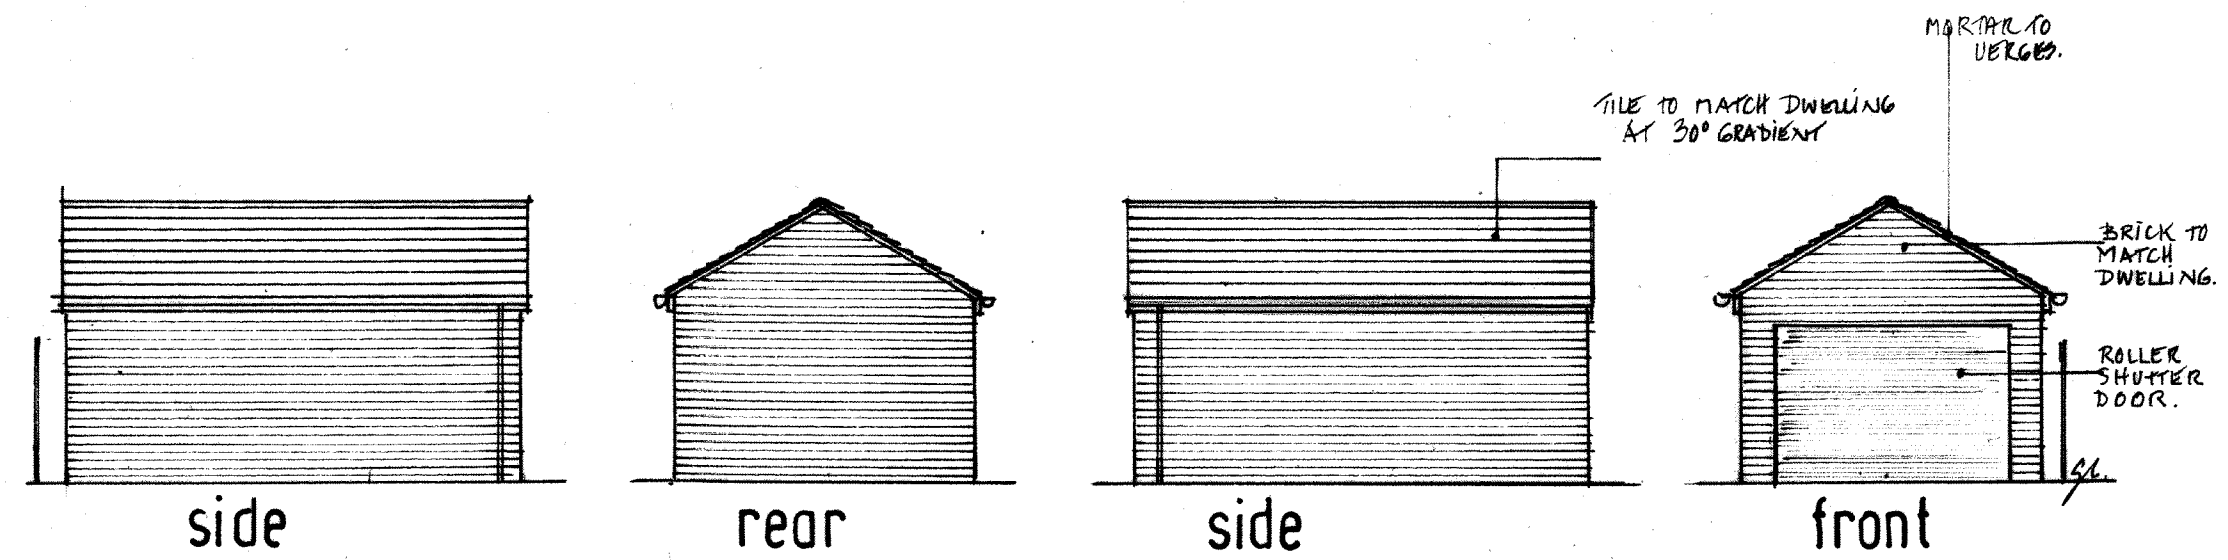
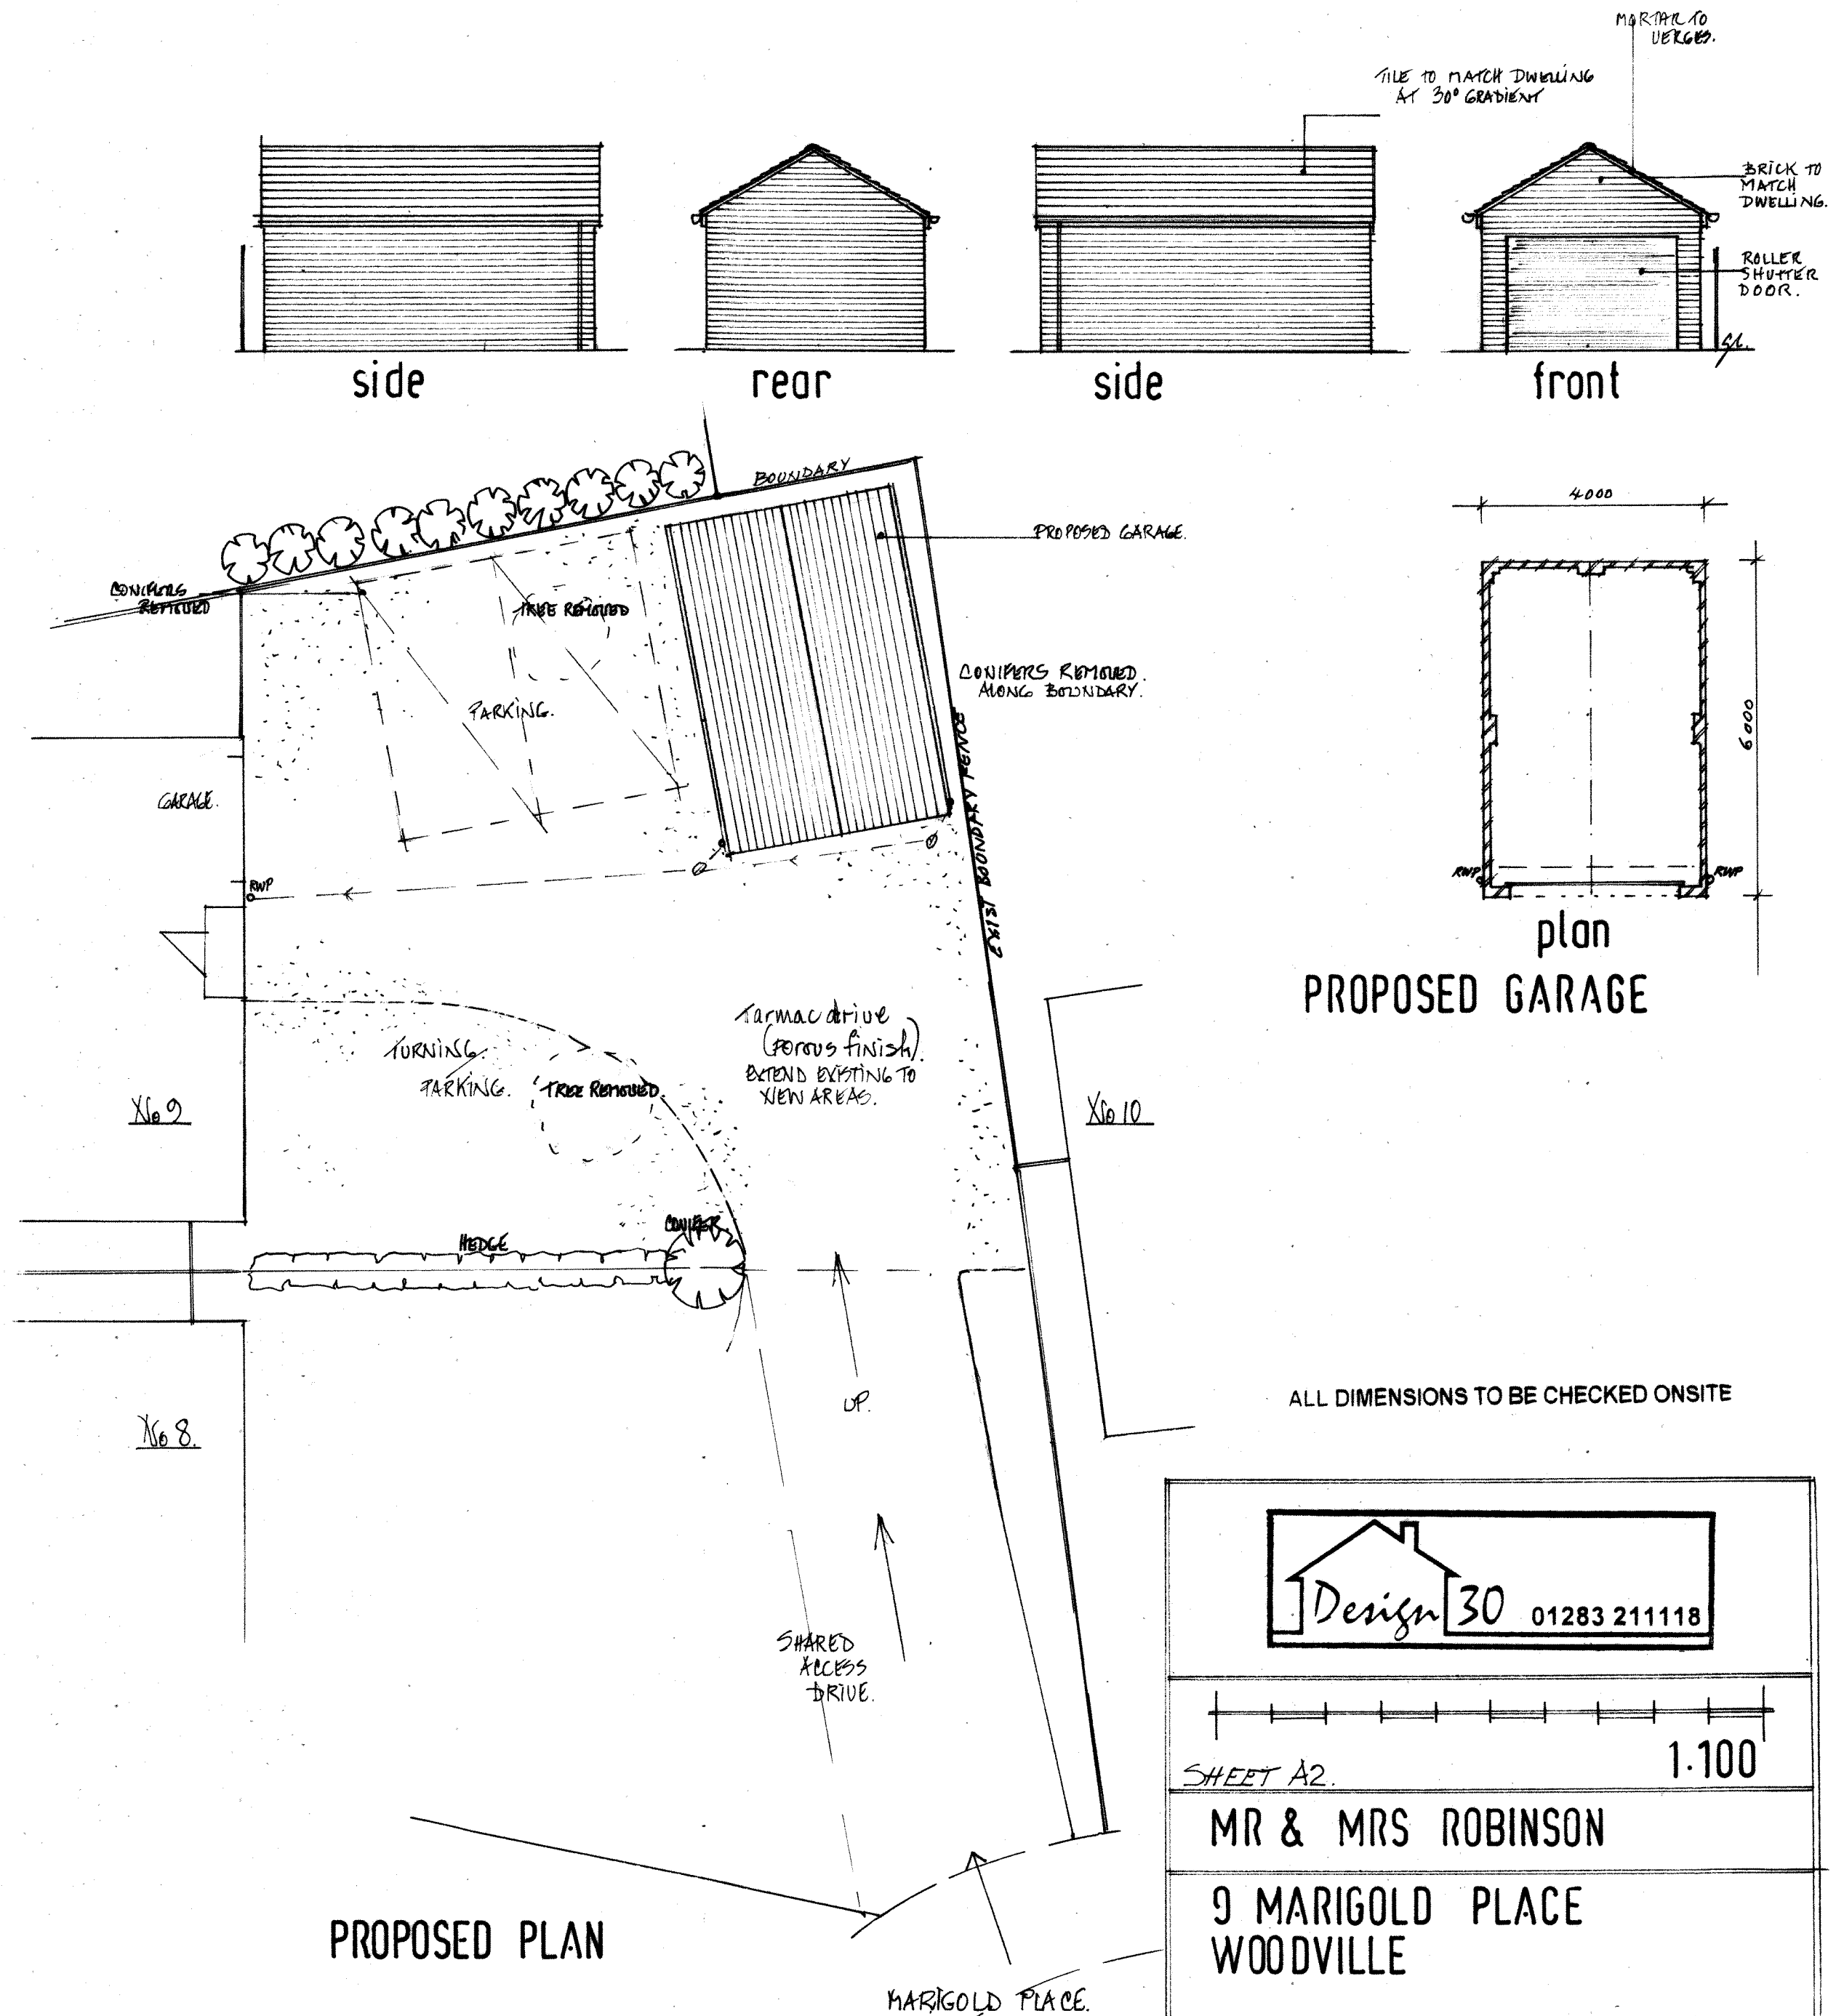
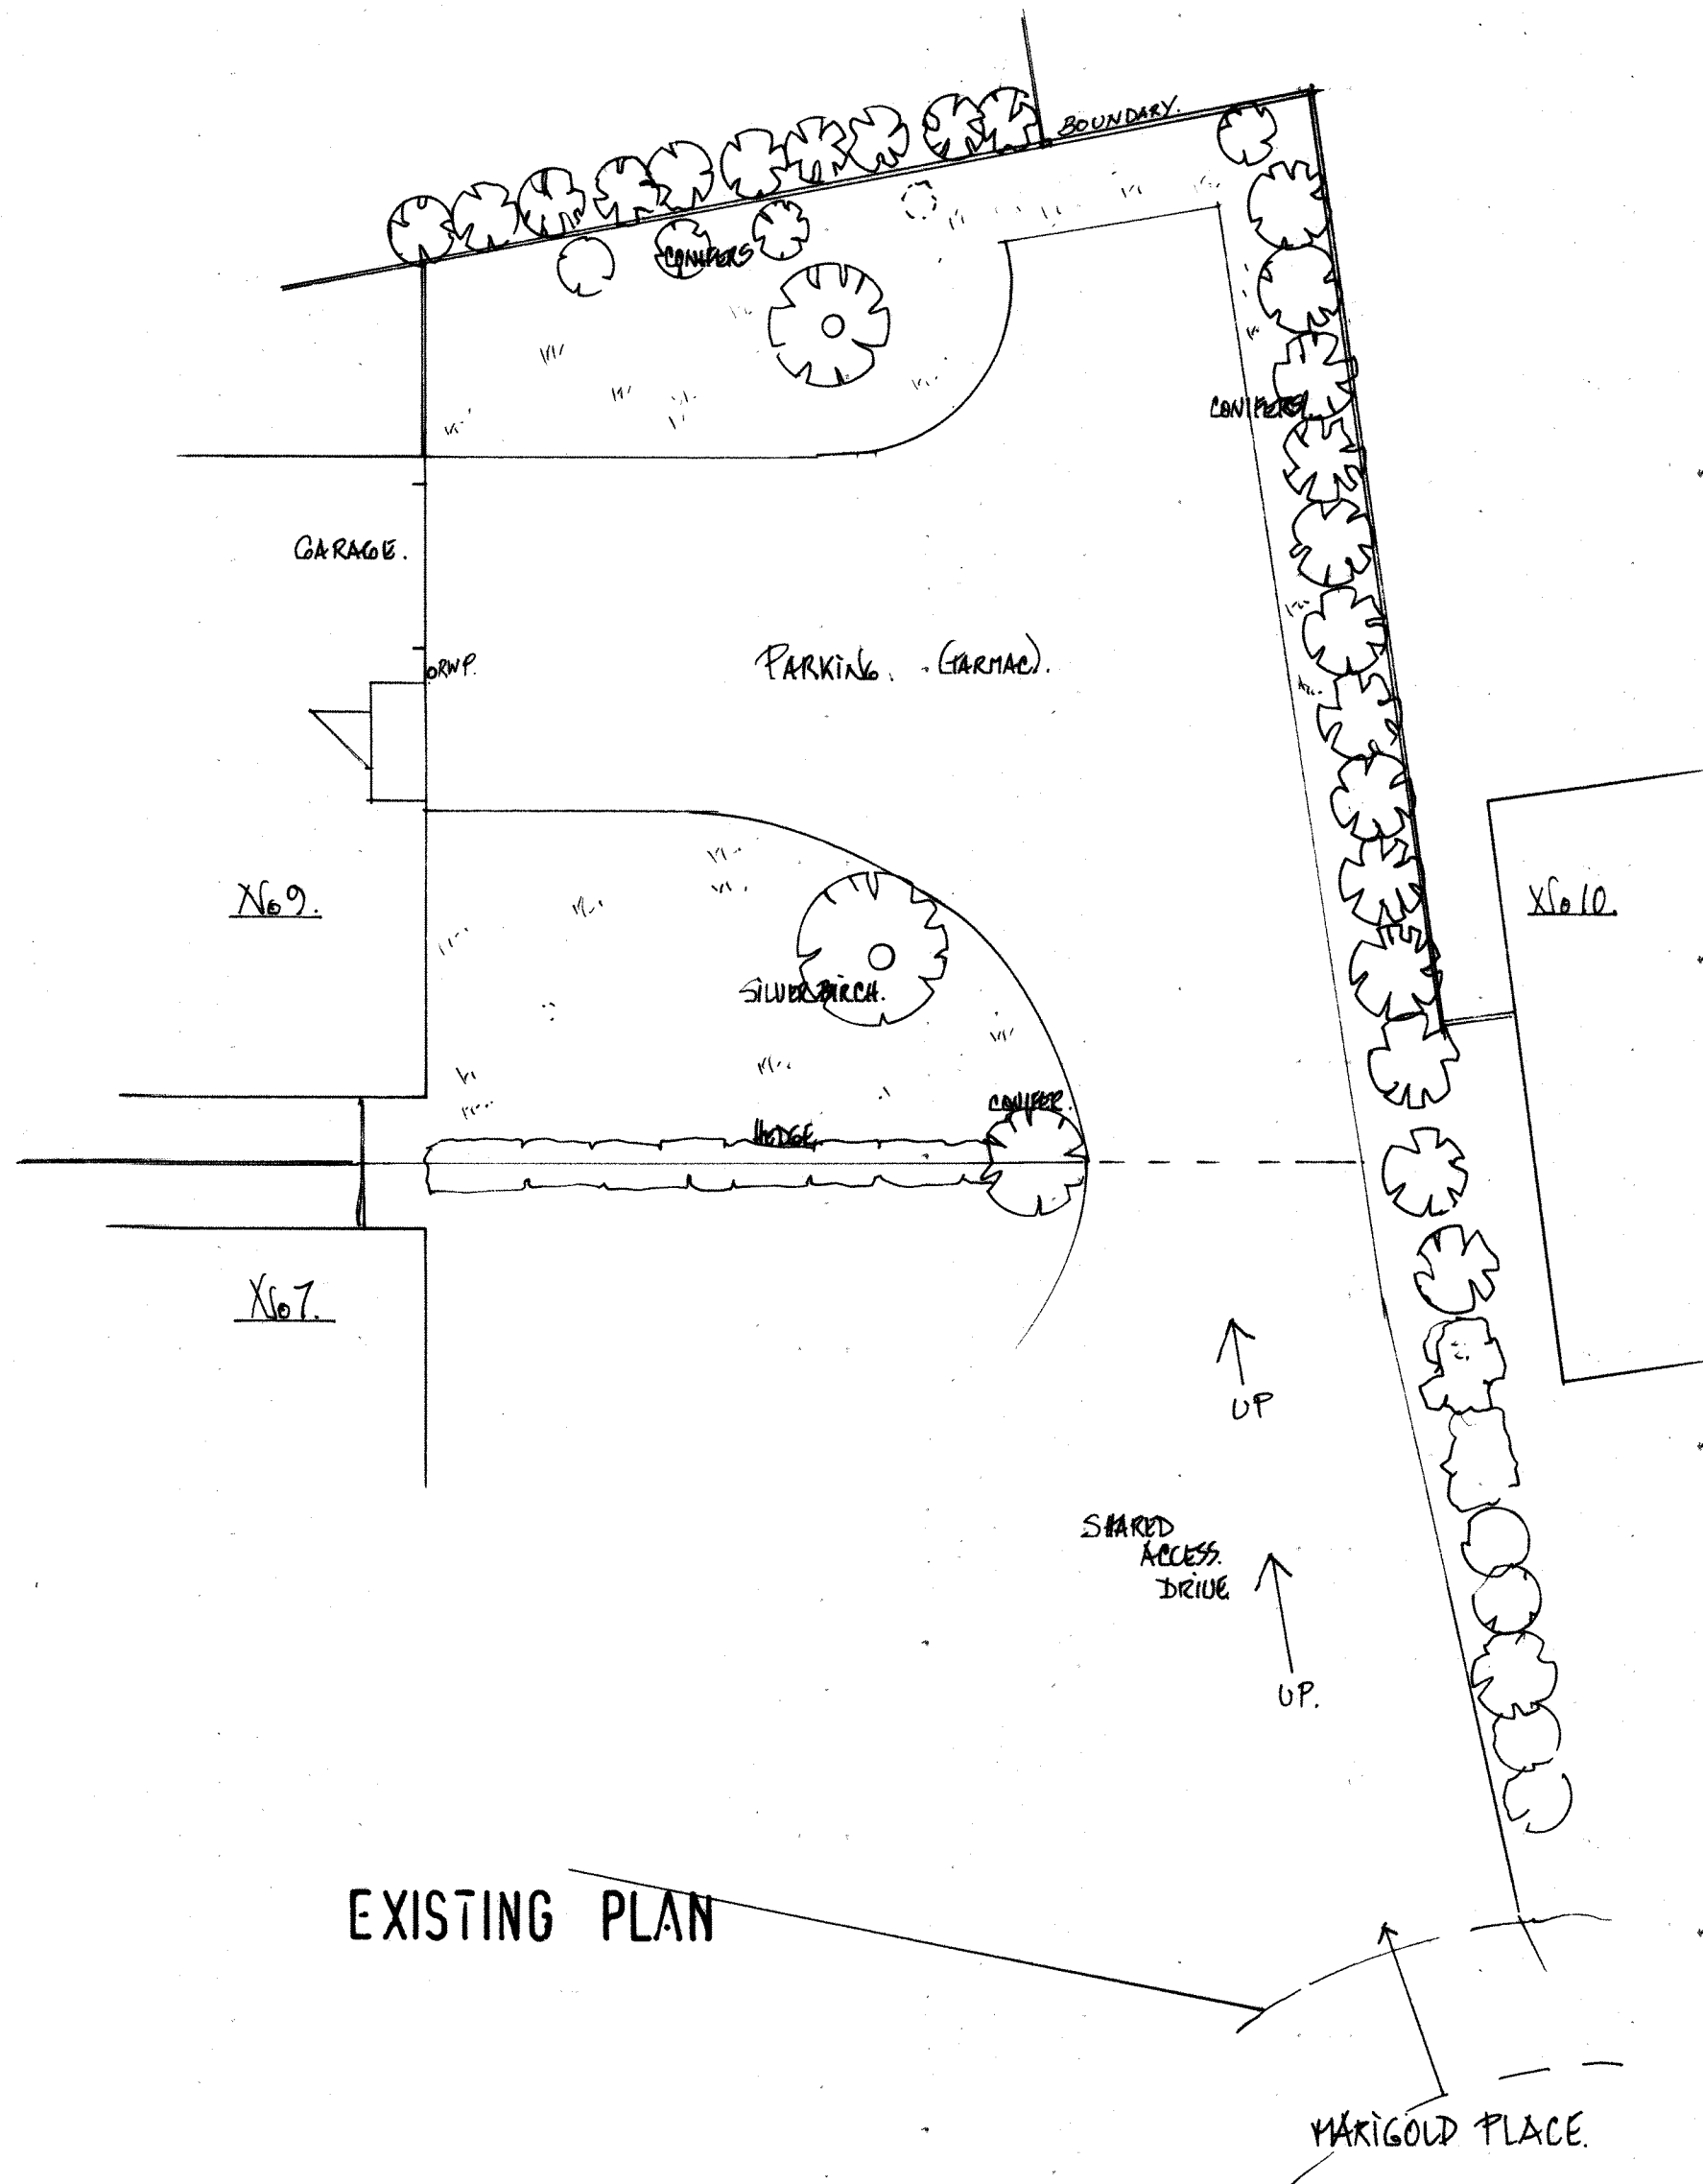


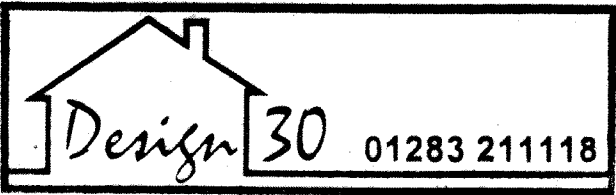

ALL DIMENSIONS TO BE CHECKED ONSITE

		
SHEET A2. 1:100		
MR & MRS ROBINSON		
9 MARIGOLD PLACE WOODVILLE		
APRIL 2019	11819	