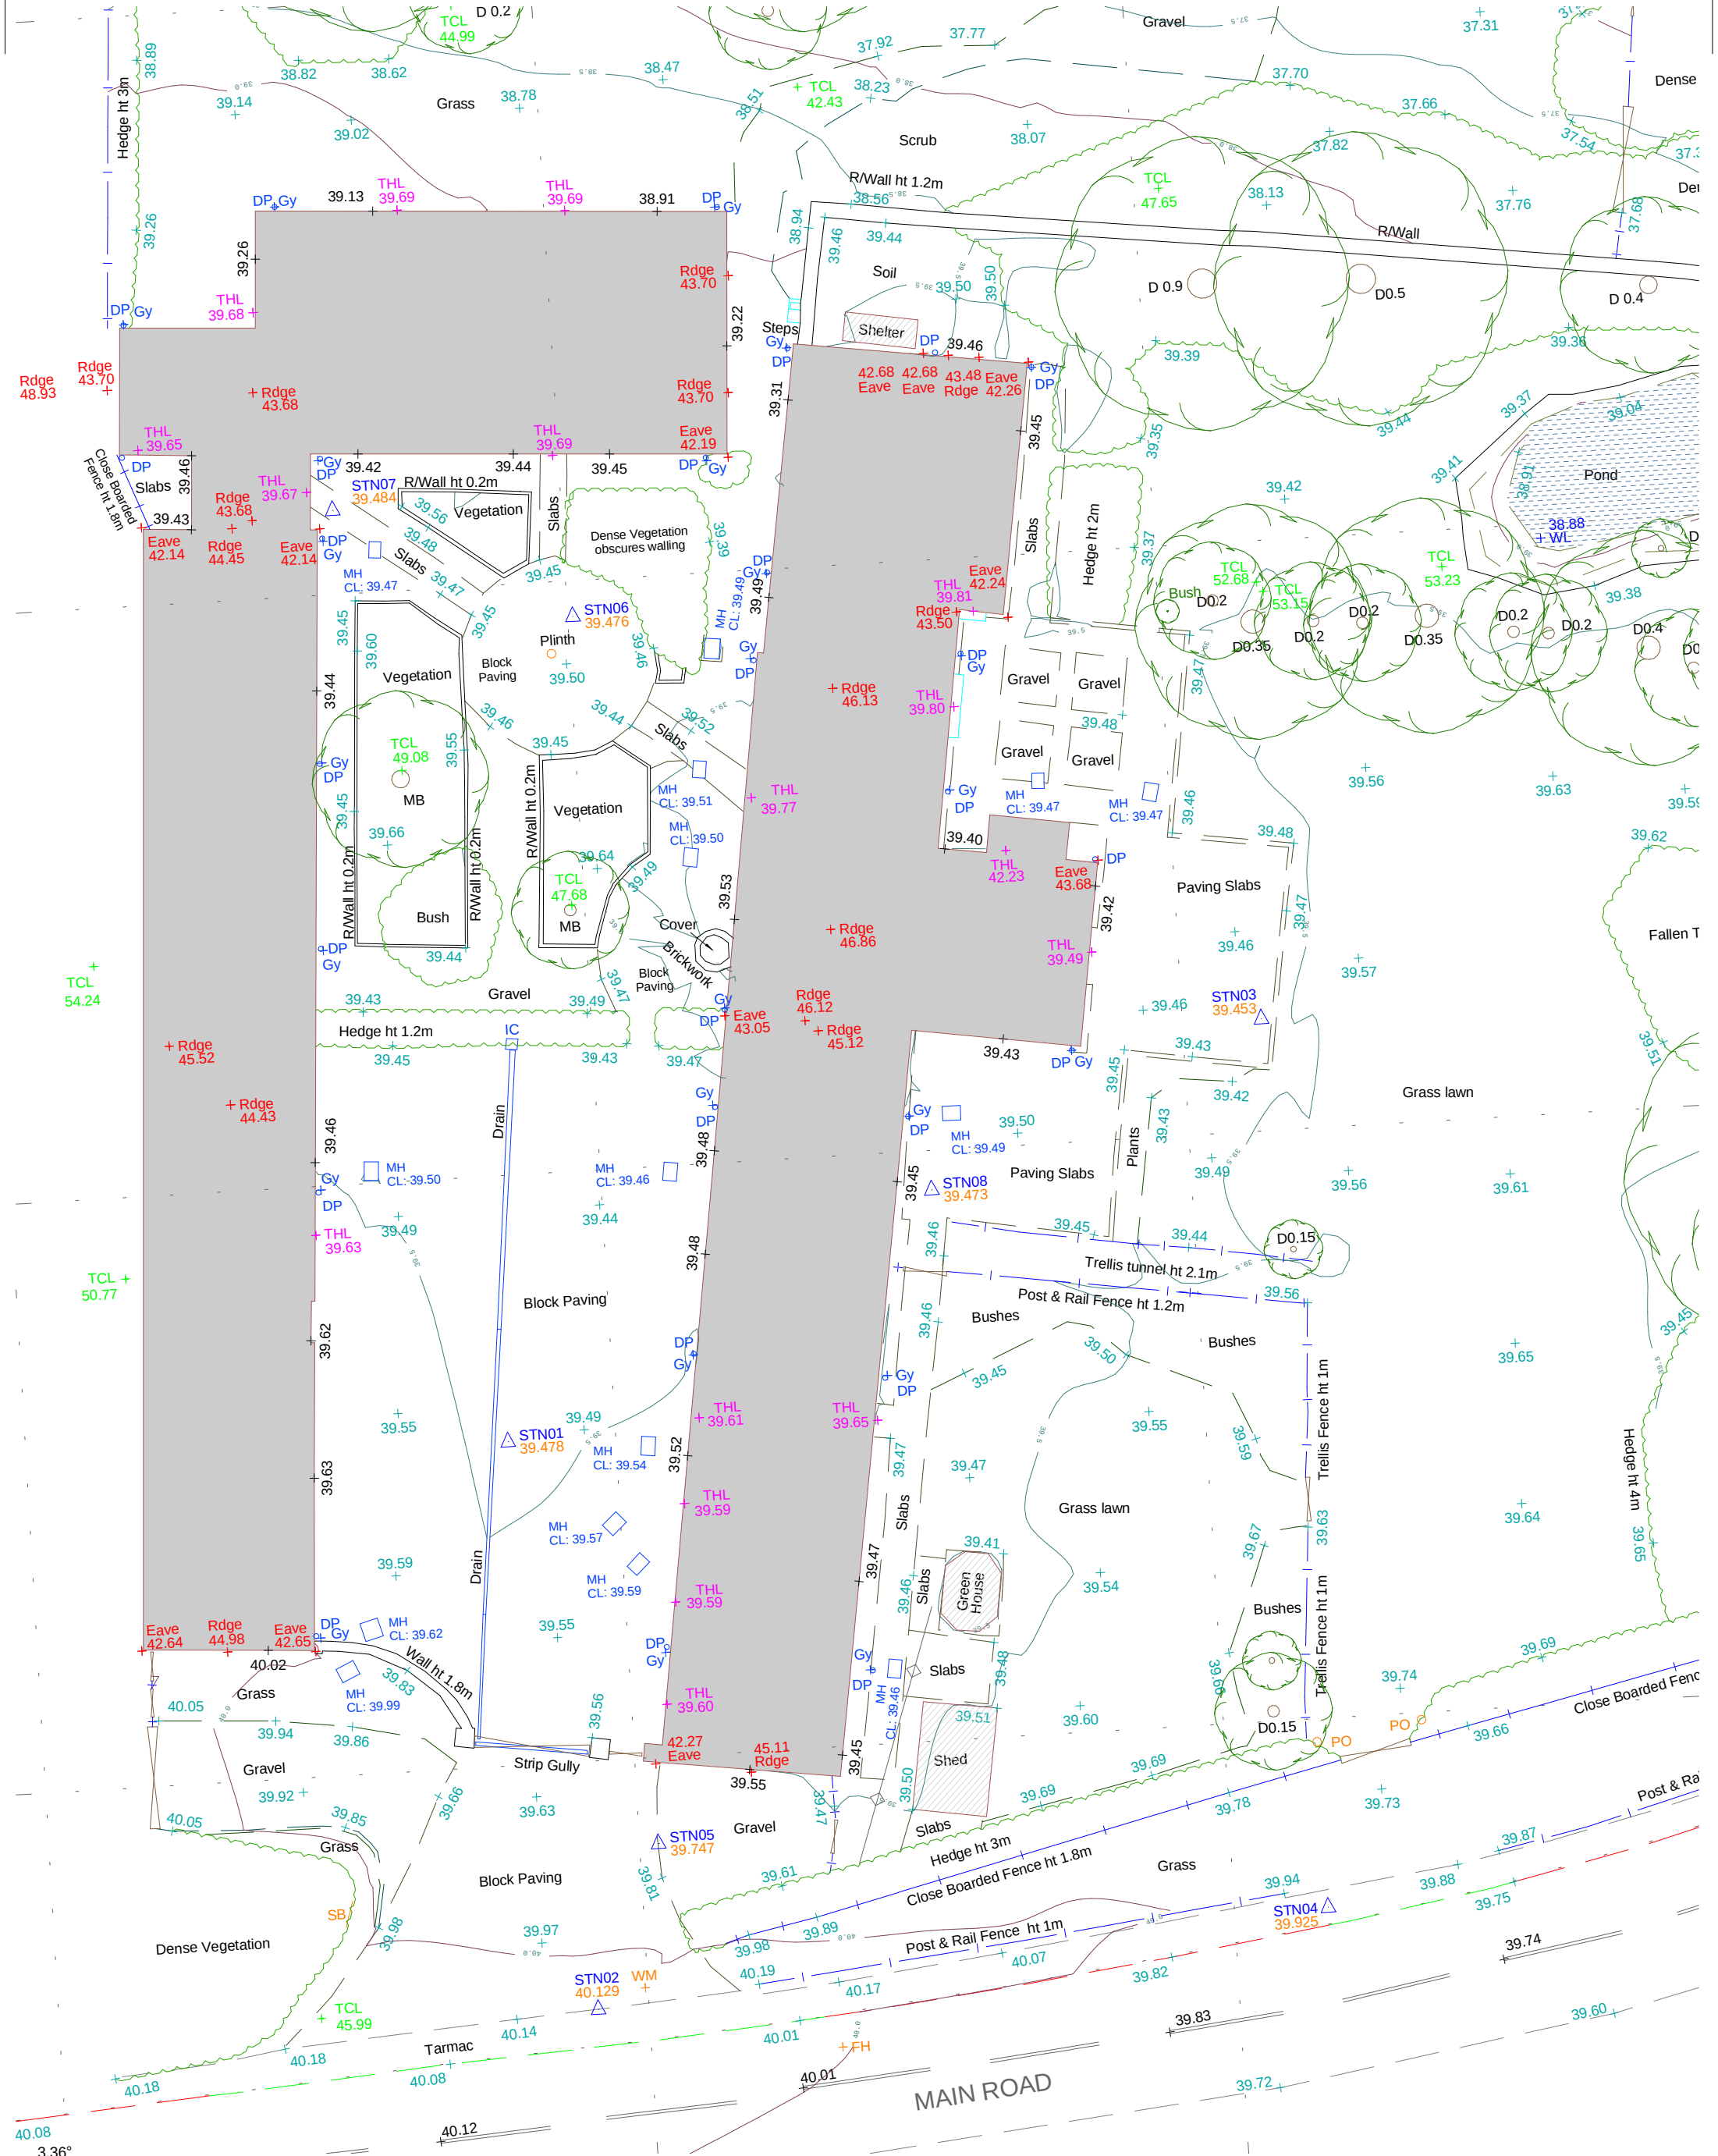


Rev	Drawn	Revision Description	Date

Status	PLANNING
Project	The Steadings, Elvaston
Client	
Lathams Job Number	7286
Drawing Title	Topographic Plan
Drawing Number	7286 (08) 06
Scale @ A3	1 : 200
Date	31.07.2019

Derby
12 St. Mary's Gate DE1 3JR
+44 (0)1332 365 777

Nottingham
Knight + Whitehall House
4 Carlton Street NG1 1NN
+44 (0)115 828 0422

London
70 Cowcross Street EC1M 6EJ
+44 (0)20 7490 0672

Lathams

ARCHITECTURE + URBANISM

enquiries@lathamarchitects.co.uk
lathamarchitects.co.uk

© Lathams Architecture + Urbanism Ltd