


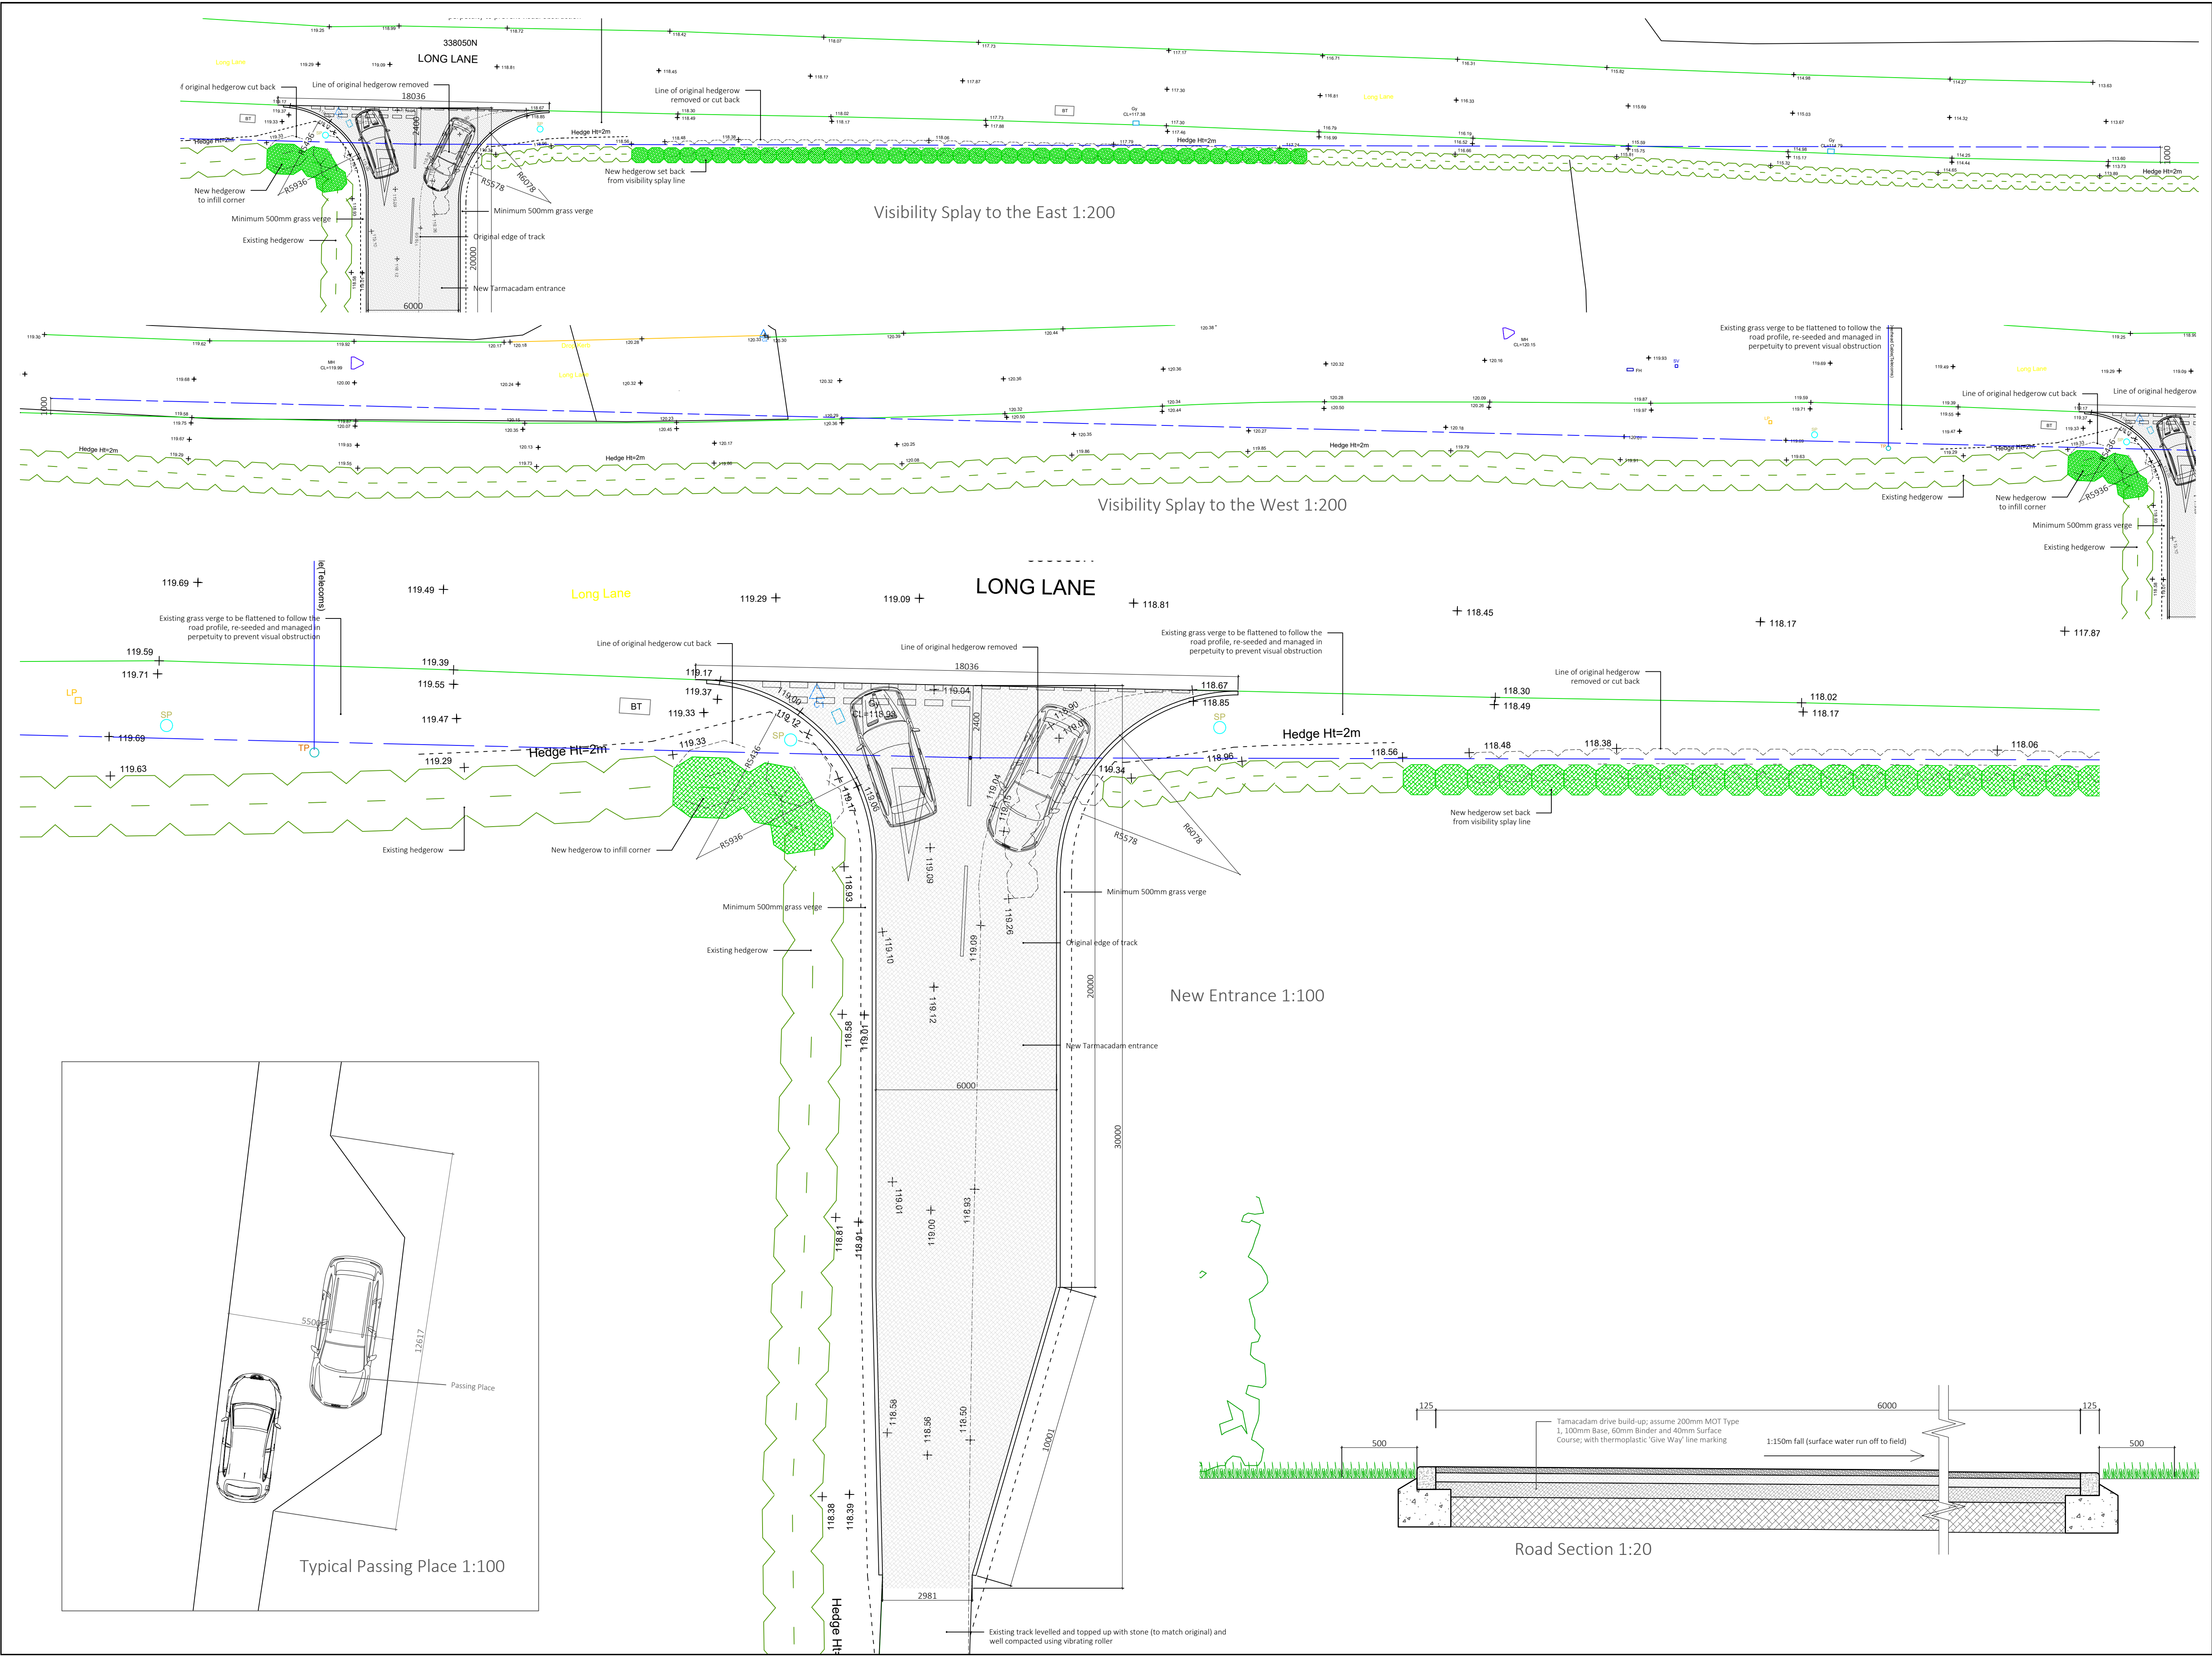

All dimensions are given for indicative purposes only.
All measurements should be checked on site prior to commencement and manufacturing.
If in doubt - ASK

Rev	Date	Details	Drawn
-	-/-	-	RT
08.07.19	Rev A	Pre-tender amendments and additional information added	RT

Client:	Cripps Barn Group Ltd		
Project Title:	Grangefields Farm, Dalbury Lees, Ashbourne, DE6 5BH		
Drawing Title:	DoC - Vision Splay etc		
WORKING DRAWINGS			
1st Floor Charity House : Duke Street : Tutbury : DE13 9NE M : 07971 899 091 W: www.tcctd.net E : enquiries@tcctd.net			
Scale:	Date:	Drawn:	Checked:
varies	15.05.19	RT	
Reference:	Drawing Number:		Revision:
GF150519	DoC-001		