


do not scale from this drawing. all dimensions to be checked on site

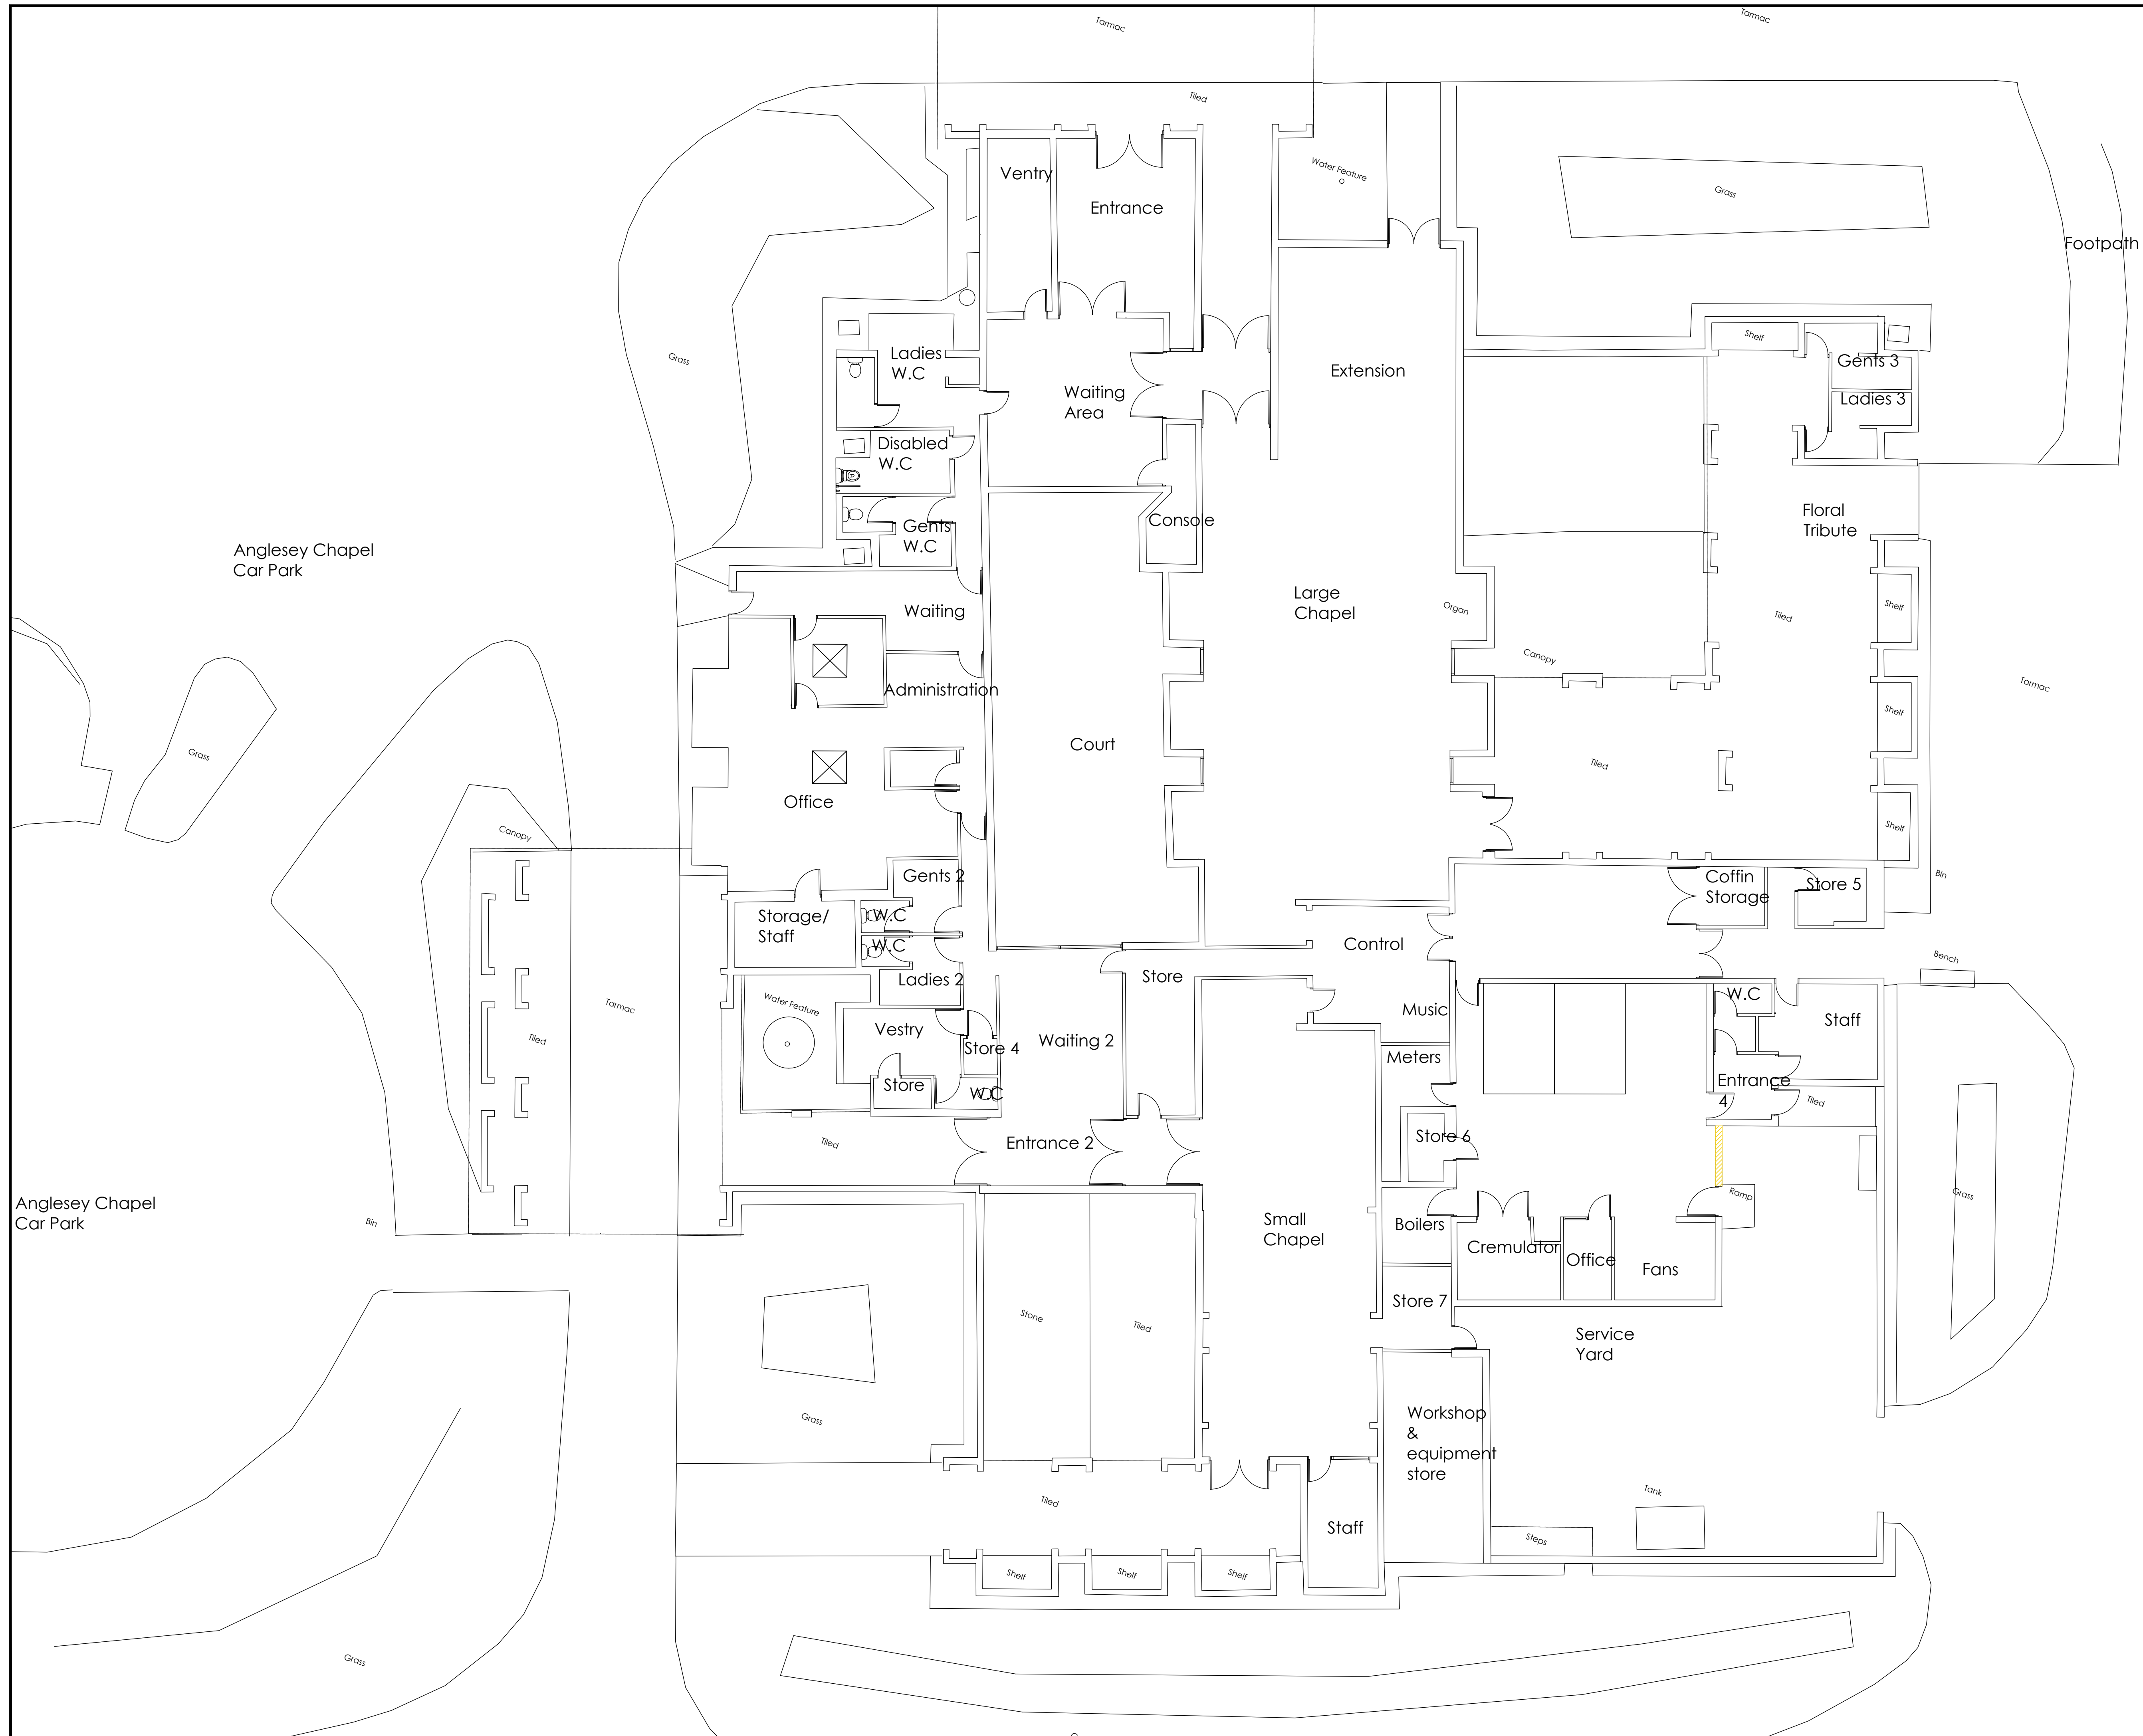

TITLE: **Plan as Existing**

fisch
STRUCTURED CREATIVITY

FISCH DESIGN LTD
3 HERITAGE BUSINESS CENTRE
DERBY ROAD, BELPER
DERBYSHIRE, DE56 1SW

+44 (0)1773 826222 / WWW.FISCHDESIGN.CO.UK / MAIL@FISCHDESIGN.CO.UK