


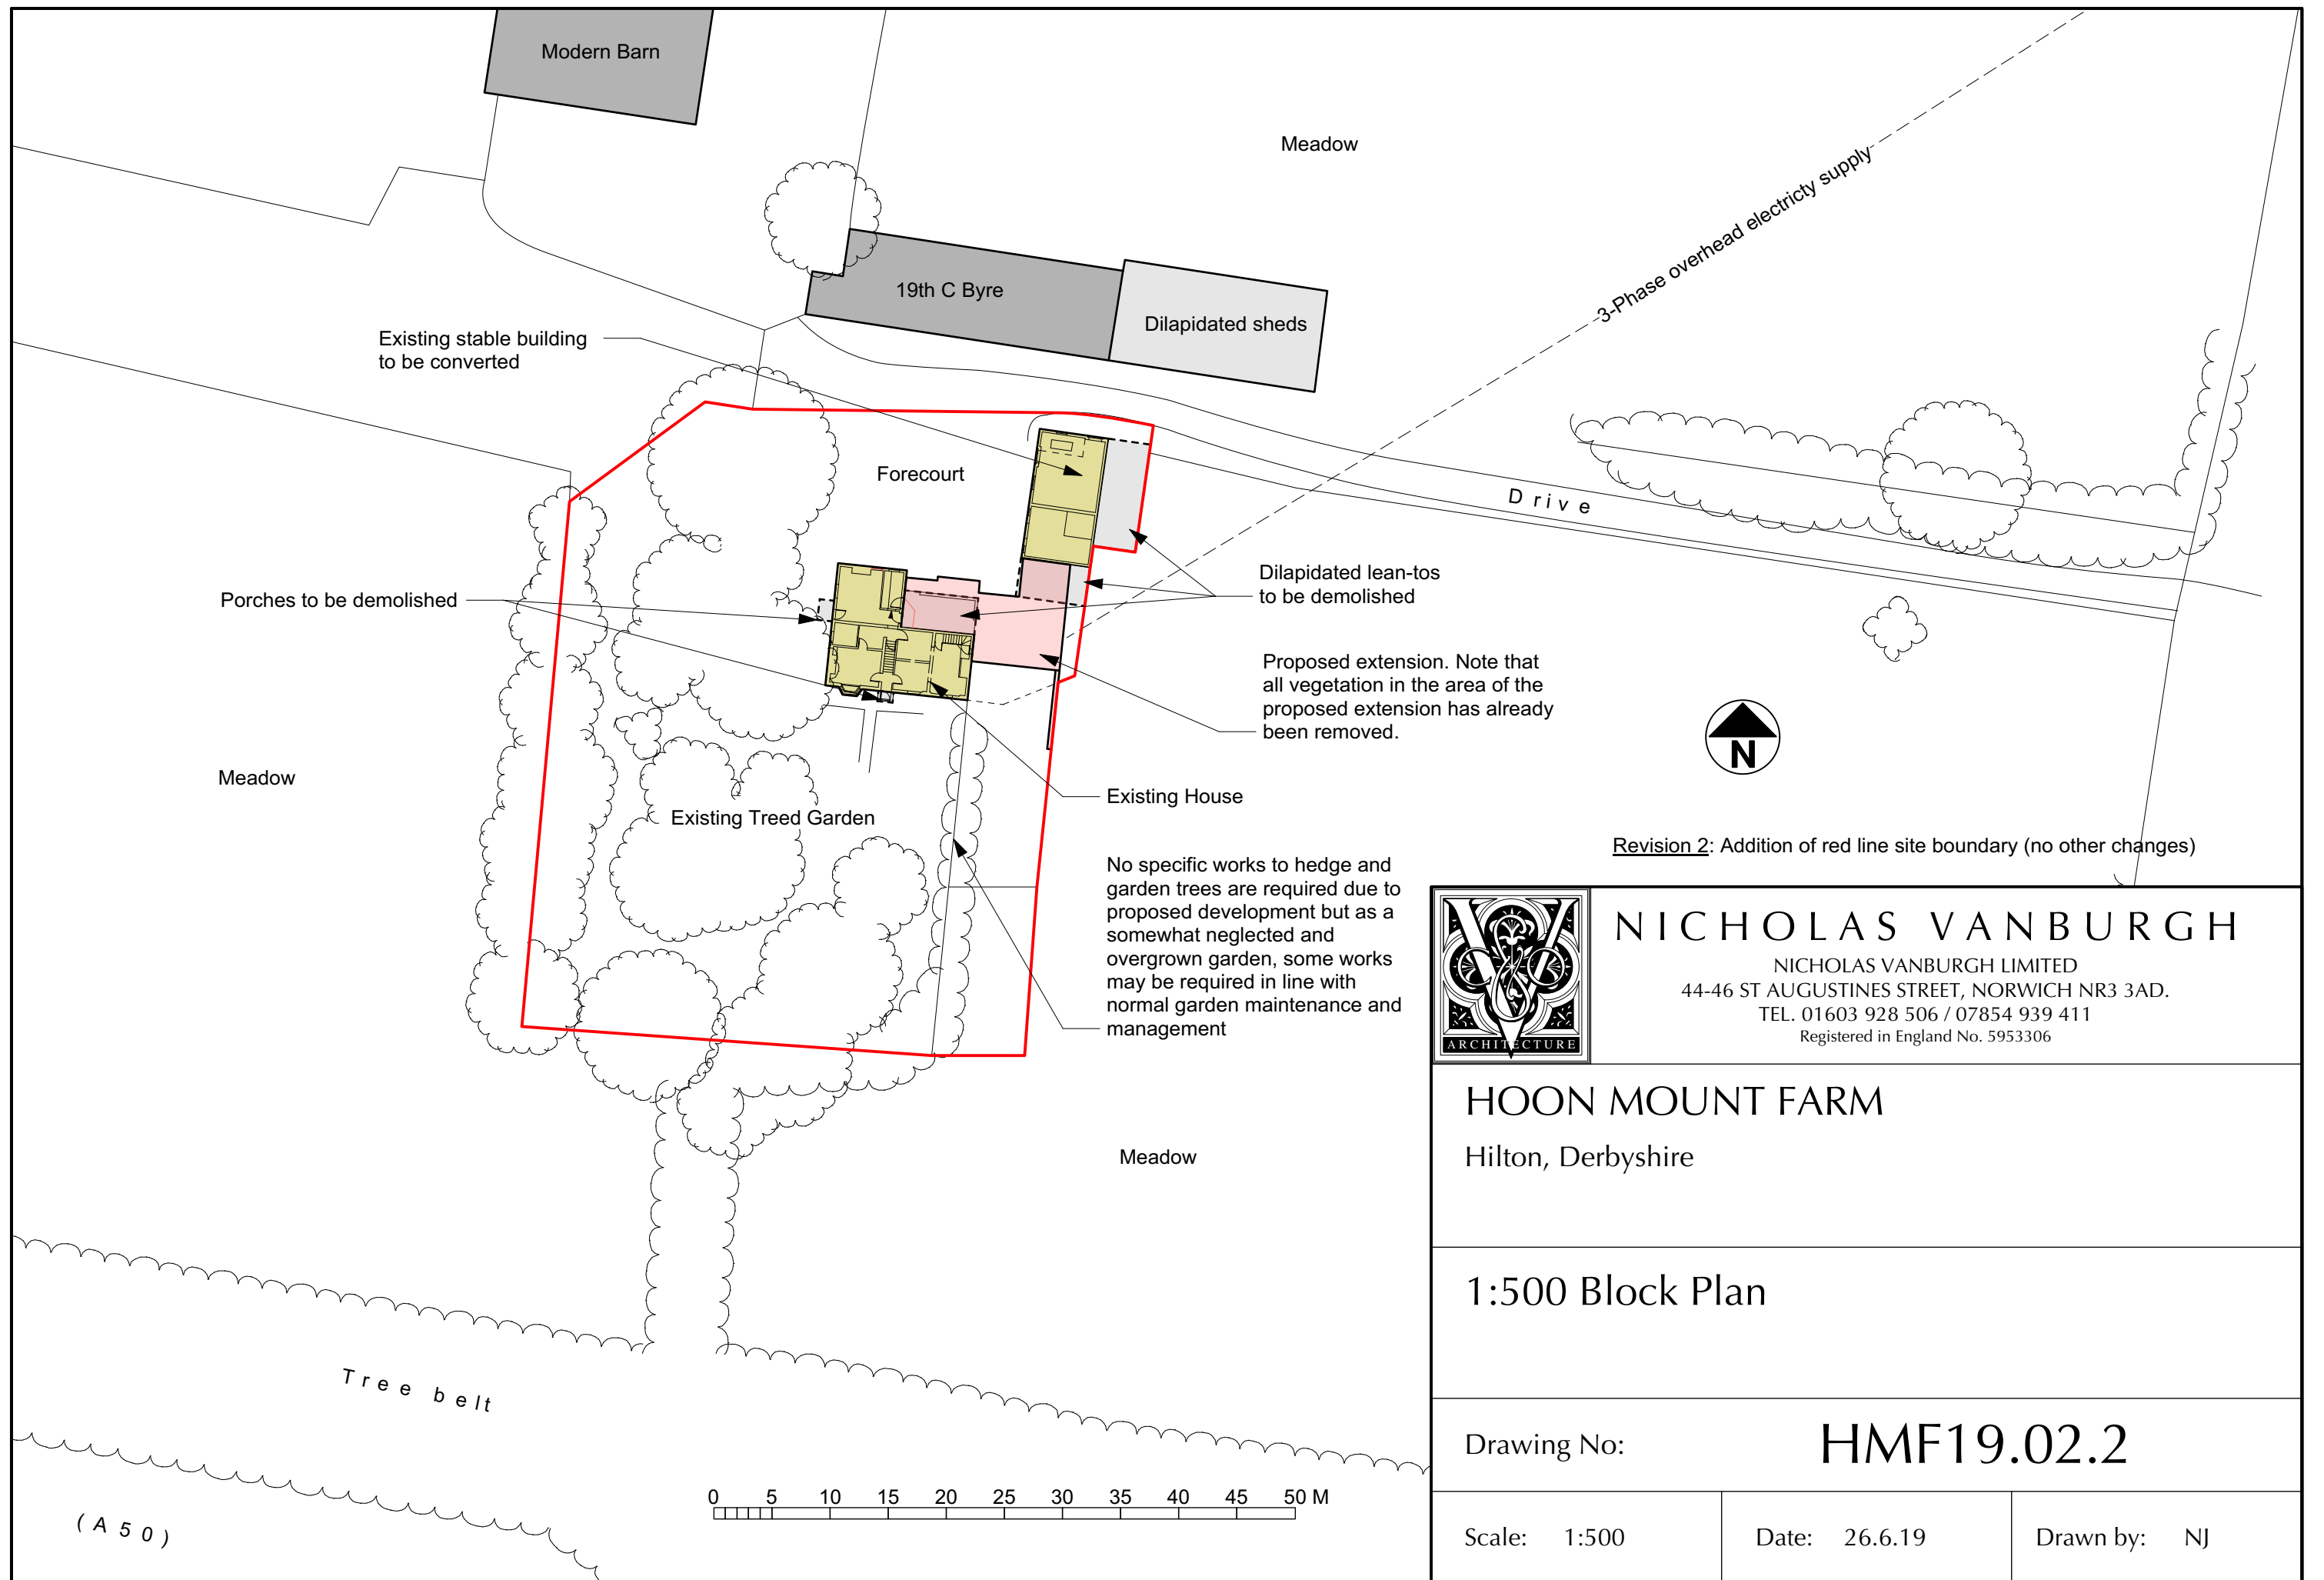

NICHOLAS VANBURGH

NICHOLAS VANBURGH LIMITED
44-46 ST AUGUSTINES STREET, NORWICH NR3 3AD.
TEL. 01603 928 506 / 07854 939 411
Registered in England No. 5953306

HOON MOUNT FARM

Hilton, Derbyshire

1:500 Block Plan

Drawing No:

HMF19.02.2

Scale: 1:500

Date: 26.6.19

Drawn by: NJ