

NOTES

All dimensions must be checked on site and only scaled from this drawing for planning purposes only

PROPOSED MATERIALS

STAFFORDSHIRE BLUE
PLAIN CLAY ROOF TILES
TO MATCH EXISTING
RENDER OFF WHITE
TERCA KASSANDRA RECLAIMED
BRICKWORK WHERE INDICATED
ON THE PLANS
TIMBER DOORS & WINDOWS
PAINTED IN RAL 7033
CEMENT GREY COLOUR
BRICK CORBEL DETAIL
BRICK GULLS & HEADERS
NEW BLACK BRETT MARTIN
CAST STYLE GUTTERING & DOWNPIPES



PROPOSED FRONT (NW) ELEVATION
1:100





PROPOSED SIDE (SW) ELEVATION
1:100



PROPOSED REAR (SE) ELEVATION
1:100



PROPOSED SIDE (NE) ELEVATION
1:100

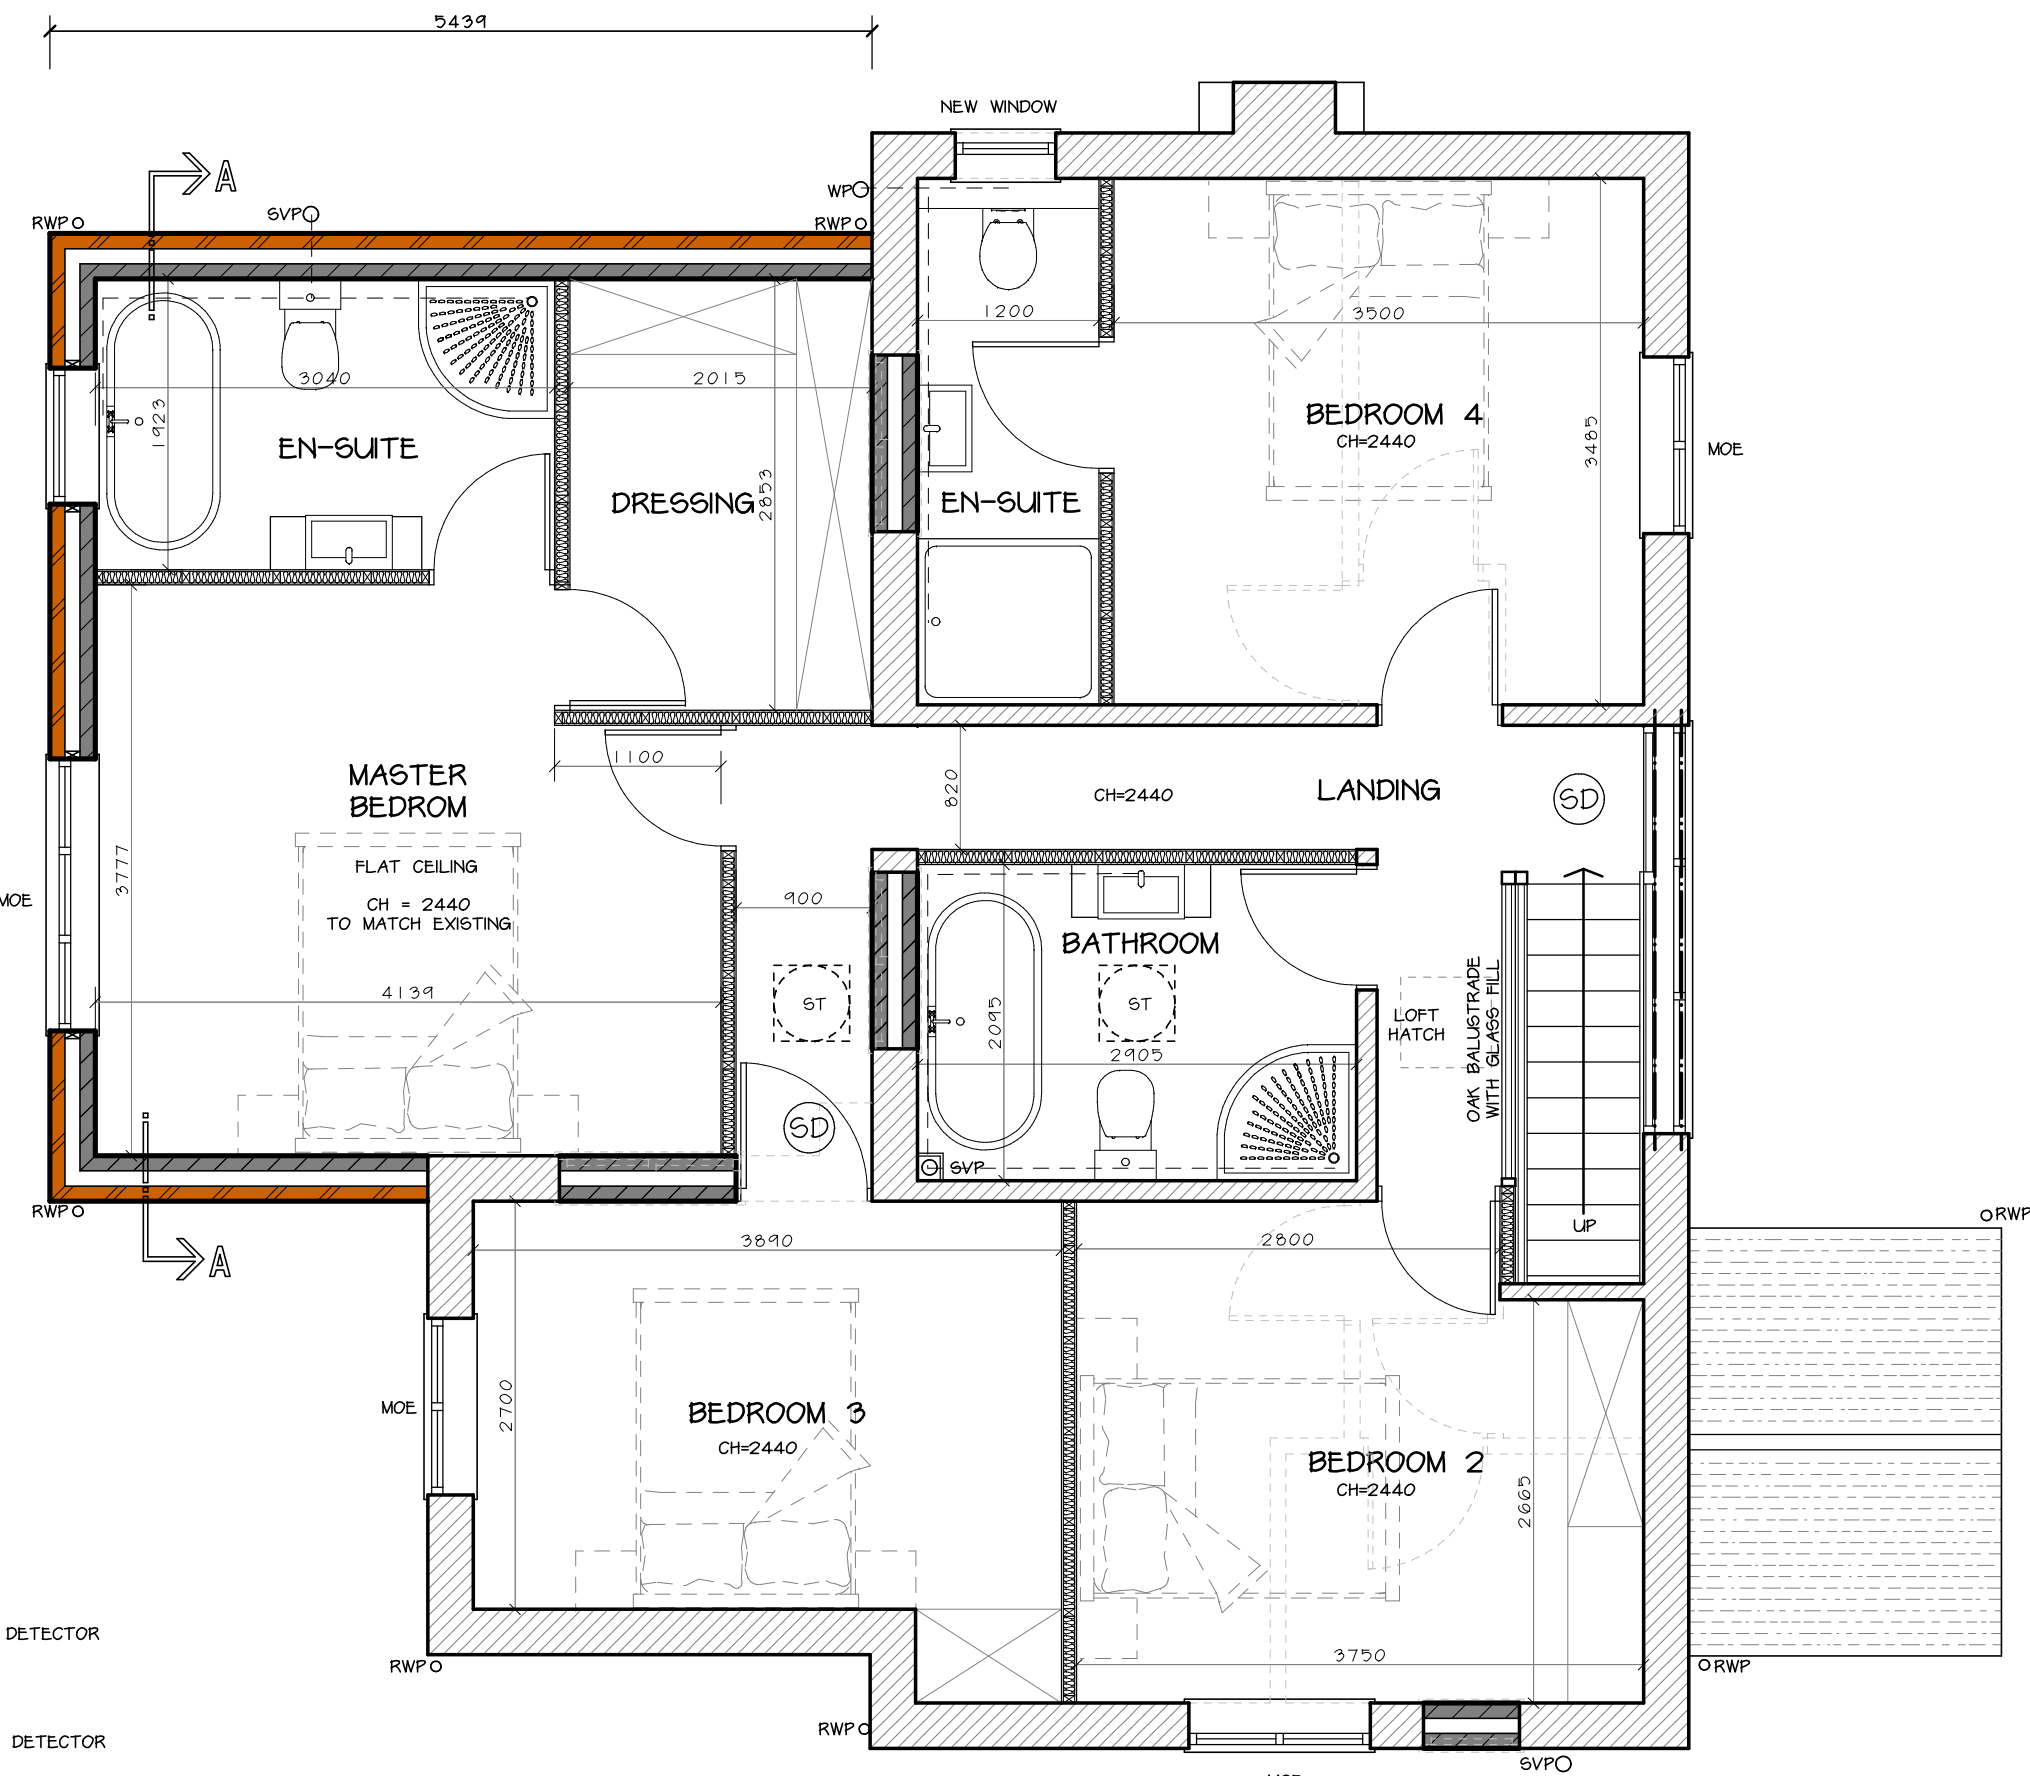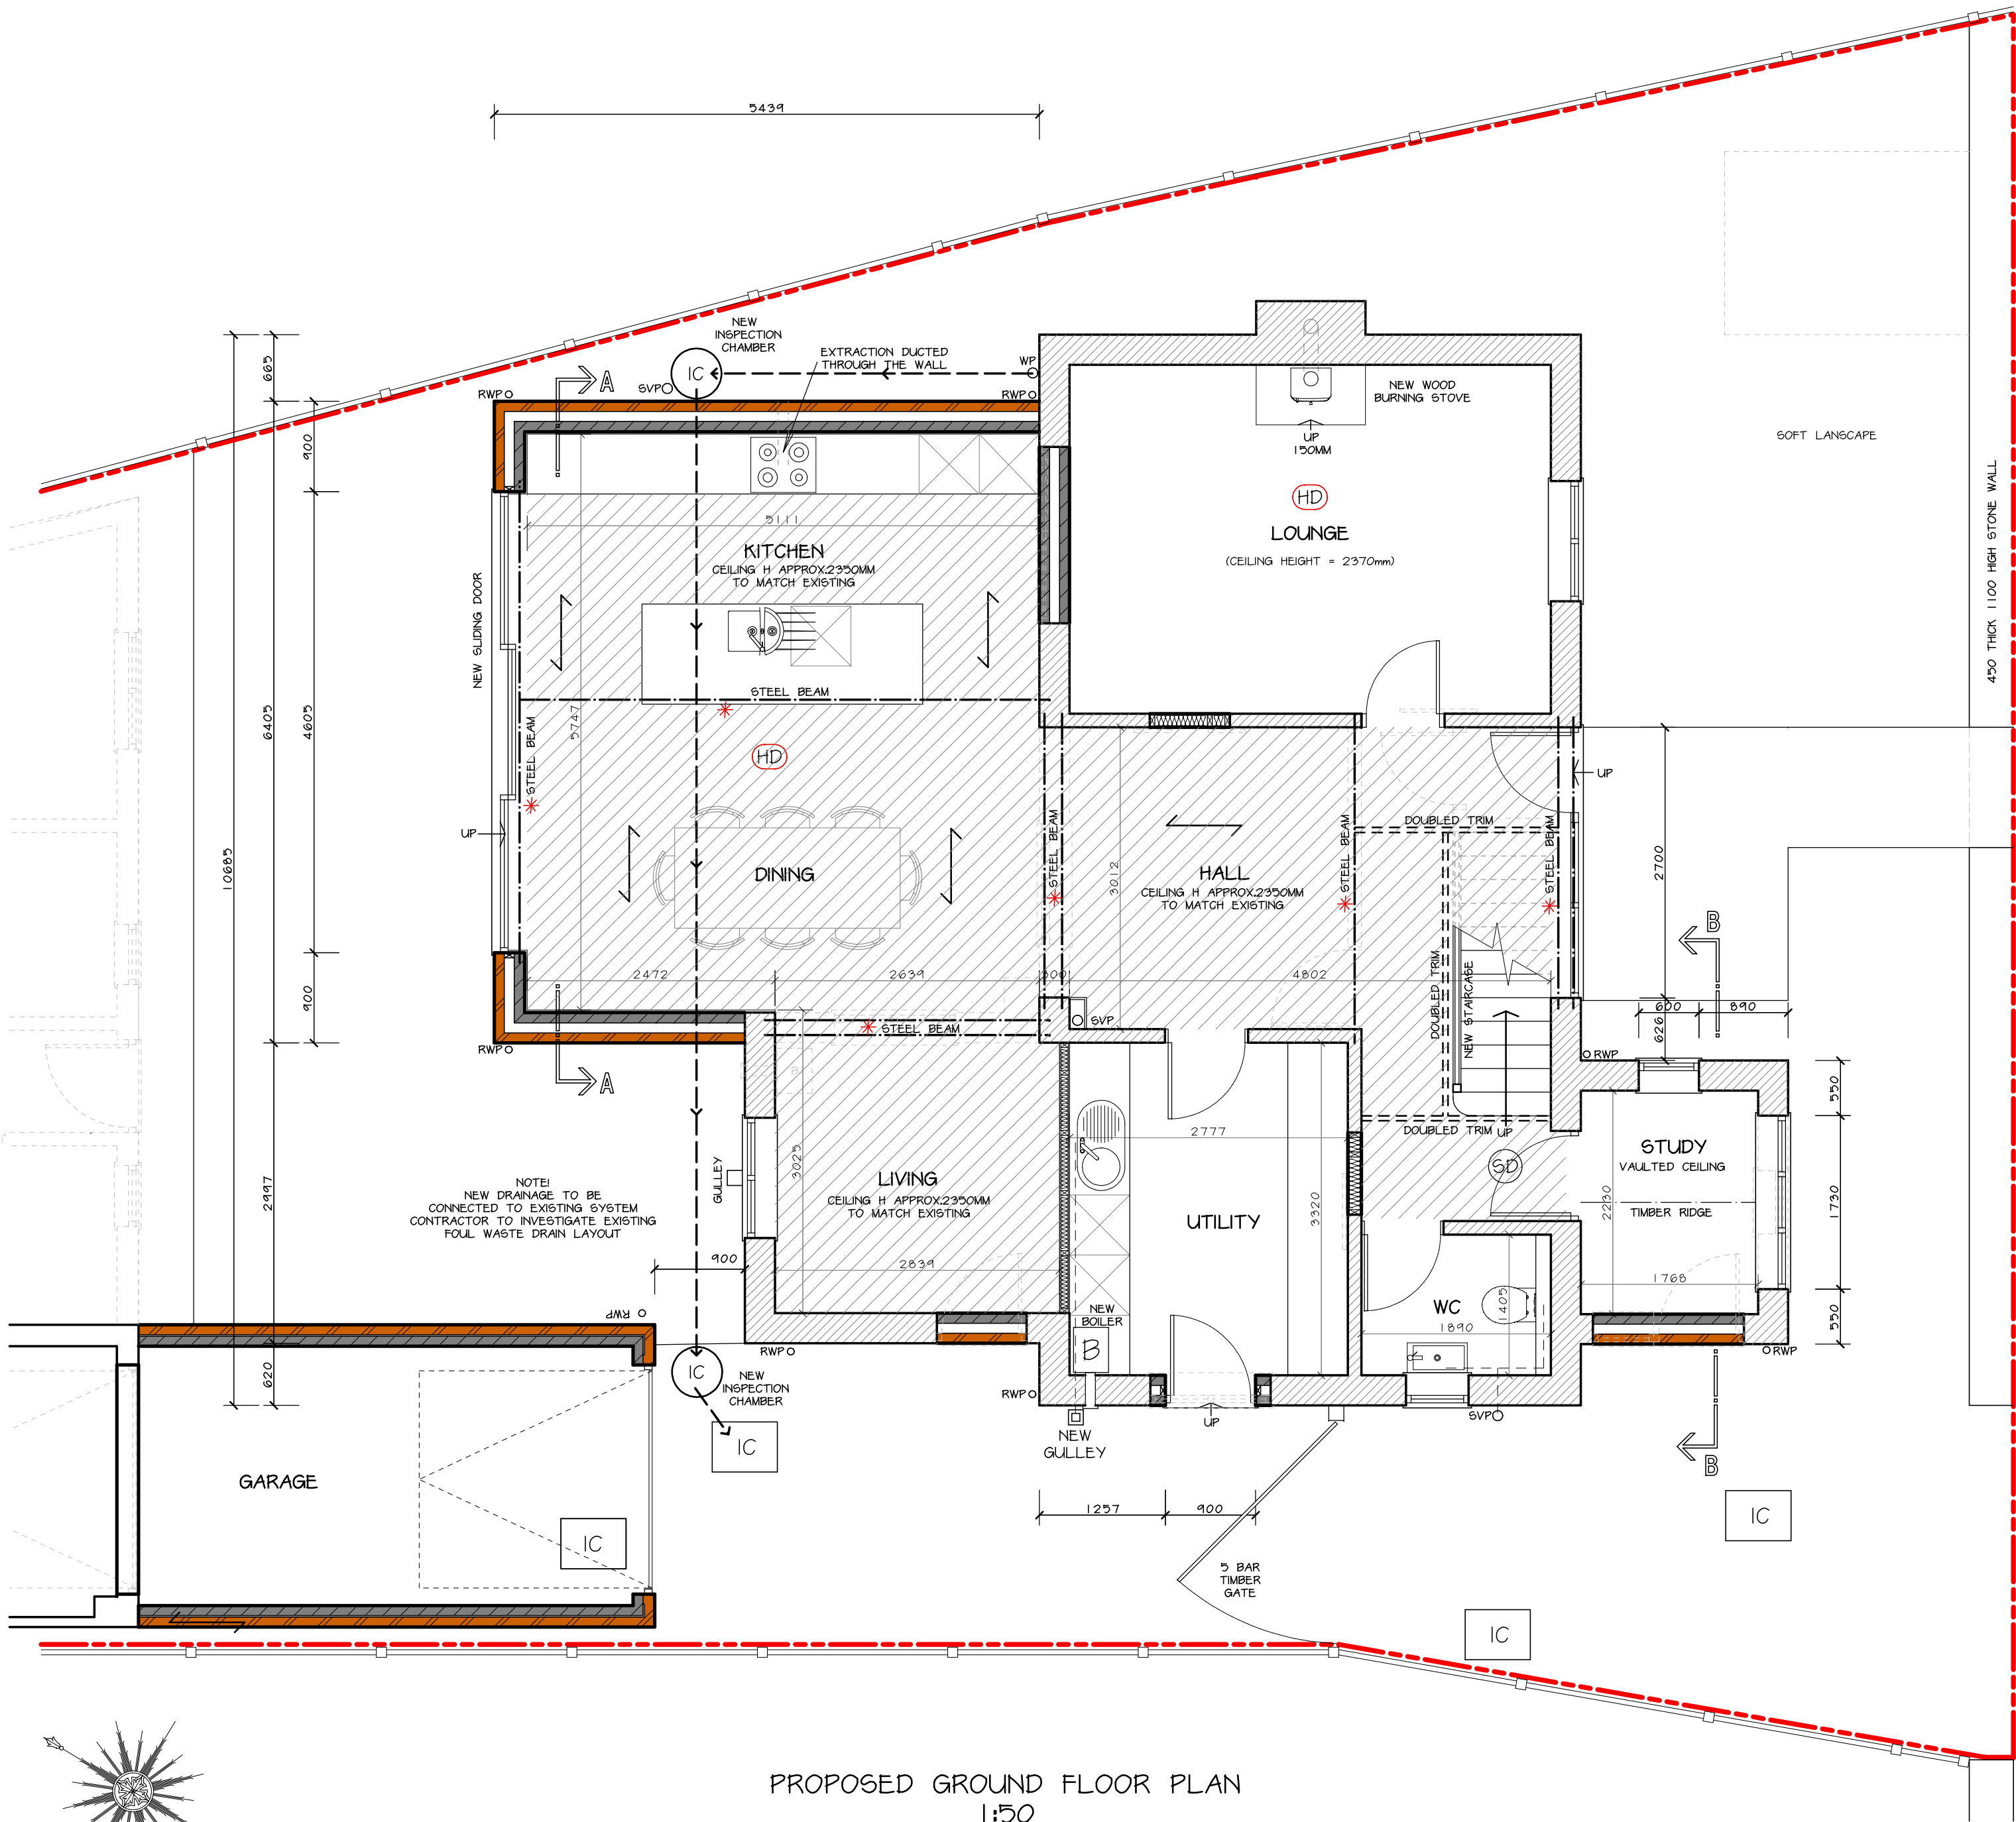

Date	Revisions
D JUL 2019	AMENDED FOR BUILDING CONTROL
C JUN 2019	AMENDED FOR BUILDING CONTROL
B APR 2019	AMENDED FOR PLANNING
A APR 2019	SCHEME AMENDED

Date	Revisions
D	SCHEME AMENDED

Client

MR AND MRS TOMLINSON

Location

10 BROOK END
REPTON
DERBY
DE60 6FW

Proposal

TWO STOREY REAR EXTENSION
GARAGE EXTENSION &
REMODEL FRONT

Drawing Title

PROPOSED FLOOR
PLANS & ELEVATIONS

Scale

1:50 & 1:100

Date


AUG 2018

Drawn by

KJL

Revision

D

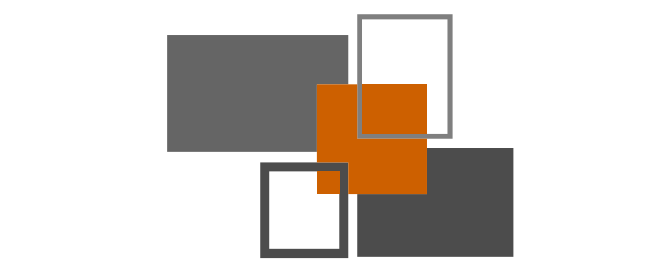

MAKING PLANS
architecture

Ivy Lodge, Twyford Road, Willington, Derby, DE65 6DE
T/F 01283 703360 E info@makingplans-architecture.co.uk
W www.makingplans-architecture.co.uk