




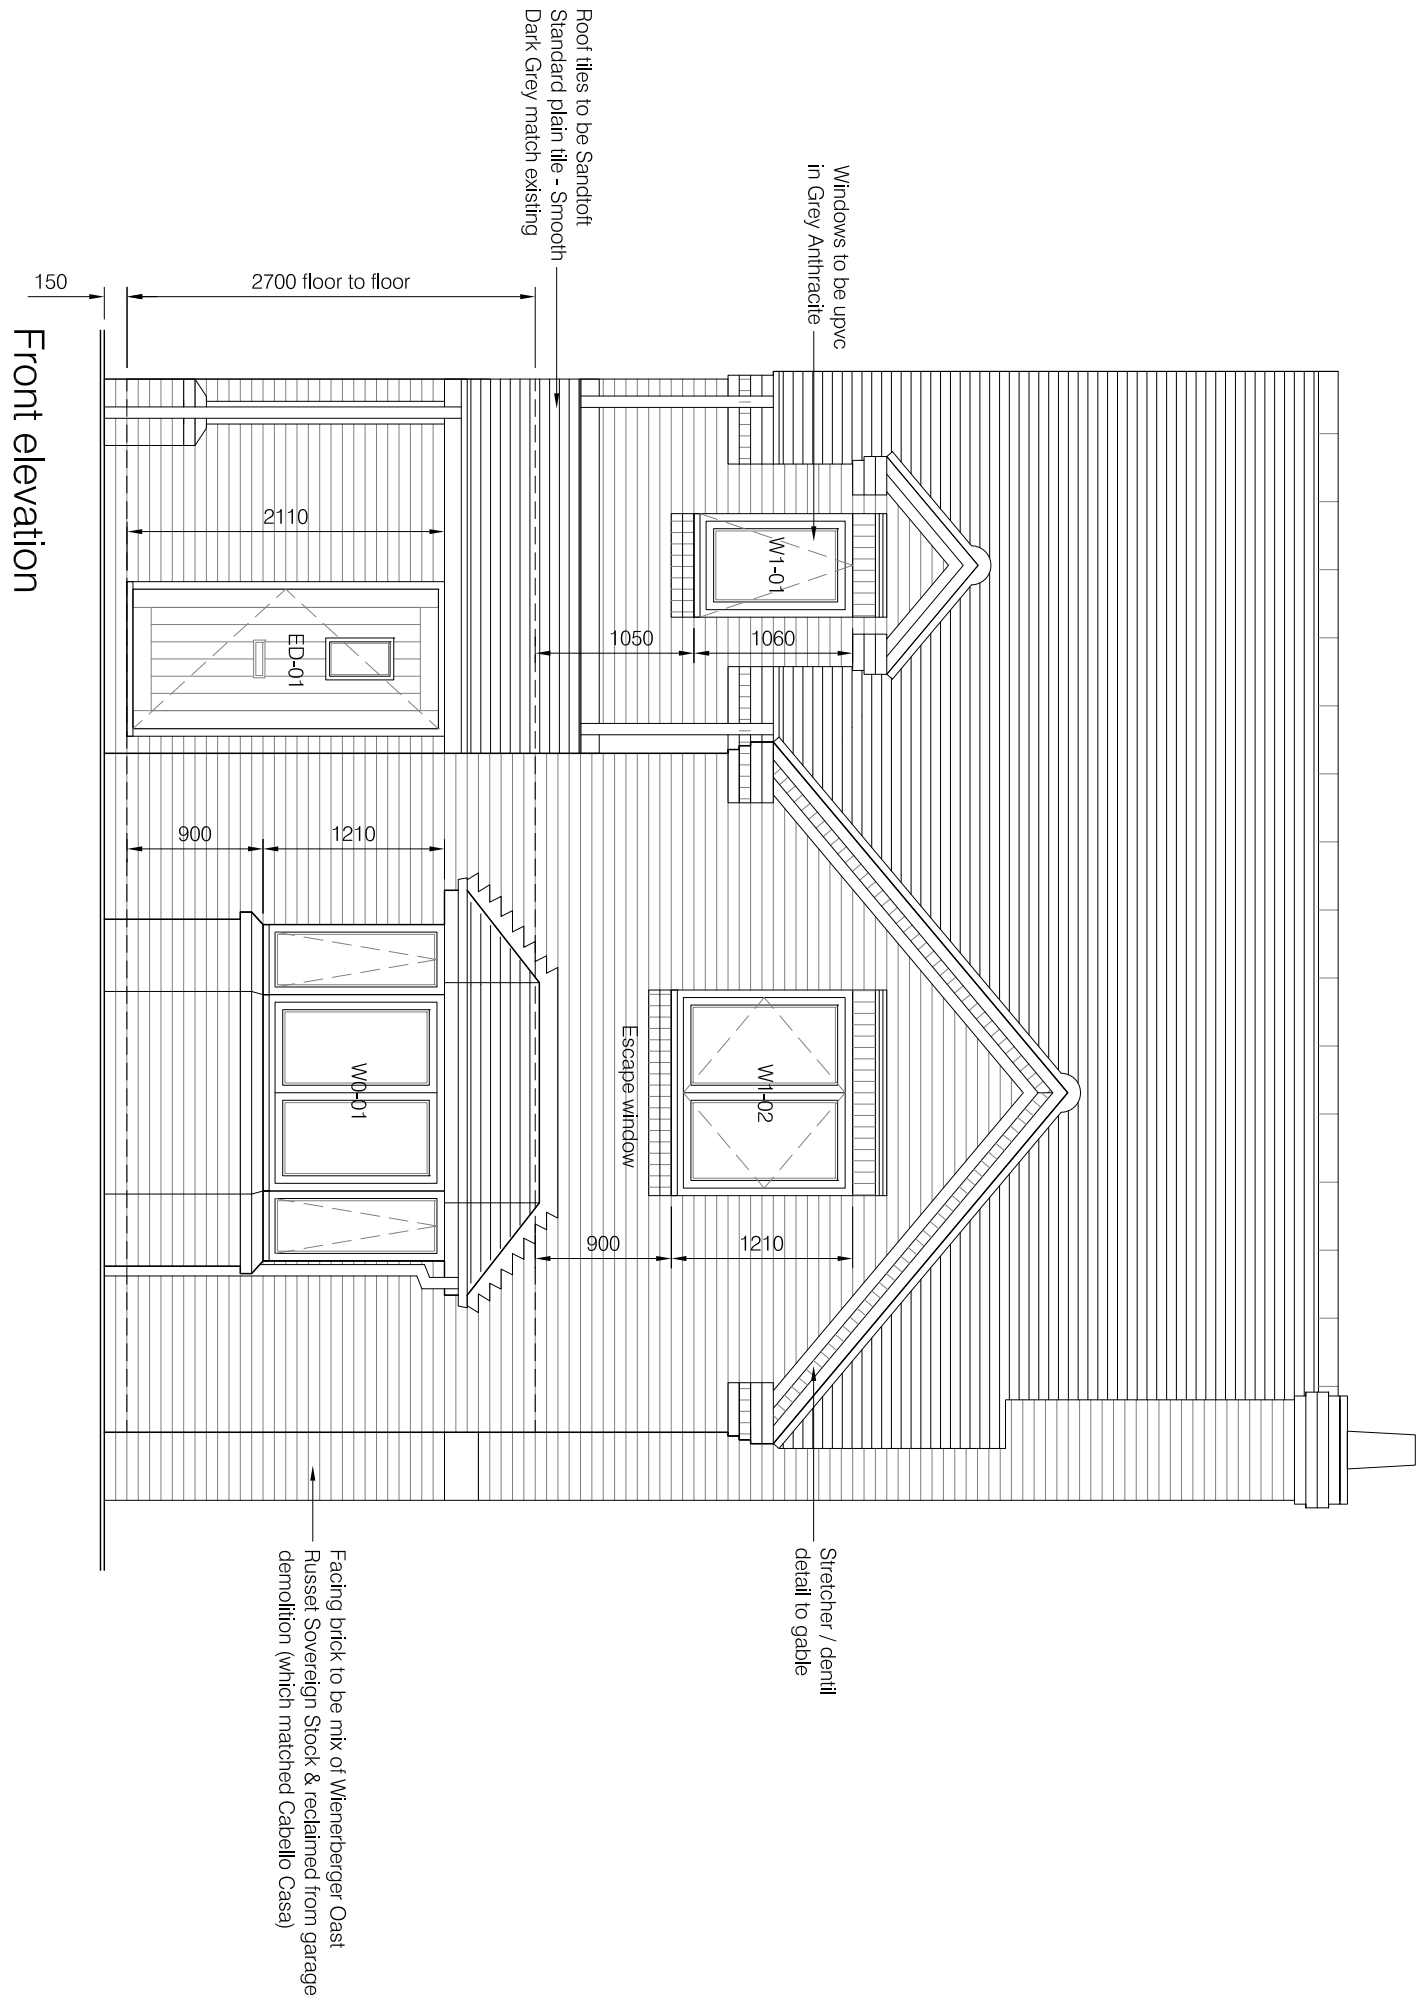


Front elevation

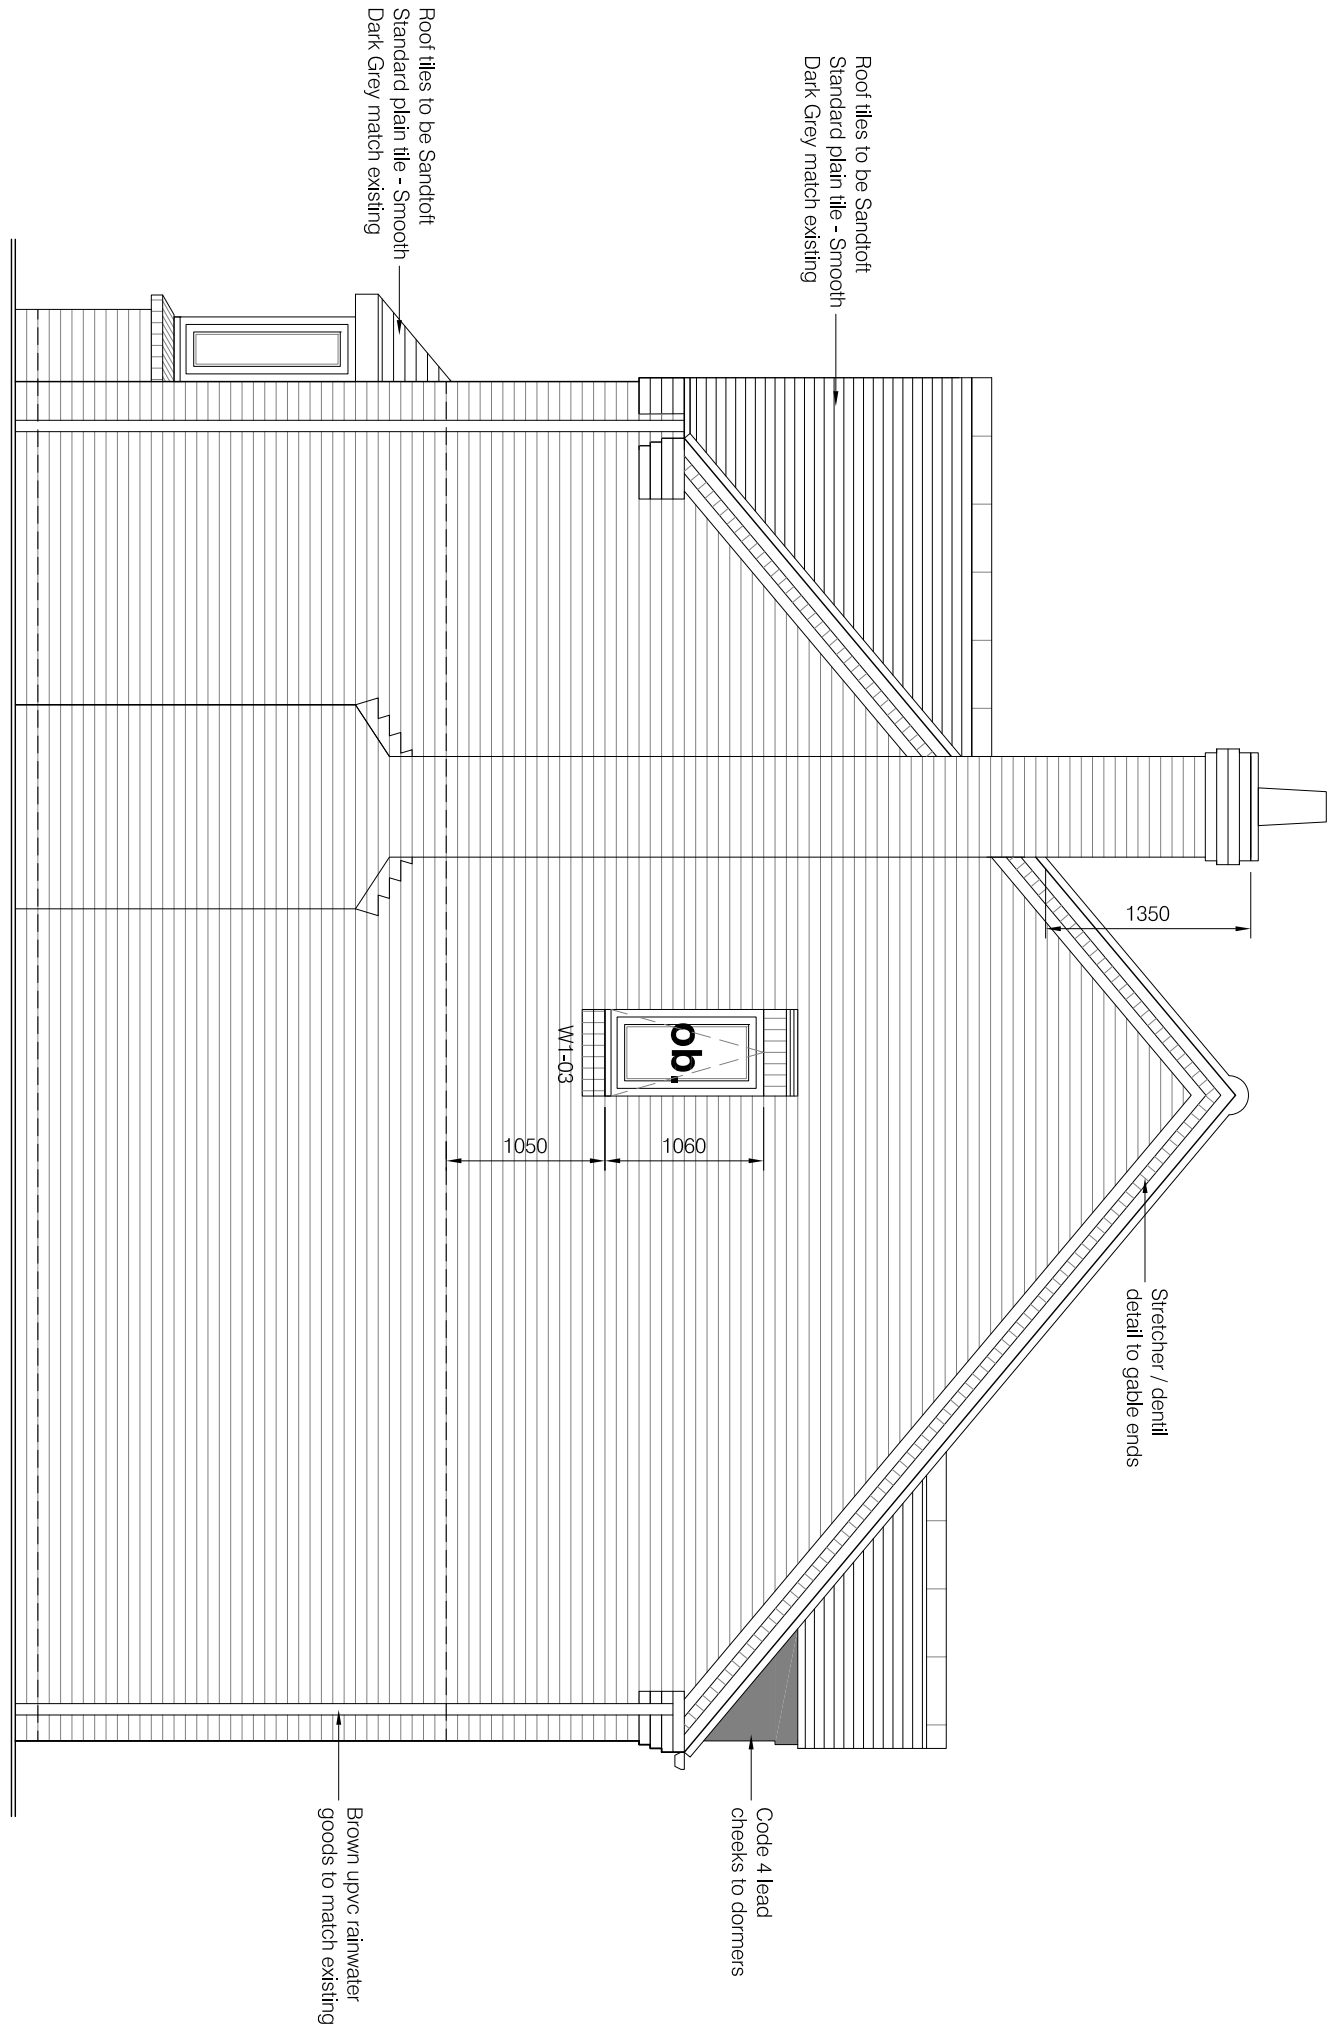

Side elevation

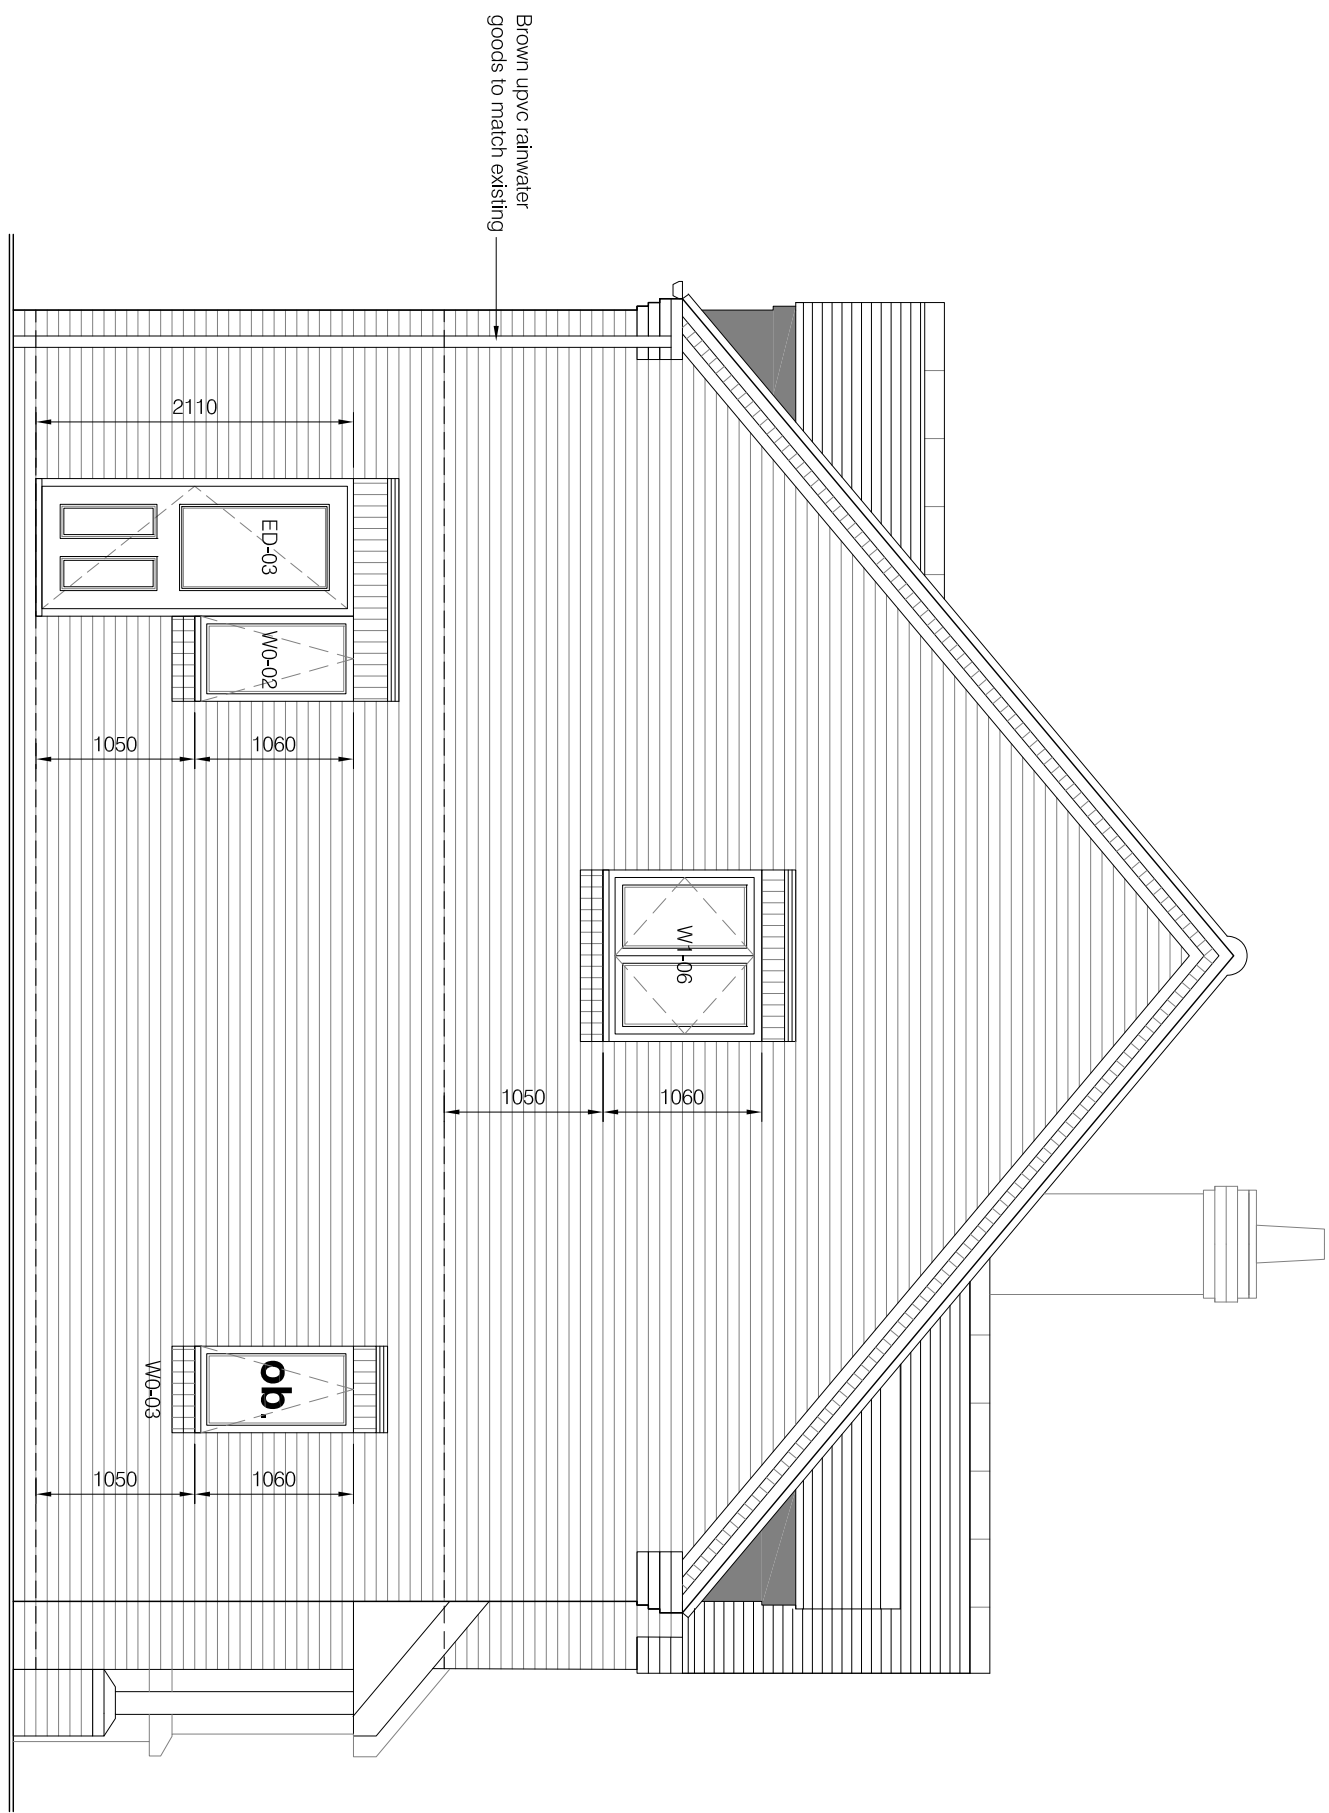

Side elevation

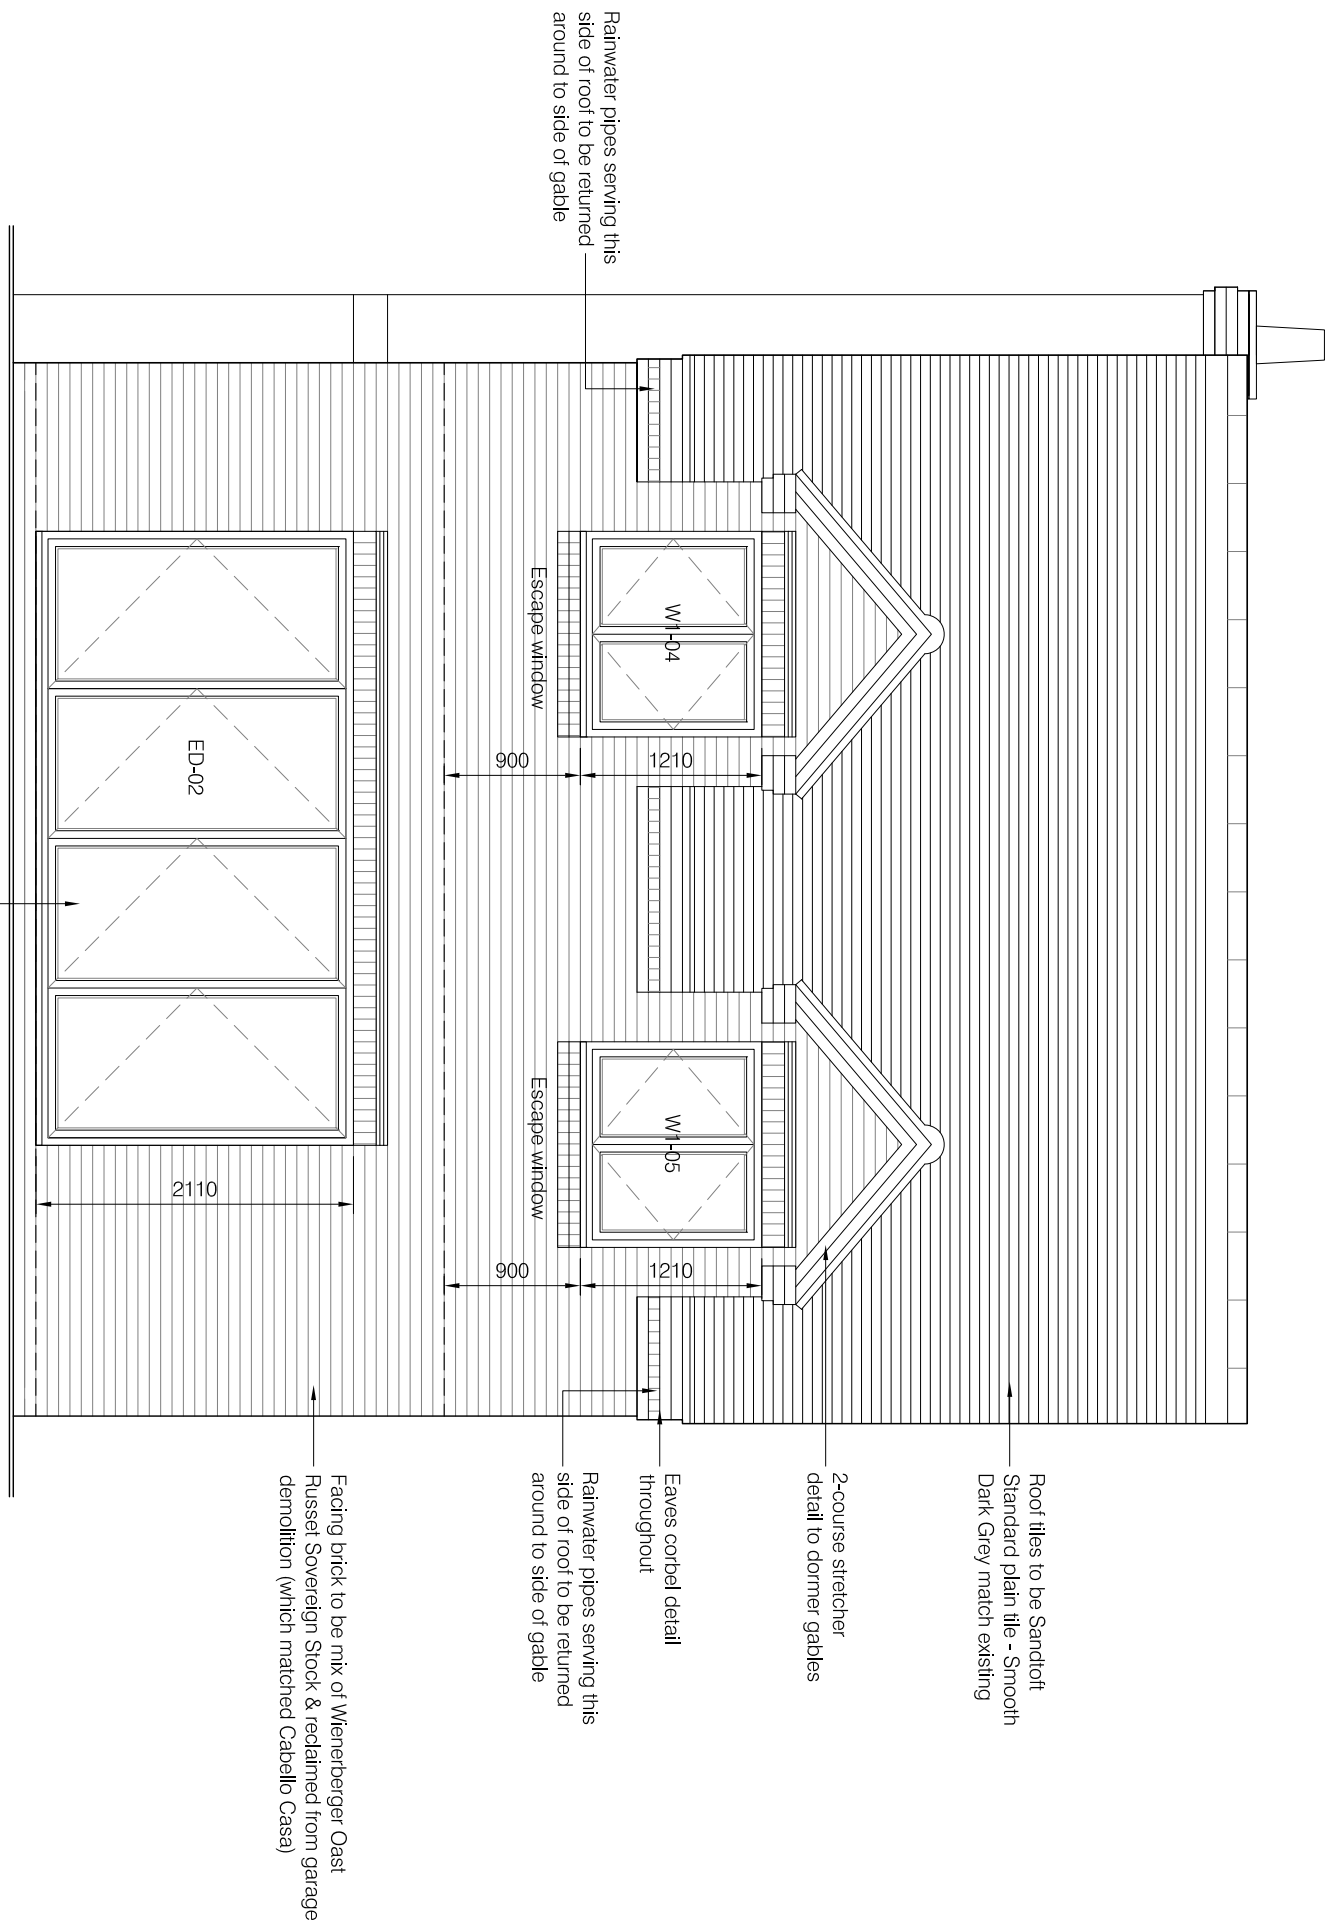

Rear elevation

C1	Issued for construction	15/07/19	DF	CB
P1	Final Issue	06/12/19	DF	CB
Rev.	Description	Date	By	Checked

MATTHEW MONTAGUE
ARCHITECTS

The Cheese Factory, Longford Lane, Longford, Ashbourne,
Derbyshire, DE6 3DT
Tel: 01335 303510 - info@matthewmontague.co.uk
www.matthewmontague.co.uk

Land adjacent Cabello Casa
Breach lane, Foston

Elevations

1911	1:50	A1	DF
BRE	MMA	Z1	ZZ
DR	DR	A	03001

ISSUED FOR CONSTRUCTION

CONSTRUCTION

