


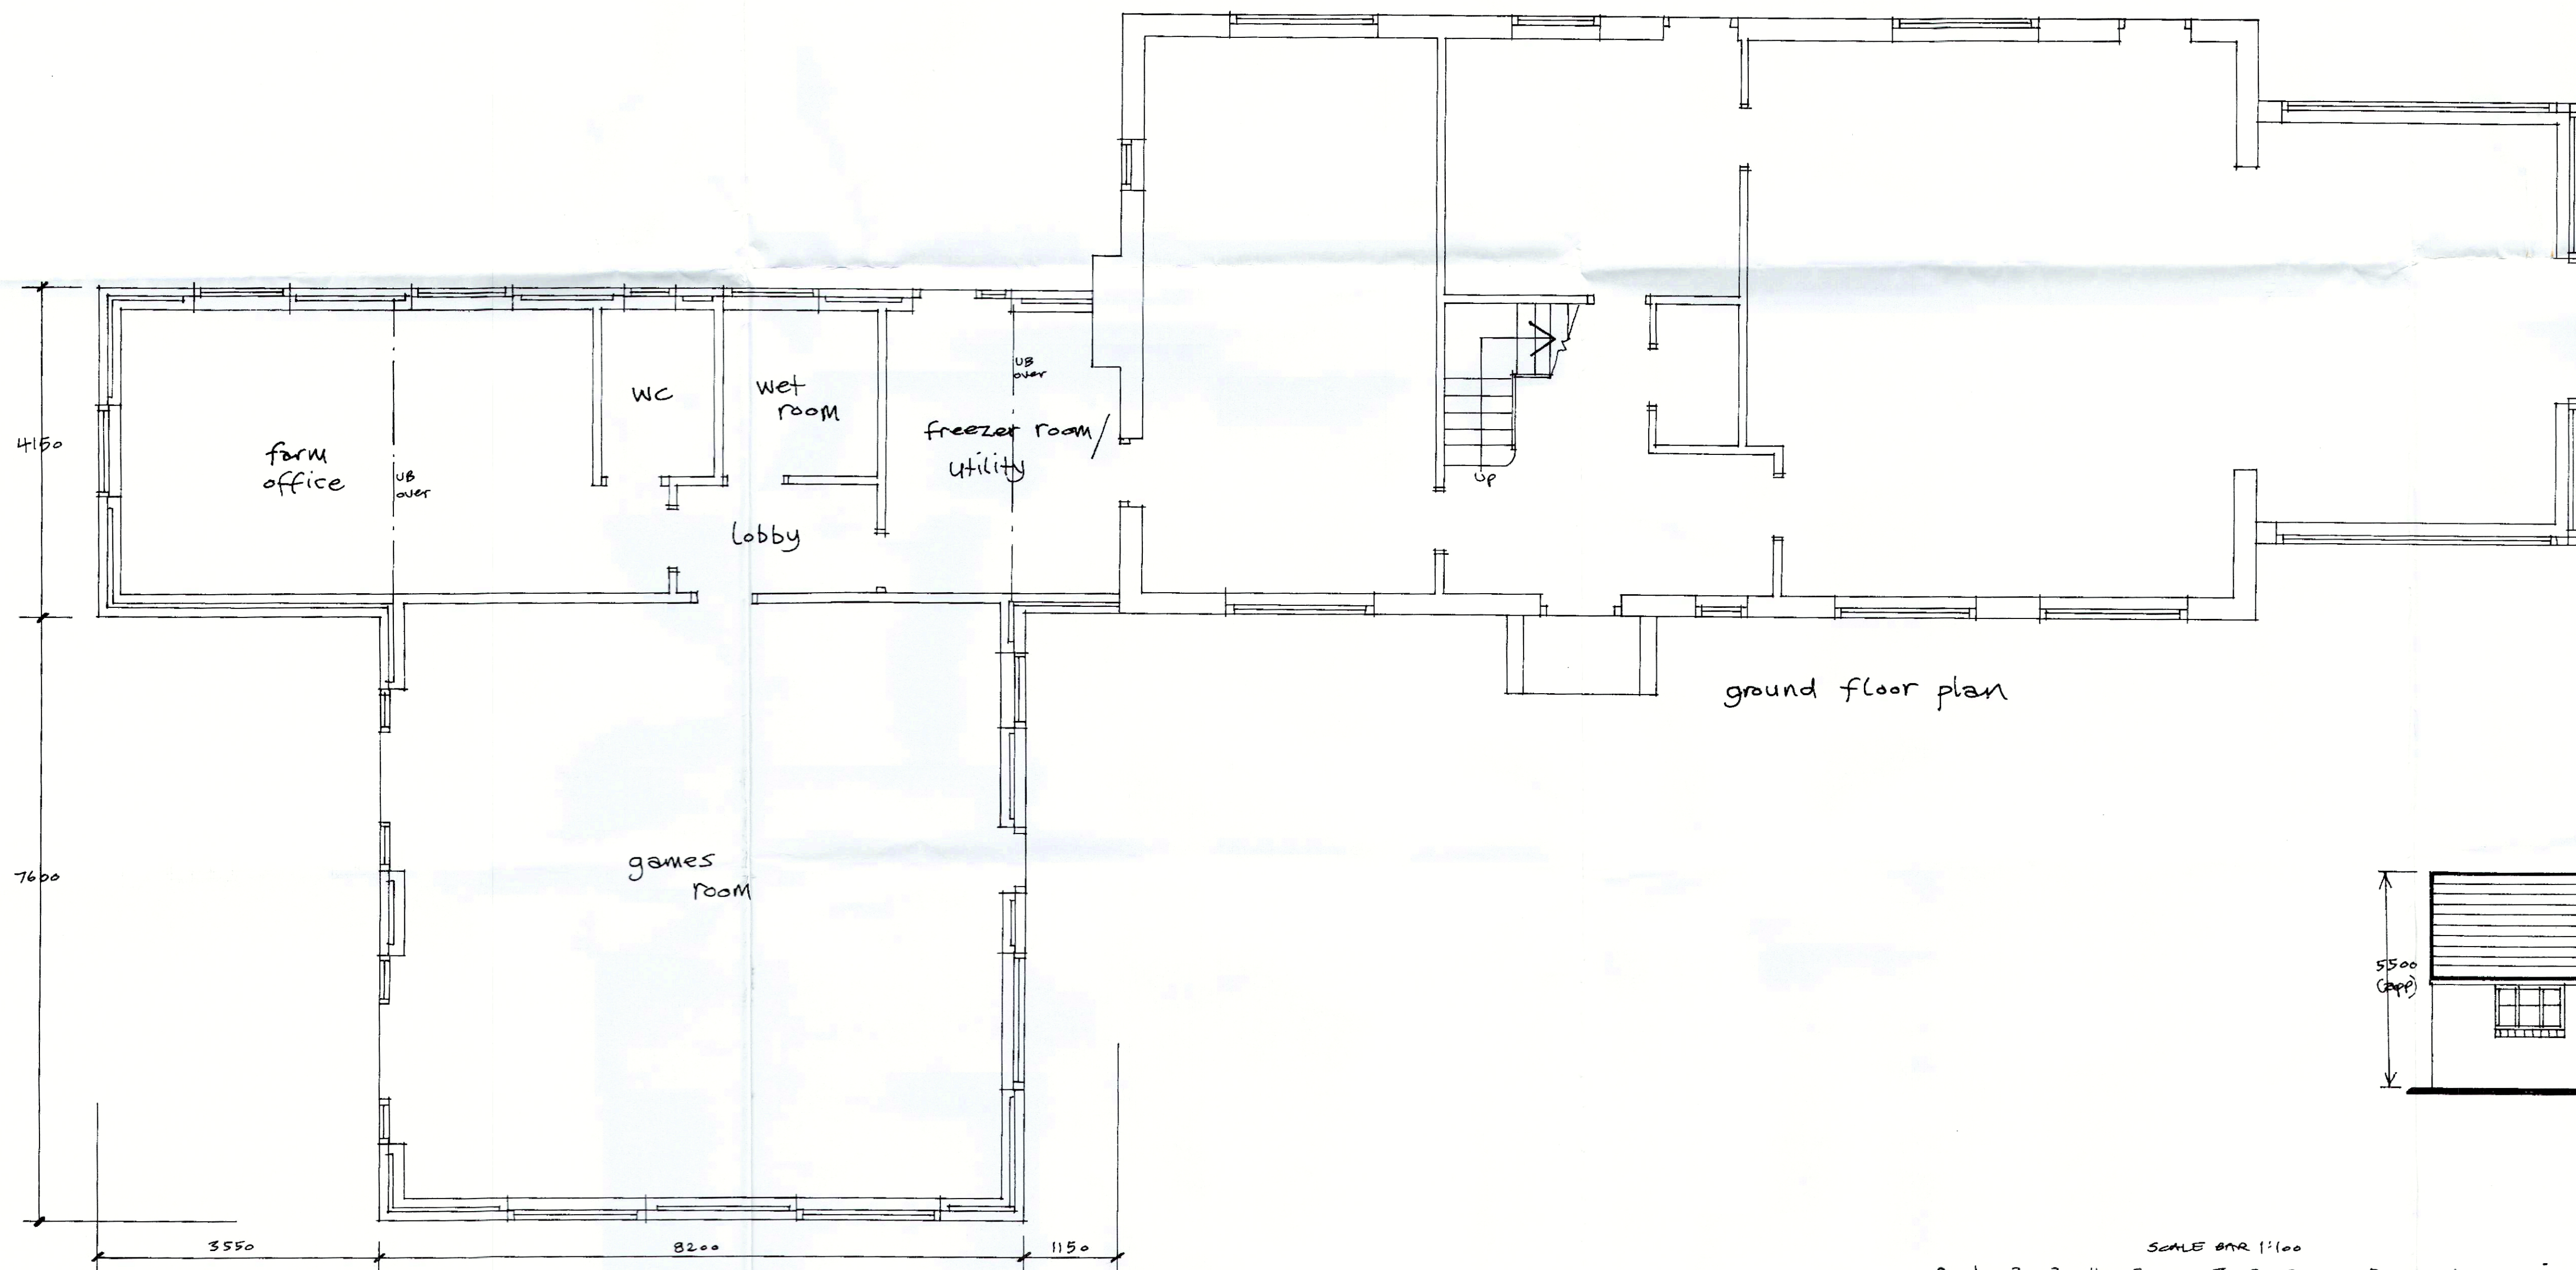

South Derbyshire District Council
12 AUG 2019
Community & Planning Services



AS PROPOSED.

SCALE BAR 1:50.
All dimensions to be checked on site.

SCALE BAR 1:100
metres

PAPER SIZE A1

Proposed extension of Field House Fm, Stanton Hill, Stanton-by-Bridge.
N Attle, 36A, Queen St, Church Gresley, Swadlowcliffe, Derby, DE11 9LZ Tel (01283) 212361
Scales: 1:50, 1:100 (uos) Date: July 2019. Drg. no: NA/JSFHF/2.2.