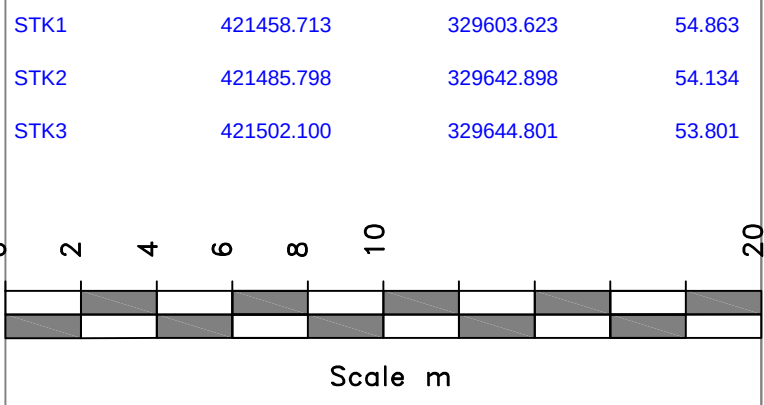
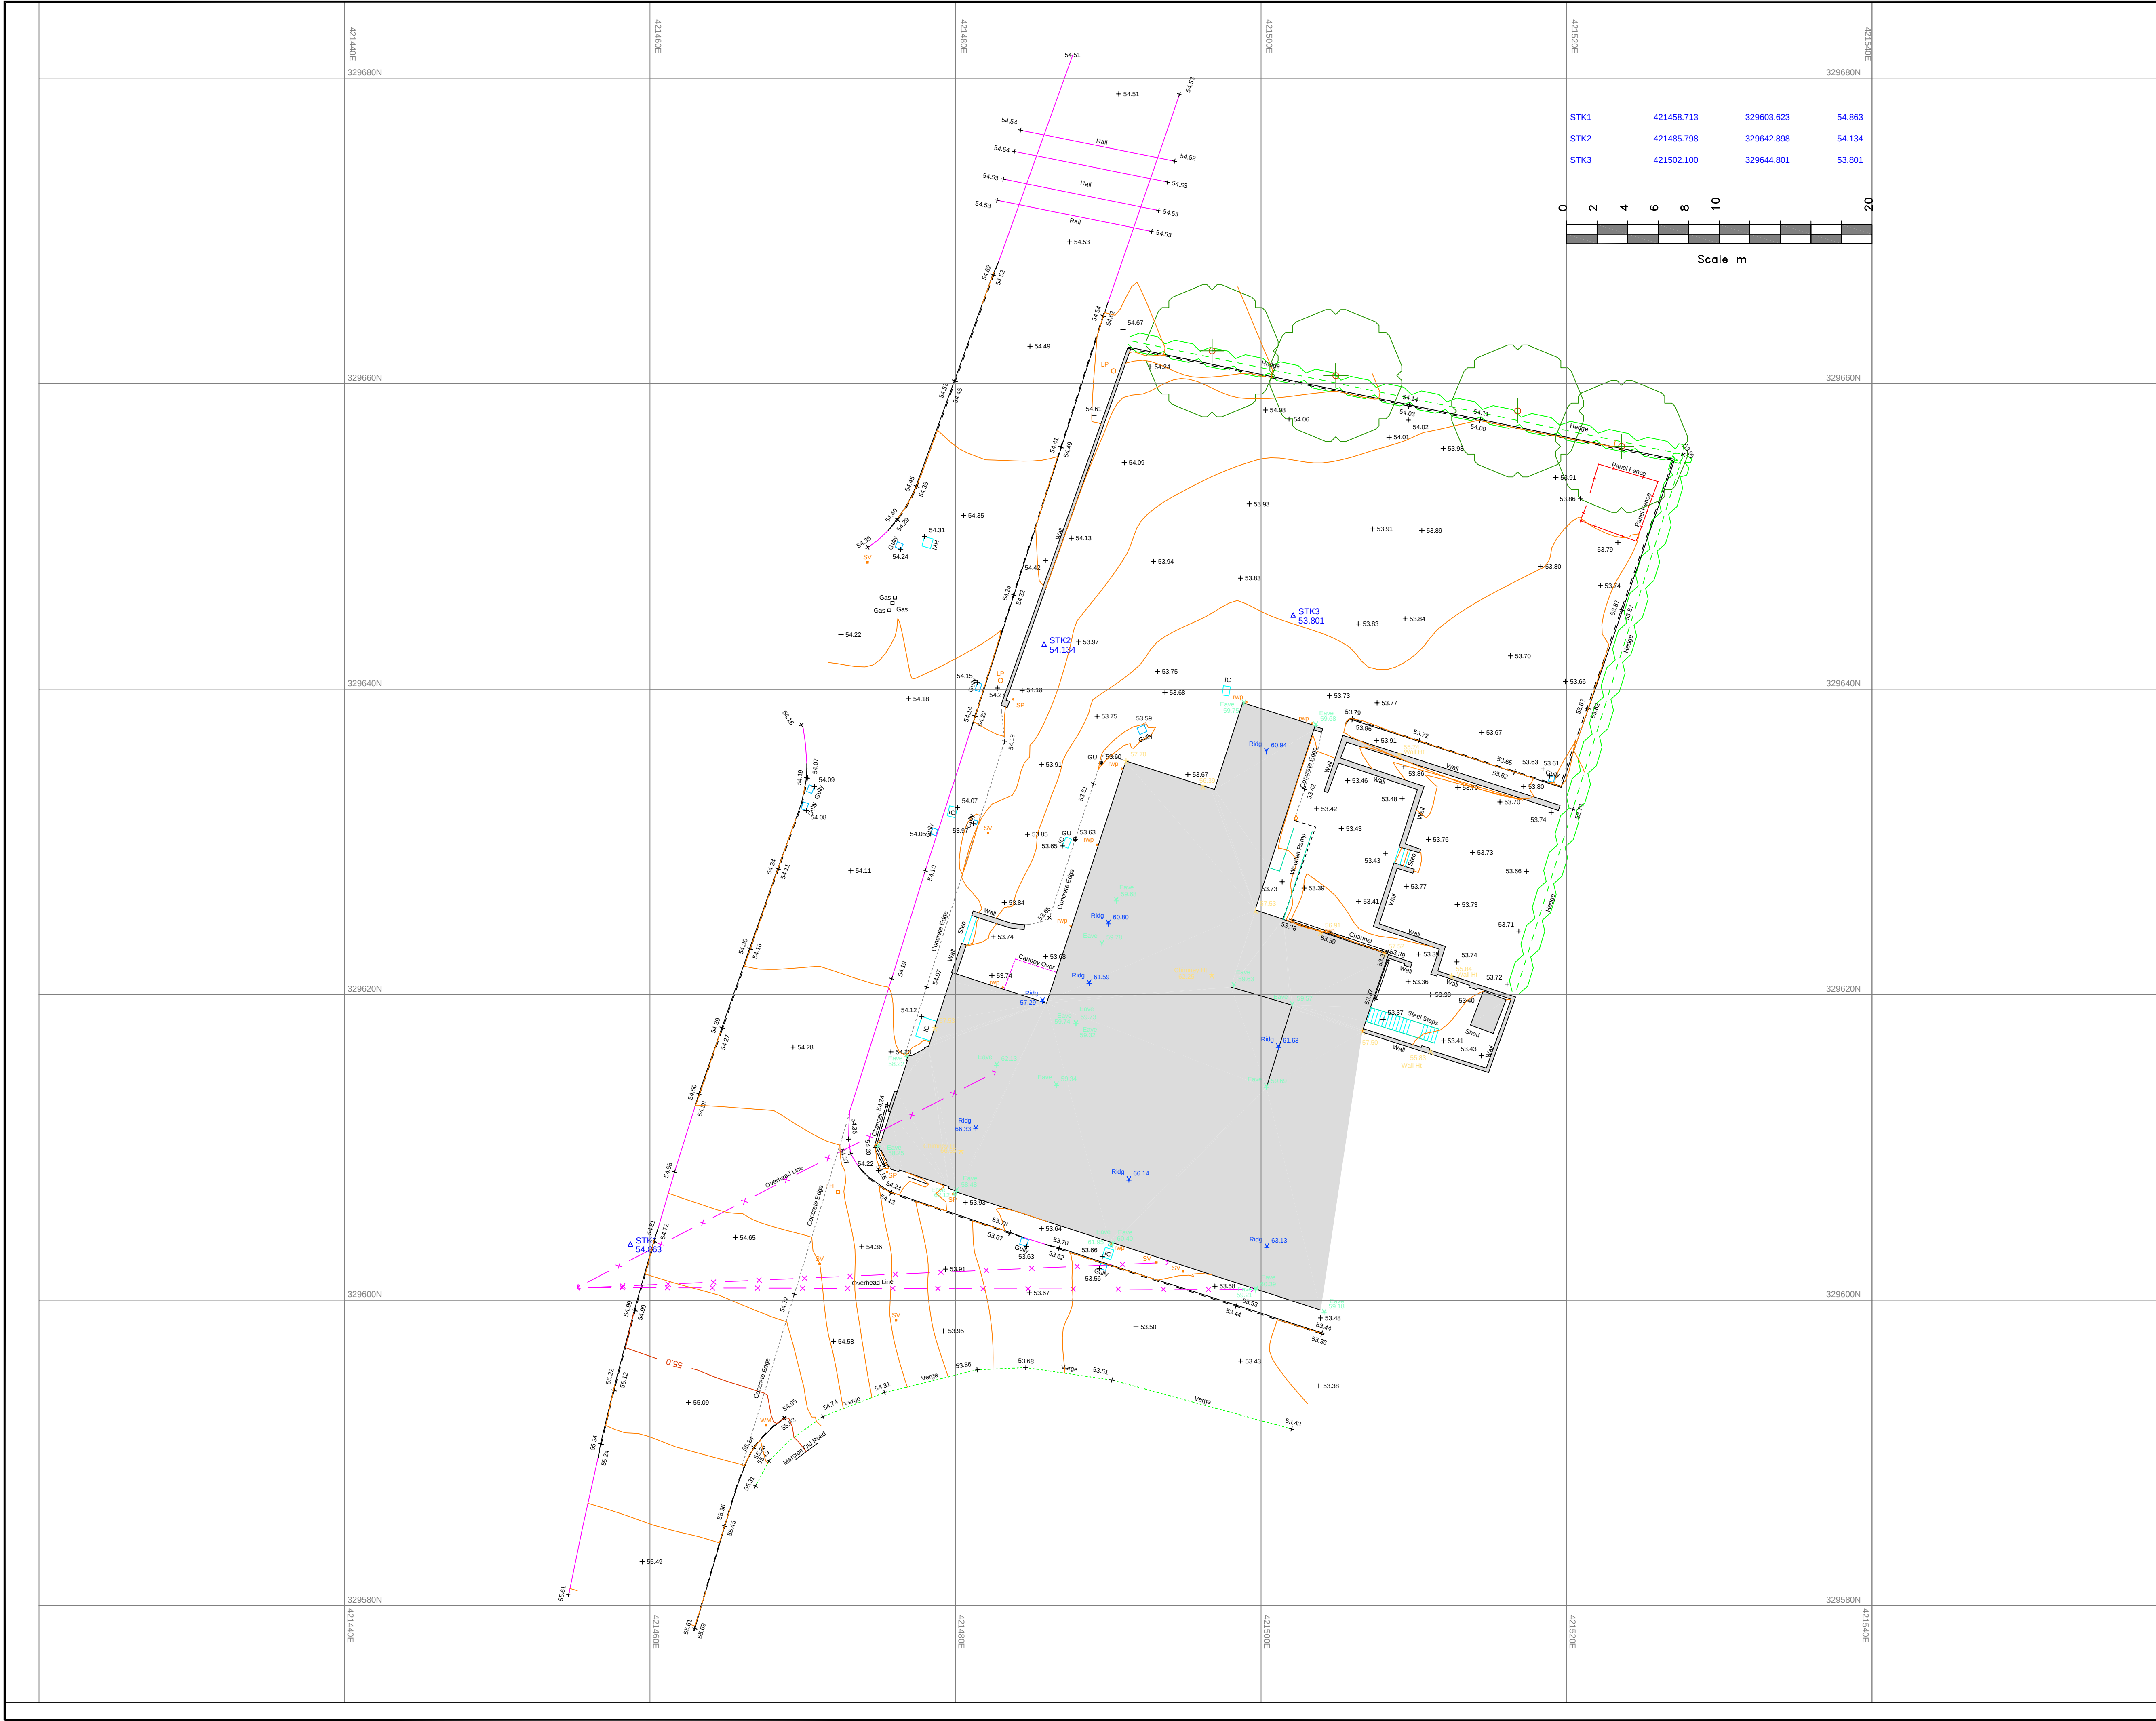


Notes :

This plan should only be used for its original purpose. SV Surveying Ltd accepts no responsibility for this plan if supplied to any other party other than the original client.

All dimensions / levels should be checked on site prior to design and construction.

Drainage information (where applicable) has been visually inspected from the surface and should be treated as approximate only.

Tree information (where applicable) has been surveyed from ground level and therefore should be treated as approximate only.

Contours are drawn at 0.2m intervals

The survey has been fixed to GPS OSGB 1936 using the active GPS network.

Legend:

-----	Building Canopy / Overhang	Trig	Trig Pillar
-----	Buildings / Walls	Rldg	Ridge Level
-----	Kerb line	Eave	Eave Level
-----	Concrete edge	DPC	Dpc Level
-----	Centre Line	FL	Floor Level
-----	Barrier	Soft	Soft Level
-----	Hedge	TlBo	Control Box
-----	Security Fence	LP	Lamp Post
-----	Open Fence	SP	Sign Post
-----	Overhead Powerline	Post	Post
-----	Chambers	FS	Flag Staff
-----	Survey Station & Name	Mk	Gas Marker
-----	Bench Mark	EP	Electric Post
-----	Temporary Bench Mark	TP	Telegraph Post
-----	Tree / Sapling	Invrt	Pipe Invert
-----	Area Of Undergrowth	GU	Gully
-----	Gate	RP	Rodding Point
-----	Inspection chamber	BT	Bt Cover
-----	Cover level	CO	Cover Unknown
-----	Invert level	EC	Electricity Cover
-----	Pipe invert (diameter)	FH	Fire Hydrant
-----	Gully	GAS	Gas Cover
-----	Black Gully	SV	Stop Valve
-----	Manhole	TV	Tv Cover
-----		WM	Water Meter
-----		BB	Bellisha Beacon
-----		BS	Bus Stop
-----		ER	Earthing Rod
-----		Box	Post Box
-----		MS	Mile Stone
-----		TL	Traffic Light
-----		GV	Gas Valve
-----		Peg	Peg



LAND SURVEYS + COMPUTER MODELLING
BUILDING SURVEYS + SITE ENGINEERING

SV SURVEYING LTD
76B MARKET STREET
ASHBY-DE-LA-ZOUCH
LEICESTERSHIRE
LE65 1AP

Tel 01530 560837
Fax 01530 560123
Email: info@svsurveying.co.uk
www.svsurveying.co.uk

Project

**WILSON ARCHITECTS
CASTLE HOTEL HATTON**

Drawing

**TOPOGRAPHIC
SITE SURVEY**

Scales	1:200	Drawn/Paper Size	KM/A1
Survey Date	15/07/2019	Drawing No	19197-19-01
DO NOT SCALE			
(c) Copyright SV Surveying Ltd 2019			