

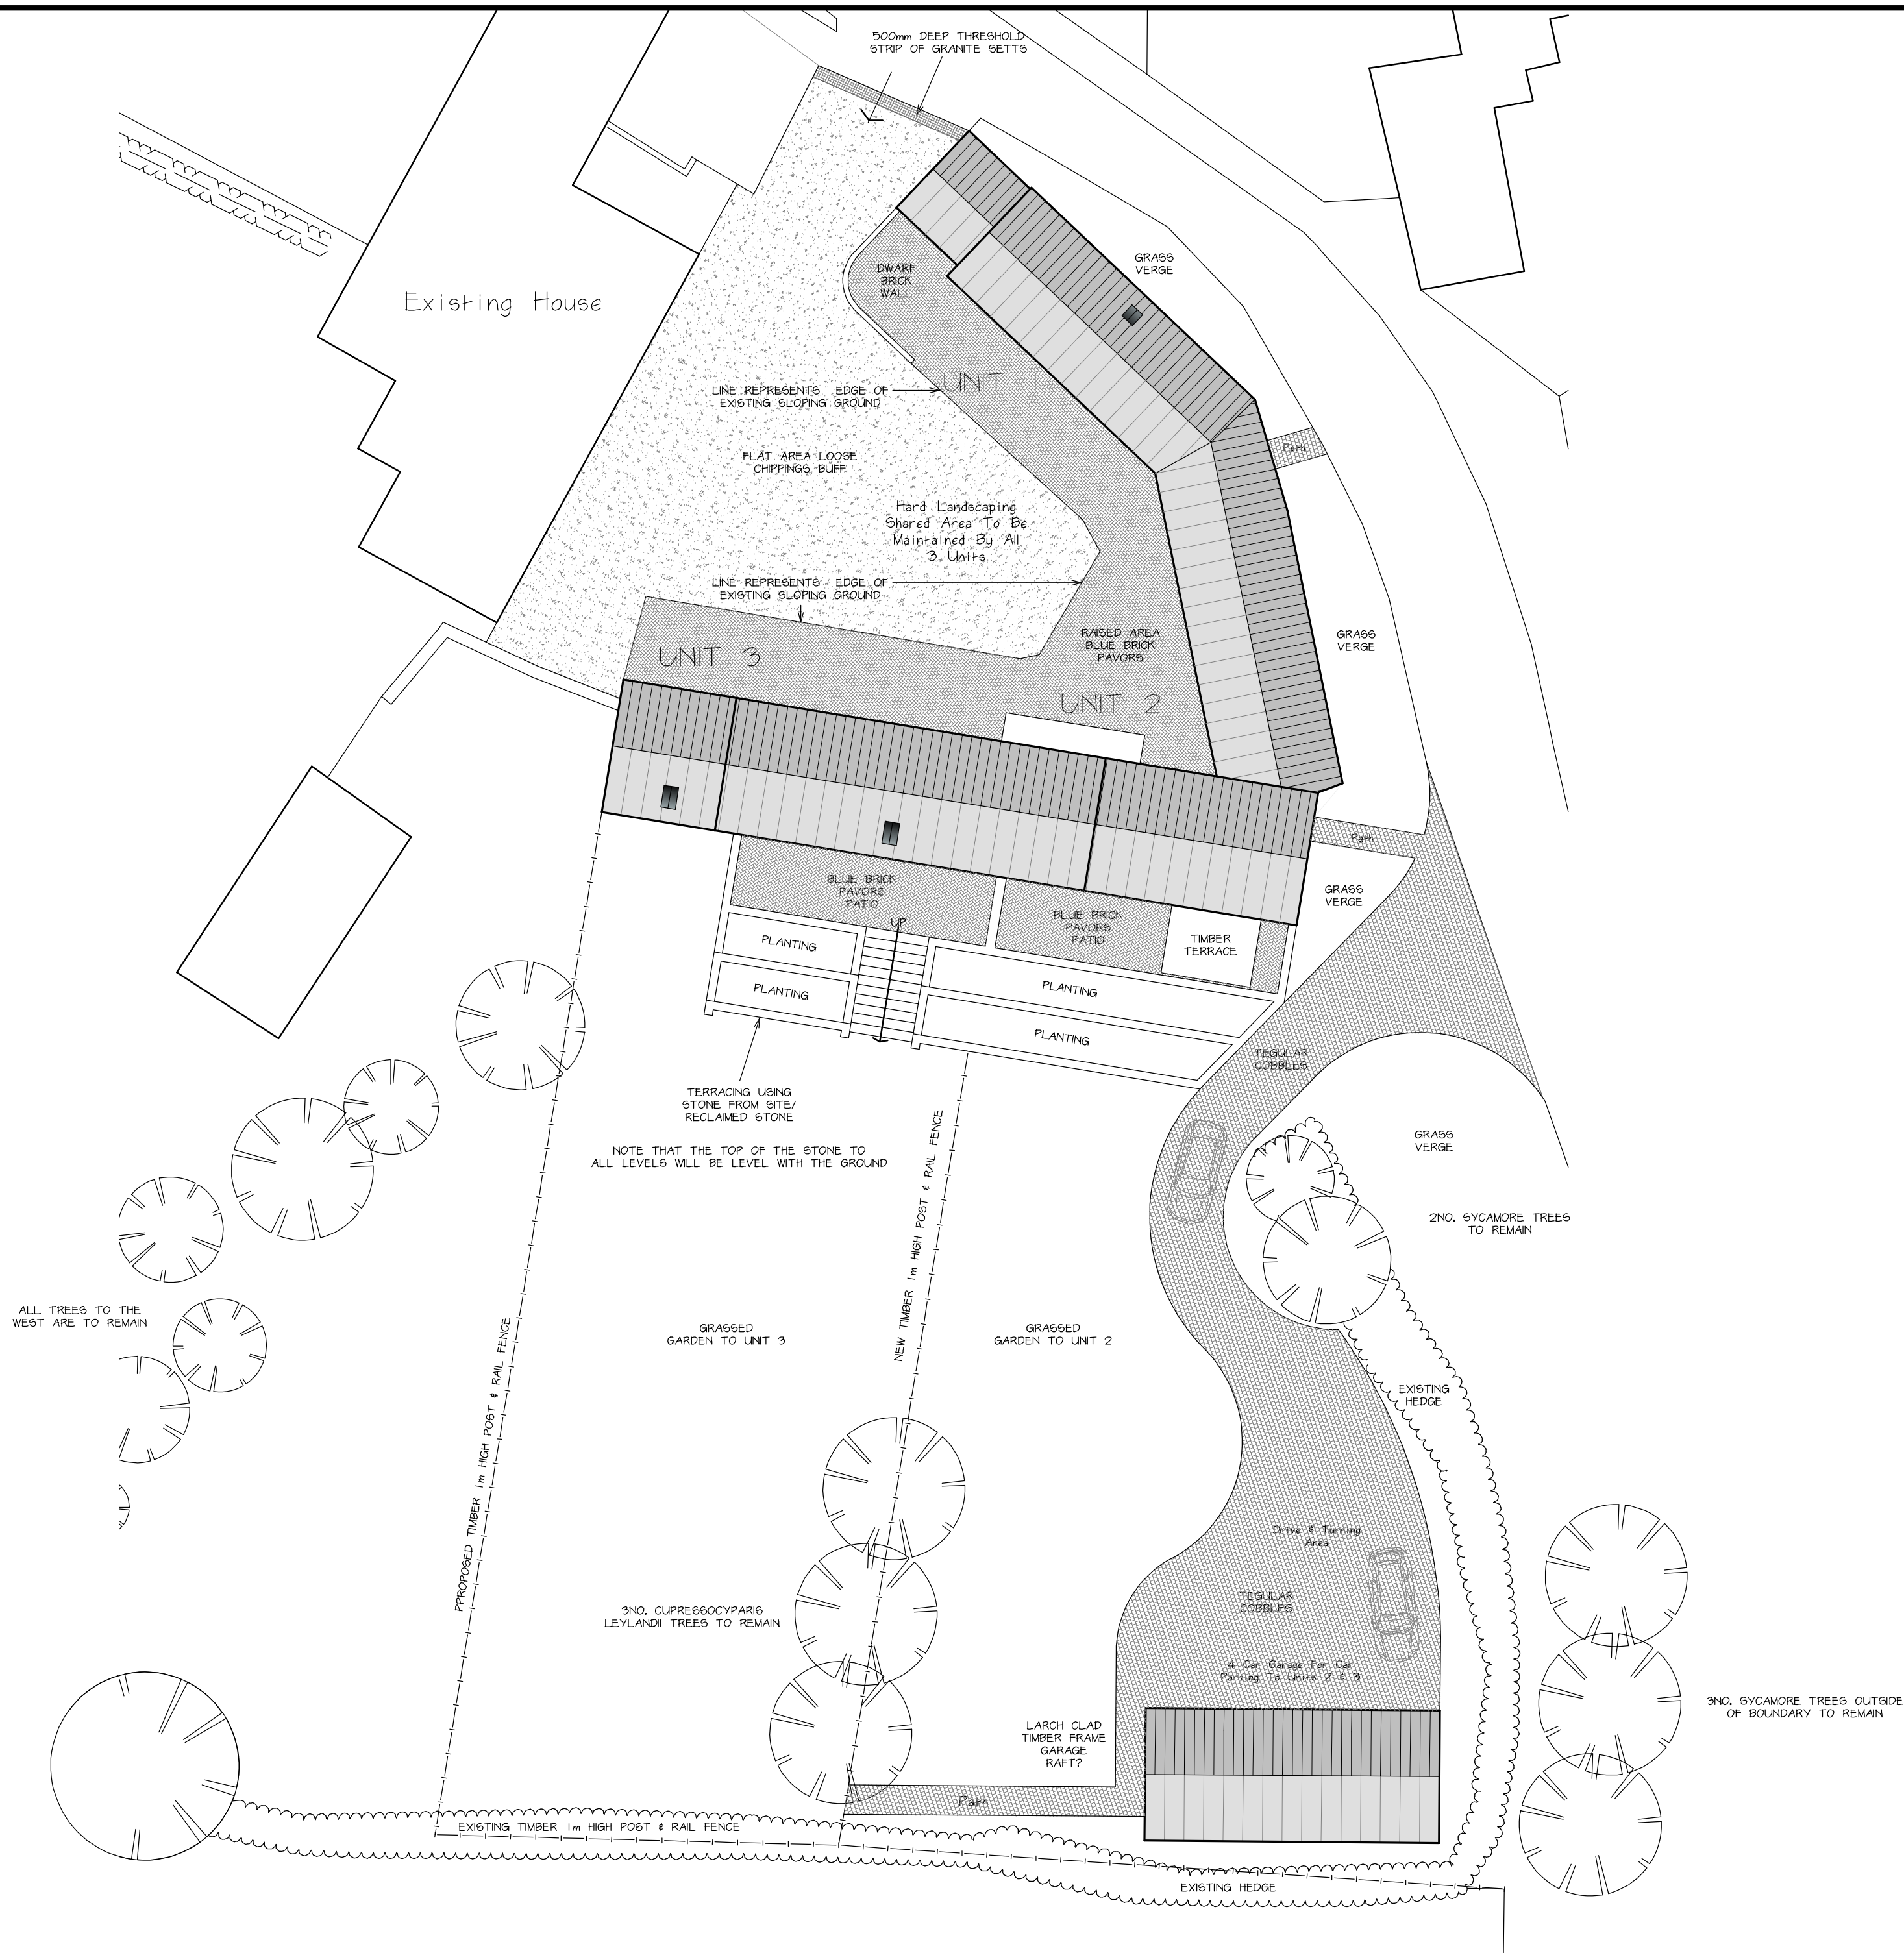


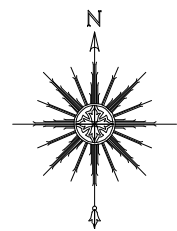

PAPER SIZE: A2

NOTES

All dimensions must be checked on site and only scaled from this drawing for planning purposes only

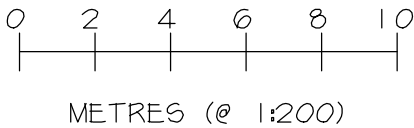

	Date	Revisions
C	AUG 2019	BOUNDARY AMENDED IN ACCORDANCE WITH APPROVAL REF 19/2016/0522
B	JUL 2019	AMENDED FOR PLANNING
A	JUL 2019	AMENDED FOR PLANNING

© copyright

Client

MR OLIVER HOWARD &
MRS MANDY HOWARD

Location

BARNs FARM
WARDS LANE
STANTON BY BRIDGE
DERBYSHIRE
DE73 7HX

Proposal

THE CONVERSION OF BARNs INTO
3 RESIDENTIAL UNITS & THE
ERECTION OF A GARAGE BLOCK
WITH STORAGE ABOVE

Drawing Title

PROPOSED LANDSCAPING
LAYOUT

Scale

1:200

Date

MAY 2019

Drawn by

MRP

Drg No.

J2416-06

Revision

C



MAKING PLANS
architecture

Ivy Lodge, Twyford Road, Willington, Derby, DE65 6DE
T/F 01283 703160 E info@makingplans-architecture.co.uk
W www.makingplans-architecture.co.uk